
R103	600mm	3
R201-60	1200mm	1
R401	900mm x 1200mm	2
R401 - 600	900mm x 1200mm	1
W301	1200mm	1
W401 / W402	200mm x 800mm	4 / 3

LETTER SIZE
POSITION
SIGN I.D. NUMBER

210 / 150	210 / 150	210 / 150	210 / 150	210 / 150	210 / 150
M167 - km 0,080 (NB)	INT34 - km 0,000 (SE Ramp)	INT34 - km 0,000 (SE Ramp)	M167 - km 0,178 (NB)	M167 - km 0,300 (NB)	INT34 - km 0,220 (SE Ramp)
INT34 - GB1 - Maroela (S)	INT34 - GA6 - SE Ramp - Upper	INT34 - GA6 - SE Ramp - Lower	INT34 - GB2 - Maroela (S)	INT34 - GB3 - Maroela (S)	INT34 - GA5 - SE Ramp - Upper
34 KRAAIFONTEIN EAST M167 Joostenbergvlakte N1 Paarl N1 Cape Town 3834 × 1600	LUCULLUS STREET M167 Joostenbergvlakte 4085 × 1000	MAROELA ROAD M167 Kraaifontein (R101) Old Paarl Rd 4194 × 2000	N1 Cape Town 2740 × 600	N1 Paarl 2029 × 600	LUCULLUS STREET M167 Joostenbergvlakte 4228 × 1000

210 / 150
INT34 - km 0,220 (SE Ramp)
INT34 - GA5 - SE Ramp - Lower
MAROELA ROAD M167 Kraaifontein (R101) Old Paarl Rd 4198 × 1400

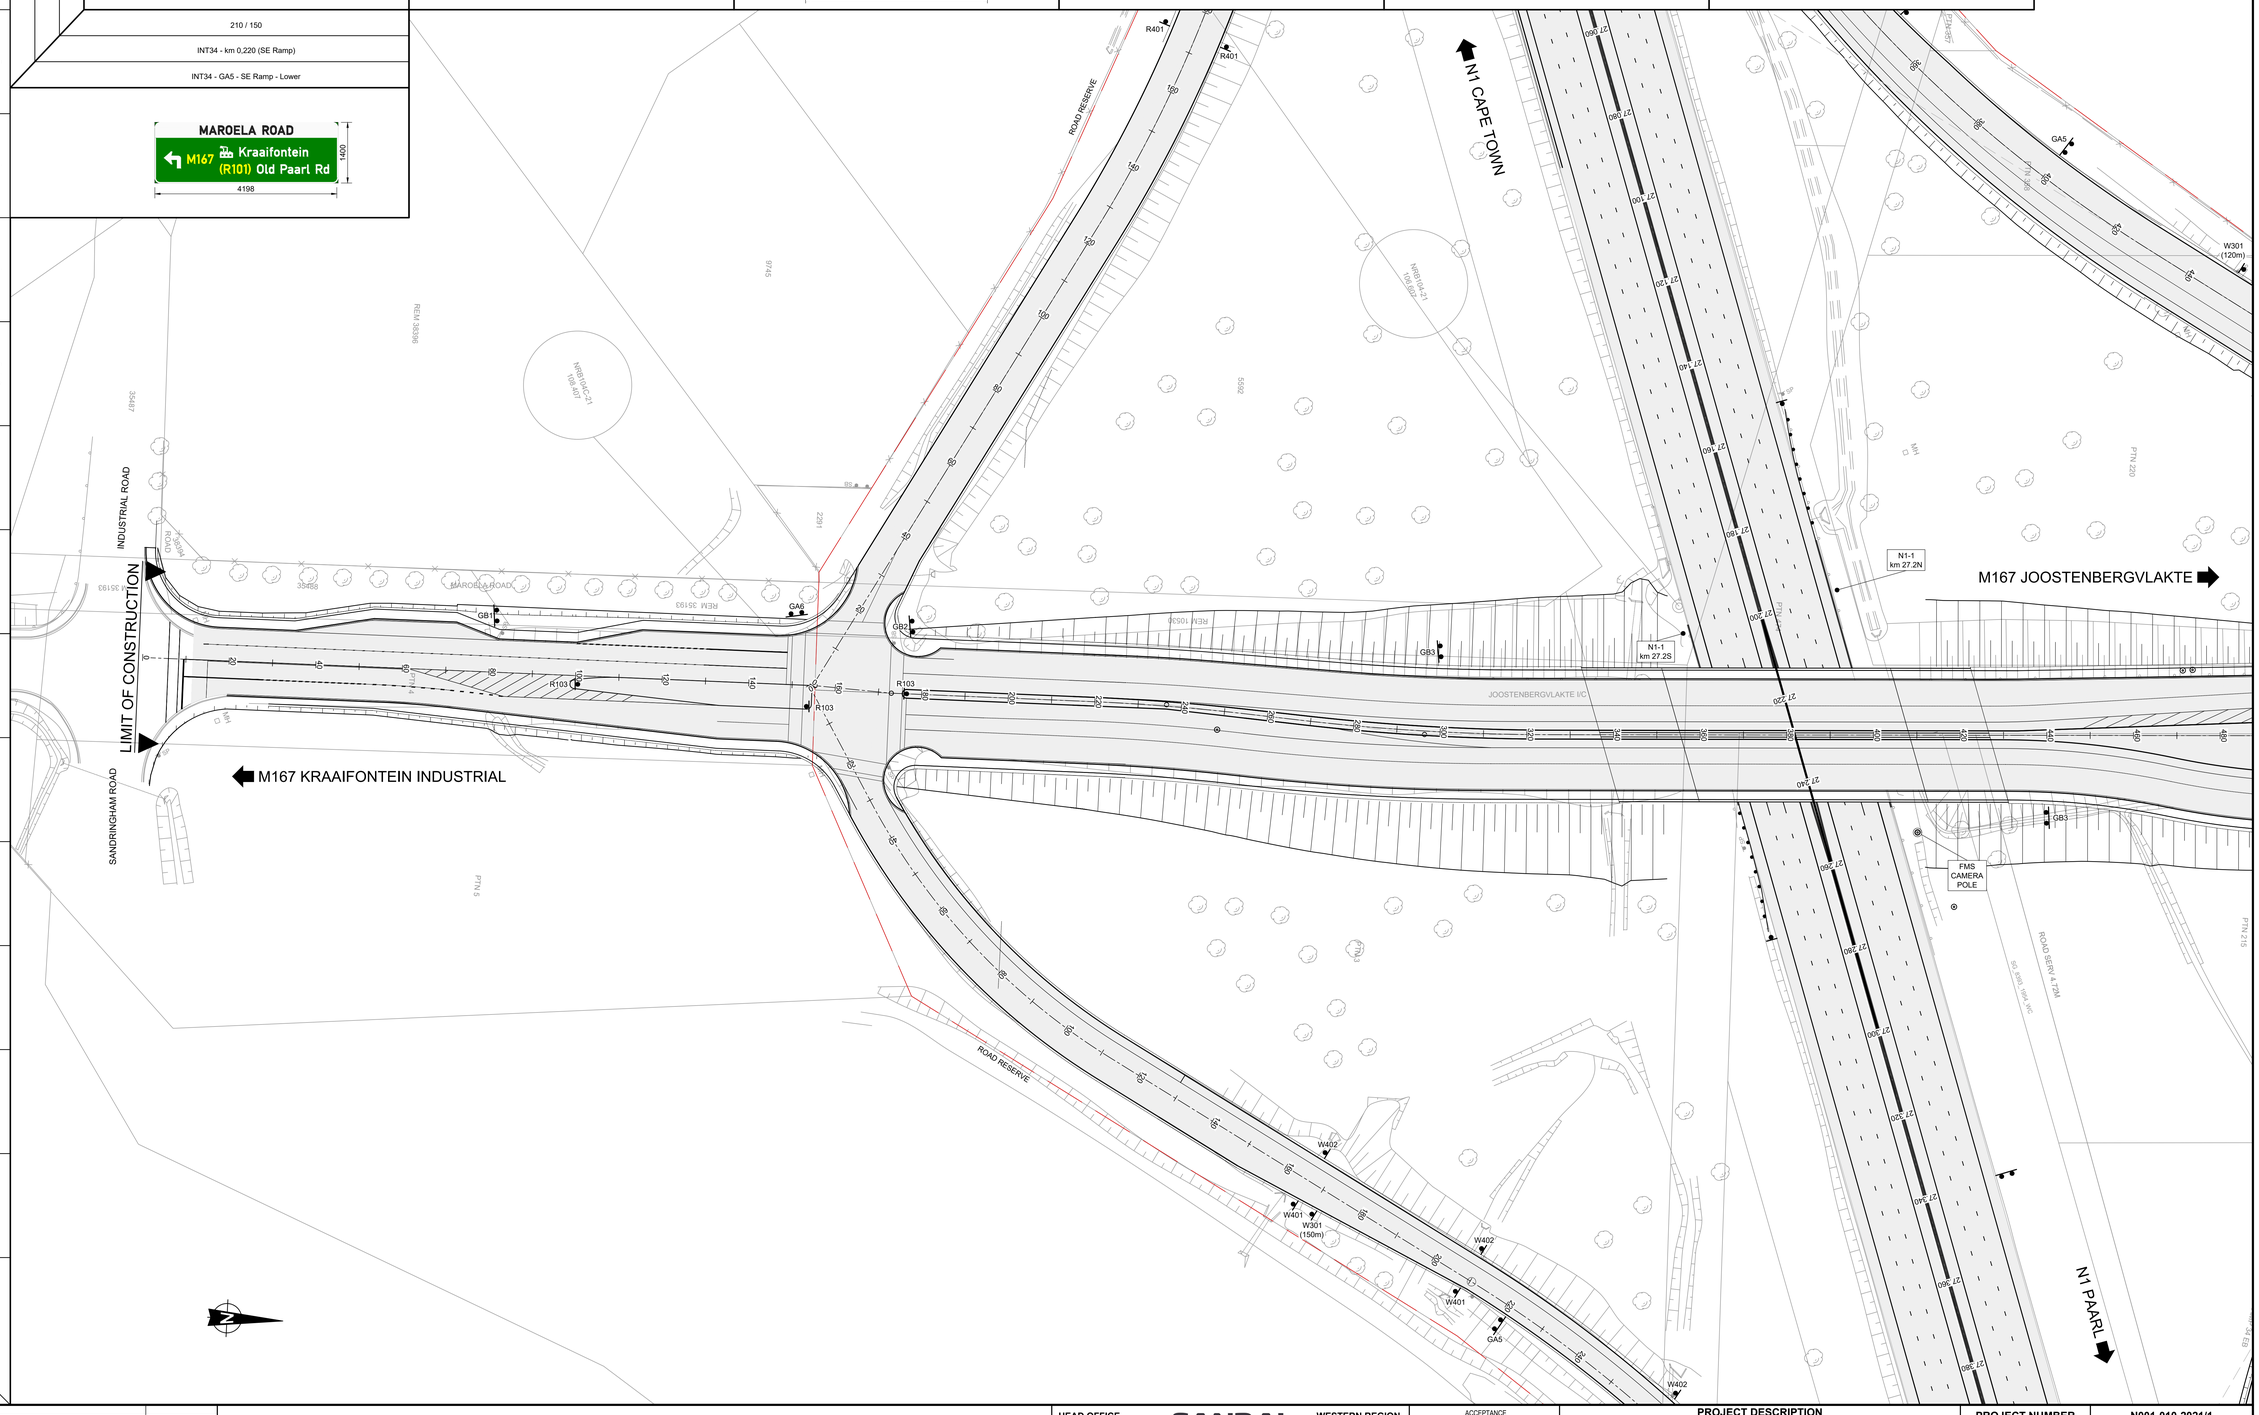

SIZE (AREA)
NO. OFF

No.	DATE	REVISION
V1	08/03/2024	ORIGINAL VERSION

HEAD OFFICE
48 Tambotie Avenue
Val de Grace
Pretoria
0184

PO Box 415
Pretoria 0001
South Africa

Tel: (012) 844 8000

SANRAL
SOUTH AFRICAN NATIONAL ROADS AGENCY SOC LTD
Reg.No.1998/000595/30
BUILDING SOUTH AFRICA THROUGH BETTER ROADS

WESTERN REGION
1 Havenga Street
Oakdale
Bellville
7530

Private Bag X19
Bellville
7535

Tel: (021) 957 4600

ACCEPTANCE

THIS ACCEPTANCE IS FOR PROCEDURAL AND ADMINISTRATIVE REVIEW PURPOSES ONLY AND DOES NOT ATTRACT LEGAL LIABILITY OR LIABILITY OF ANY KIND FROM WHATSOEVER CAUSE OR HOWEVER ARISING

for the SA NATIONAL ROADS AGENCY SOC LTD.
Date:

PROJECT DESCRIPTION

THE CAPACITY IMPROVEMENT OF NATIONAL ROUTE 1 SECTION 1 FROM OLD OAK INTERCHANGE (KM 18.90) TO KOELENHOF INTERCHANGE (KM 33.00)

ROAD SIGNS AND ROAD MARKING PLAN
INTERCHANGE - JOOSTENBERGVLAKTE

SCALE @ A0: 1 : 500 | SHEET 01 OF 02

PROJECT NUMBER	N001-010-2021/1	
DRAWING LOCATION DATA	START	END
ROUTE	N01	N01
SECTION	01	01
DRAWING km DISTANCE	0.000	0.380
DRAWING TYPE	ROADS - LAYOUT PLAN	
BRIDGE/STRUCTURE No.	N/A	
CONSULTANT DRAWING No.	312-00827-01-JVRM01	VER
SANRAL DOCUMENT #	XXXXXX	V1

312-00827-01-JVRM01