
R1	1200mm	1
R2	1200mm	1
R3	900mm	1
R201-60	900mm	1
R201-80	1200mm	2
R201-100	1200mm	1
R401	900mm x 1200mm	1
R401 - 600	900mm x 1200mm	1
W102	900mm	1
W302	1200mm	1
W401 / W402	200mm x 800mm	2 / 0
W405 / W406	600mm x 600mm	0 / 16
W413	300mm x 600mm	1
SIZE (AREA)		
NO. OFF		

LETTER SIZE	POSITION	SIGN I.D. NUMBER
210 / 150	R304 - km 0,105 (SB)	INT39 - GB1 - R304 (N)
210 / 150	INT39 - km 0,650 (NW Ramp)	INT39 - GD2 - NW Ramp
210 / 150	R304 - km 0,252 (SB)	INT39 - GB2 - R304 (N)
210 / 150	R304 - km 0,280 (NB)	INT39 - GB4 - R304 (N)
210 / 150	R304 - km 0,440 (SB)	INT39 - GB3 - R304 (N)

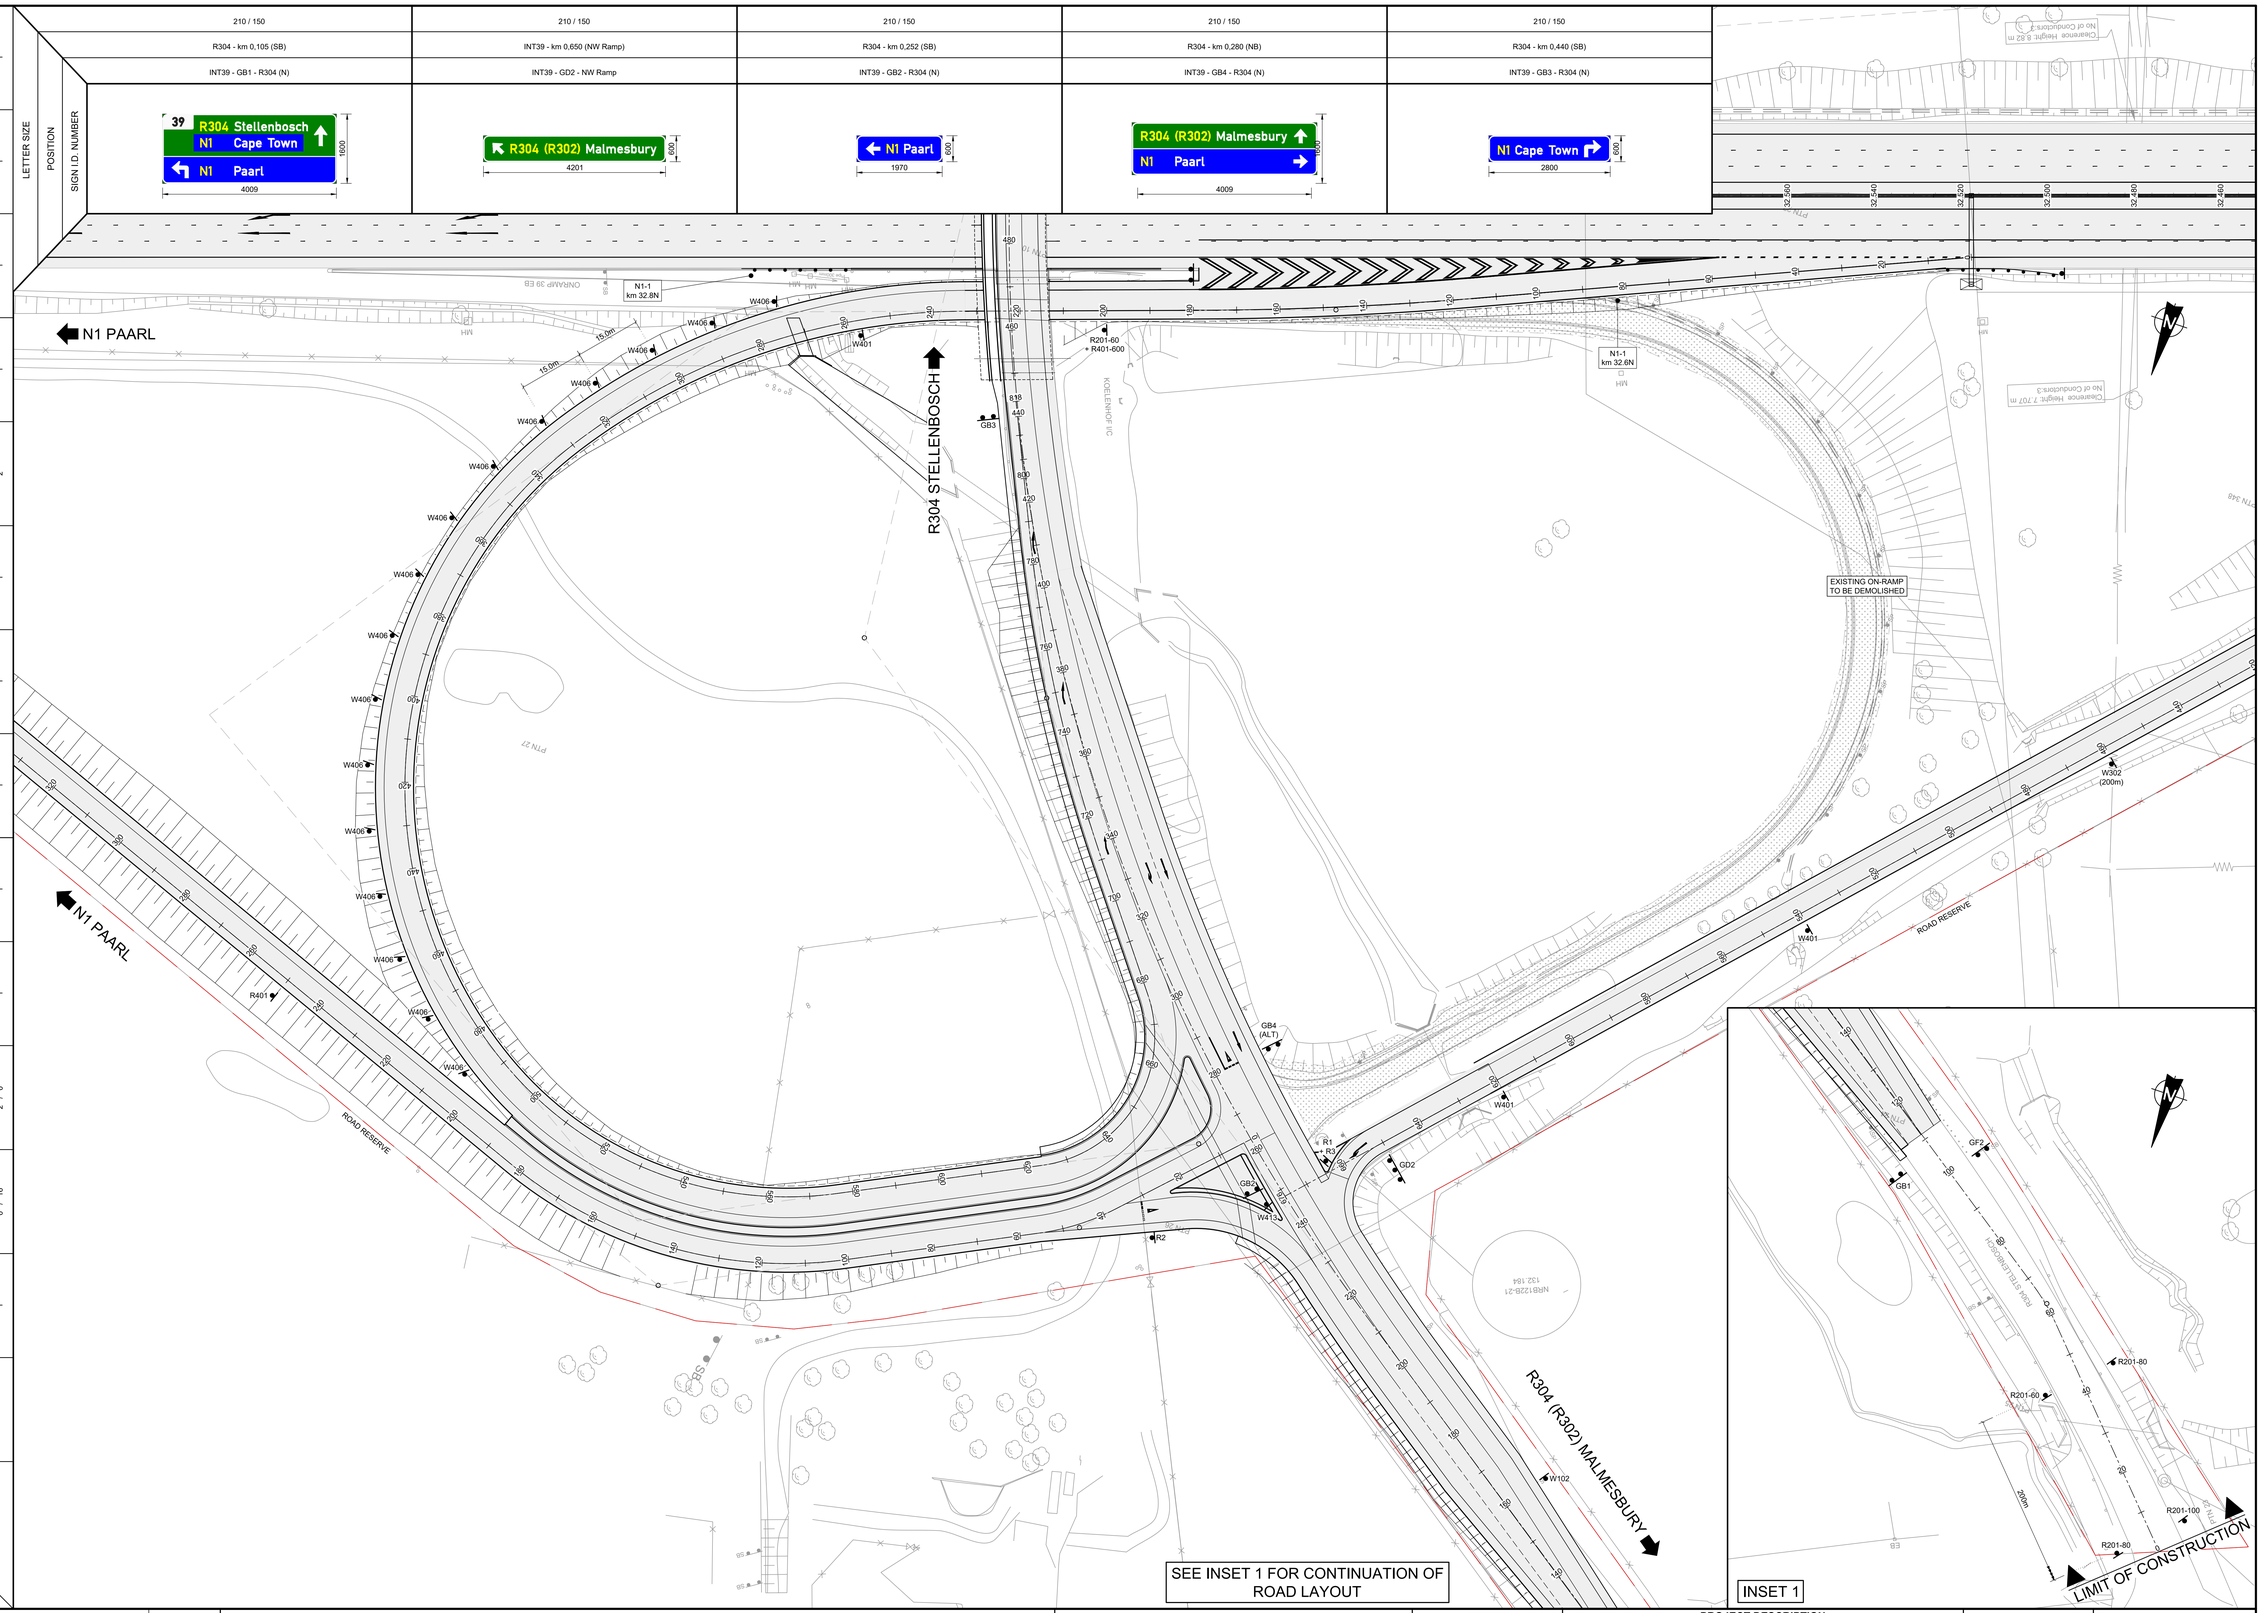

No.	DATE	REVISION
V1	08/03/2024	ORIGINAL VERSION

HEAD OFFICE
48 Tambotie Avenue
Val de Grace
Pretoria
0184

PO Box 415
Pretoria 0001
South Africa

Tel: (012) 844 8000

SANRAL
SOUTH AFRICAN NATIONAL ROADS AGENCY SOC LTD
BUILDING SOUTH AFRICA THROUGH BETTER ROADS

WESTERN REGION
1 Havenga Street
Oakdale
Bellville
7530

Private Bag X19
Bellville
7535

Tel: (021) 957 4600

ACCEPTANCE

THIS ACCEPTANCE IS FOR PROCEDURAL AND ADMINISTRATIVE REVIEW PURPOSES ONLY AND DOES NOT ATTRACT LEGAL LIABILITY OR LIABILITY OF ANY KIND FROM WHATSOEVER CAUSE OR HOWEVER ARISING

for the SA NATIONAL ROADS AGENCY SOC LTD.
Date:

PROJECT DESCRIPTION
THE CAPACITY IMPROVEMENT OF NATIONAL ROUTE 1 SECTION 1 FROM OLD OAK INTERCHANGE (KM 18.90) TO KOELENHOF INTERCHANGE (KM 33.00)

ROAD SIGNS AND ROAD MARKING PLAN
INTERCHANGE - KOELENHOF

SCALE @ A0: 1 : 500 | SHEET 01 OF 02

PROJECT NUMBER	N001-010-2021/1	
DRAWING LOCATION DATA	START	END
ROUTE	N01	N01
SECTION	01	01
DRAWING km DISTANCE	0.000	0.500
DRAWING TYPE	ROADS - LAYOUT PLAN	
BRIDGE/STRUCTURE No.	N/A	
CONSULTANT DRAWING No.	312-00827-01-KHRM01	VER
SANRAL DOCUMENT #	XXXXXX	V1

312-00827-01-KHRM01