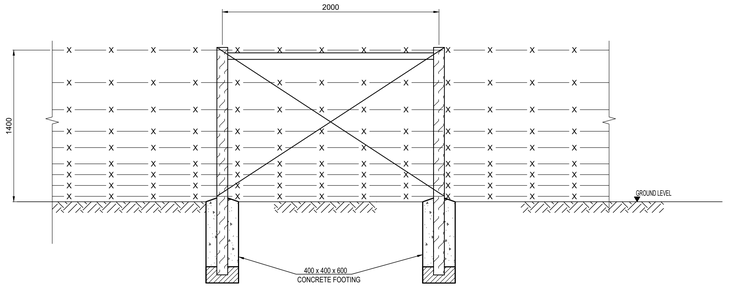




STOCKPROOF FENCING 9 STRANDS ON STEEL POSTS

SCALE 1:25





STOCKPROOF FENCING 9 STRANDS ON TIMBER POSTS

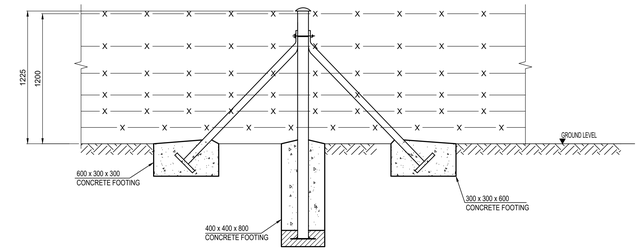SCALE 1:25





STOCKPROOF FENCING 6 STRANDS ON STEEL POSTS

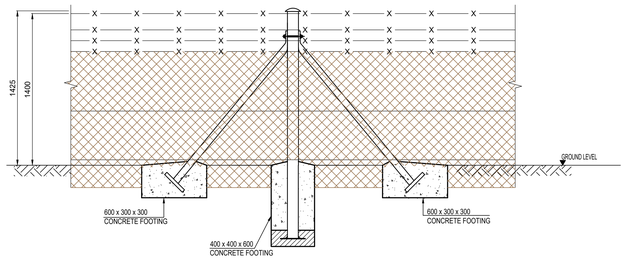SCALE 1:25





VERMIN PROOF STEEL

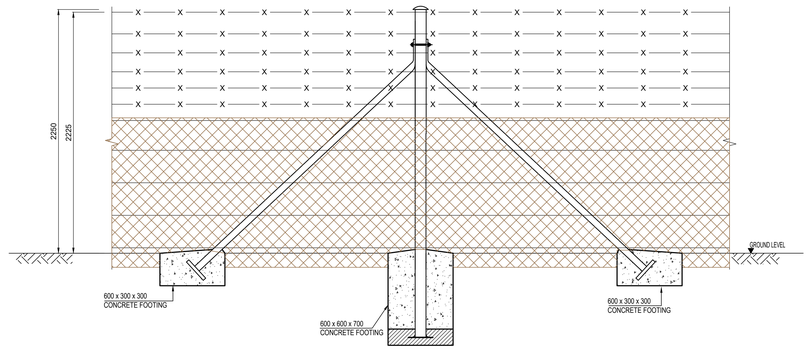SCALE 1:25





GAME PROOF FENCING ON STEEL POSTS

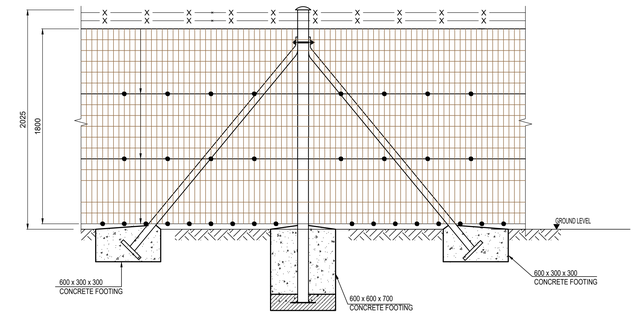SCALE 1:25




PEDESTRIAN FENCING WELDED MESH ON STEEL POSTS

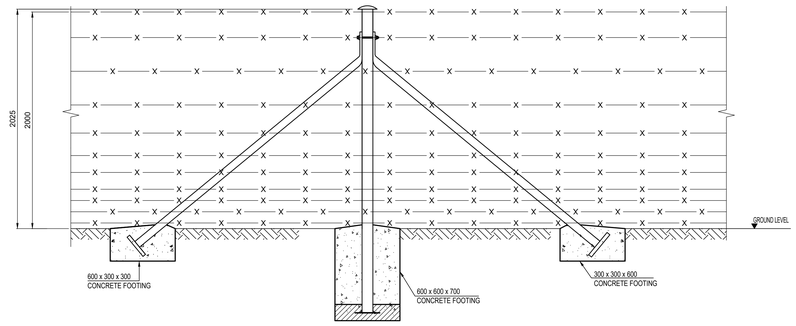
SCALE 1:25




PEDESTRIAN FENCING BARBED WIRE ON STEEL POSTS

SCALE 1:25

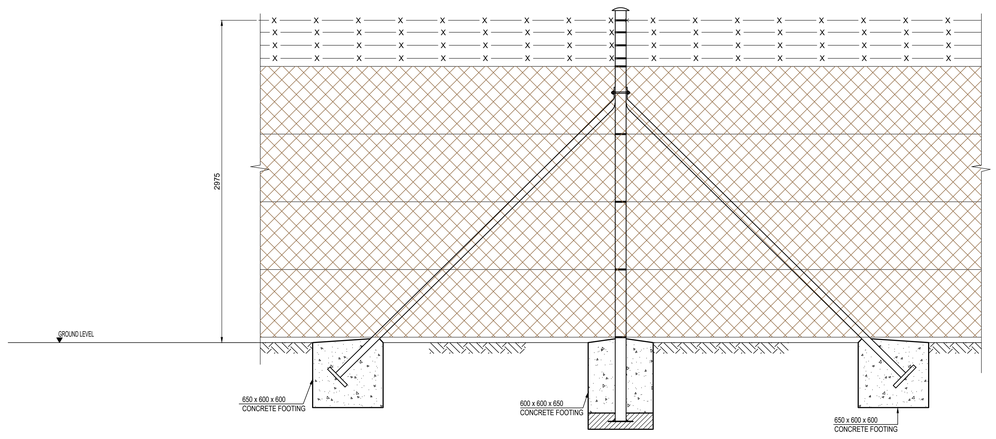NOTE:
6 - STRAND FENCE ONLY TO BE ERECTED IF APPROVED BY SANRAL




SECURITY FENCING ON STEEL POSTS

SCALE 1:25

| No. | DATE | REVISION |
|---|---|---|
| V1 | 08/03/2024 | ORIGINAL VERSION |


**HEAD OFFICE**
**46 Tambotie Avenue**
**Val de Grace**
**Pretoria**
**0184**

**PO Box 415**
**Pretoria 0001**
**South Africa**

**Tel: (012) 844 8000**

SANRAL
SOUTH AFRICAN NATIONAL ROADS AGENCY SOC LTD
BUILDING SOUTH AFRICA THROUGH BETTER ROADS

**WESTERN REGION**
**1 Havenga Street**
**Oakdale**
**Bellville**
**7530**

**Private Bag X19**
**Bellville**
**7535**

**Tel: (021) 957 4600**



ACCEPTANCE

THIS ACCEPTANCE IS FOR PROCEDURAL AND ADMINISTRATIVE REVIEW PURPOSES ONLY AND DOES NOT ATTRACT LEGAL LIABILITY OR LIABILITY OF ANY KIND FROM WHATSOEVER CAUSE OR HOWEVER ARISING

for the SA NATIONAL ROADS AGENCY SOC LTD.
Date:


**PROJECT DESCRIPTION**

**THE CAPACITY IMPROVEMENT OF NATIONAL ROUTE 1 SECTION 1 FROM OLD OAK INTERCHANGE (KM 18.90) TO KOELENHOF INTERCHANGE (KM 33.00)**

**FENCING AND RELATED ITEMS**
**FENCING TYPES**

**SCALE @ A0: AS SHOWN** | **SHEET 1 OF 1**

| | | |
|---|---|---|
| **PROJECT NUMBER** | **N001-010-2021/1** | |
| **DRAWING LOCATION DATA** | **START** | **END** |
| **ROUTE** | **N01** | **N01** |
| **SECTION** | **01** | **01** |
| **DRAWING km DISTANCE** | **18.900** | **33.000** |
| **DRAWING TYPE** | **ROADS - FENCING** | |
| **BRIDGE/STRUCTURE No.** | **N/A** | |
| **CONSULTANT DRAWING No.** | **312-00827-01-TD02** | **VER** |
| **SANRAL DOCUMENT #** | **XXXXXX** | **V1** |

**312-00827-01-TD02**