




PLAN
SCALE 1:20

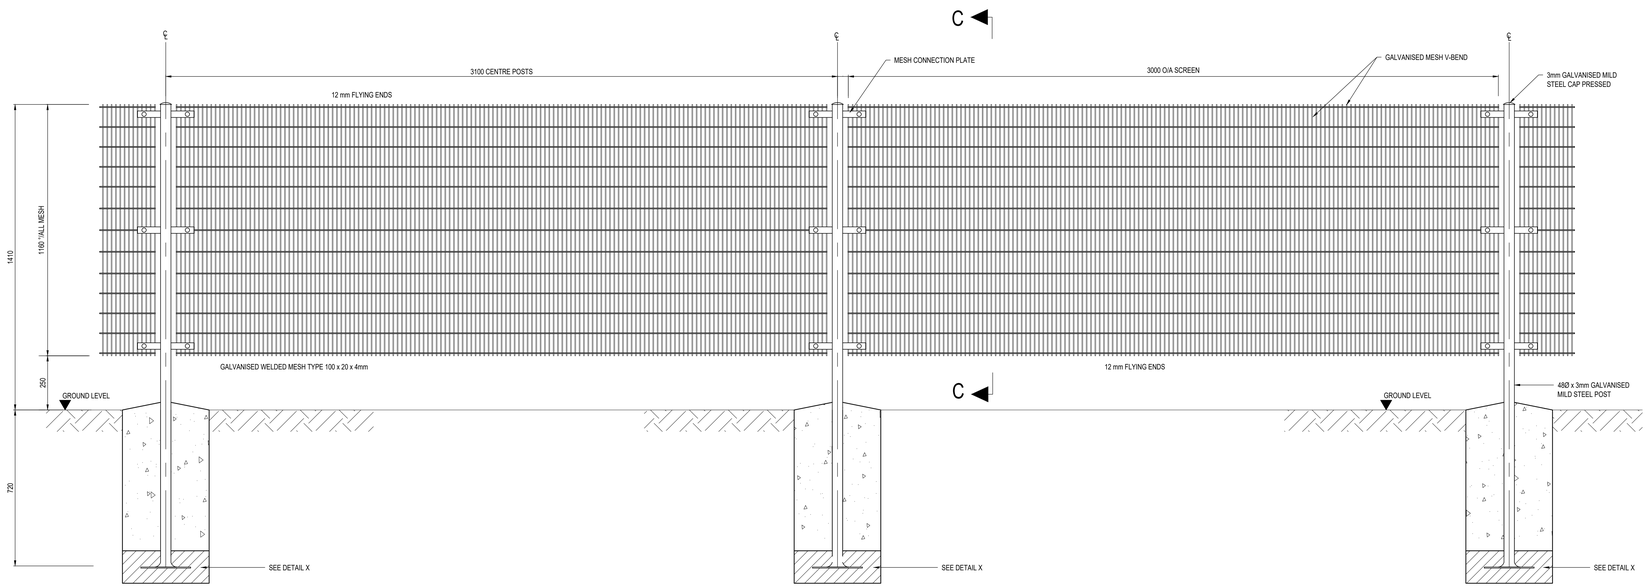


ELEVATION
SCALE 1:10

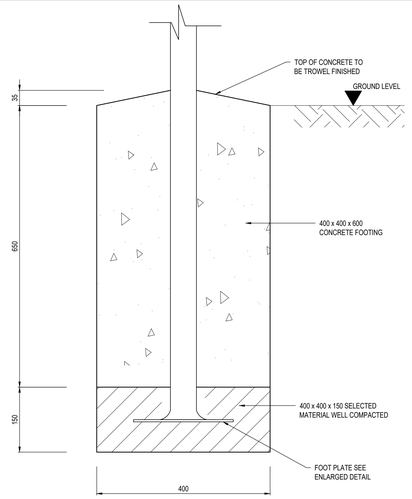


DETAILS OF POST FOOTINGS
DETAIL X 400 x 400 x 650 DEEP
SCALE 1:20

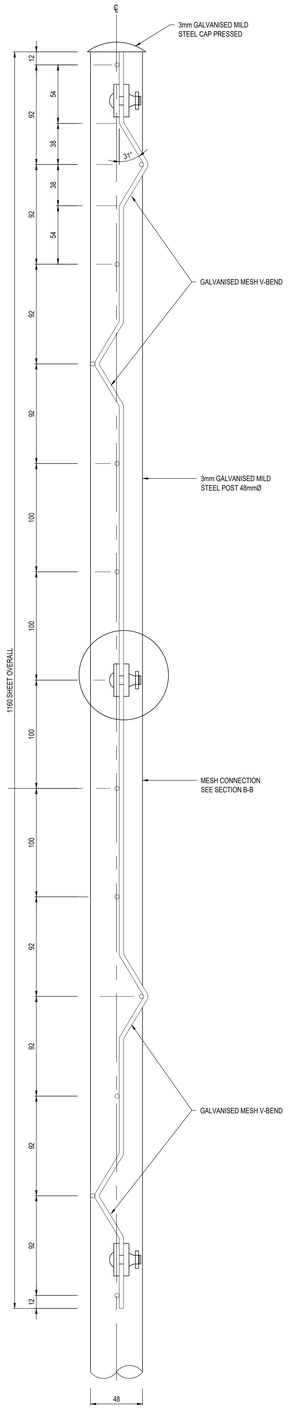


SECTION C - C
SCALE 1:2

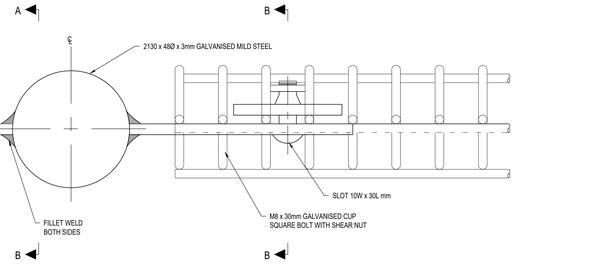


PLAN ON POST & CONNECTION PLATE
SCALE 1:1

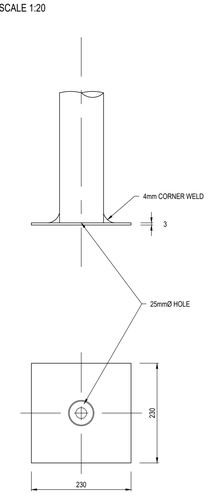


DETAIL OF FOOT PLATE
SCALE 1:10

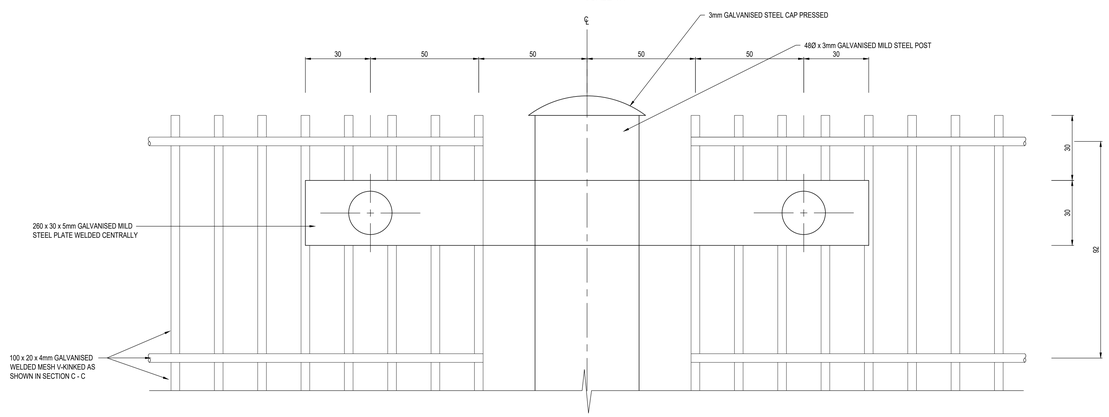

ELEVATION - CONNECTION DETAIL
SCALE 1:1

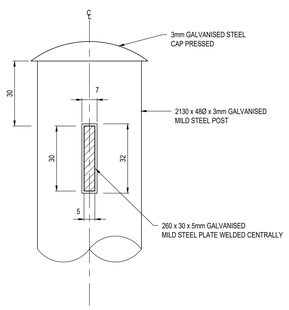

SECTION A - A
SCALE 1:1

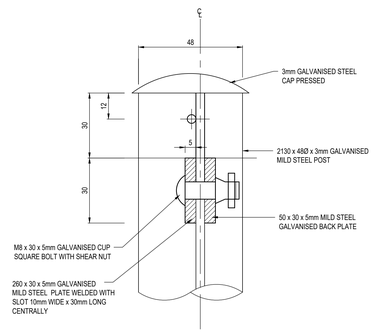

SECTION B - B
SCALE 1:1

No.	DATE	REVISION	
V1	08/03/2024	ORIGINAL VERSION	

HEAD OFFICE
48 Tambotie Avenue
Val de Grace
Pretoria
0184

PO Box 415
Pretoria 0001
South Africa

Tel: (012) 844 8000

SANRAL
SOUTH AFRICAN NATIONAL ROADS AGENCY SOC LTD
BUILDING SOUTH AFRICA THROUGH BETTER ROADS

WESTERN REGION
1 Havenga Street
Oakdale
Bellville
7530

Private Bag X19
Bellville
7535

Tel: (021) 957 4600

ACCEPTANCE

THIS ACCEPTANCE IS FOR PROCEDURAL AND ADMINISTRATIVE REVIEW PURPOSES ONLY AND DOES NOT ATTRACT LEGAL LIABILITY OR LIABILITY OF ANY KIND FROM WHATSOEVER CAUSE OR HOWEVER ARISING

for the SA NATIONAL ROADS AGENCY SOC LTD.

Date:

PROJECT DESCRIPTION

THE CAPACITY IMPROVEMENT OF NATIONAL ROUTE 1 SECTION 1 FROM OLD OAK INTERCHANGE (KM 18.90) TO KOELENHOF INTERCHANGE (KM 33.00)

FENCING AND RELATED ITEMS
ANTI - DAZZLE SCREEN WELDED MESH

SCALE @ A0: AS SHOWN | **SHEET 1 OF 1**

PROJECT NUMBER	N001-010-2021/1		
DRAWING LOCATION DATA	START	END	
ROUTE	N01	N01	
SECTION	01	01	
DRAWING km DISTANCE	18.900	33.000	
DRAWING TYPE	ROADS - FENCING		
BRIDGE/STRUCTURE No.	N/A		
CONSULTANT DRAWING No.	312-00827-01-TD10		VER
SANRAL DOCUMENT #	XXXXXX		V1

312-00827-01-TD10