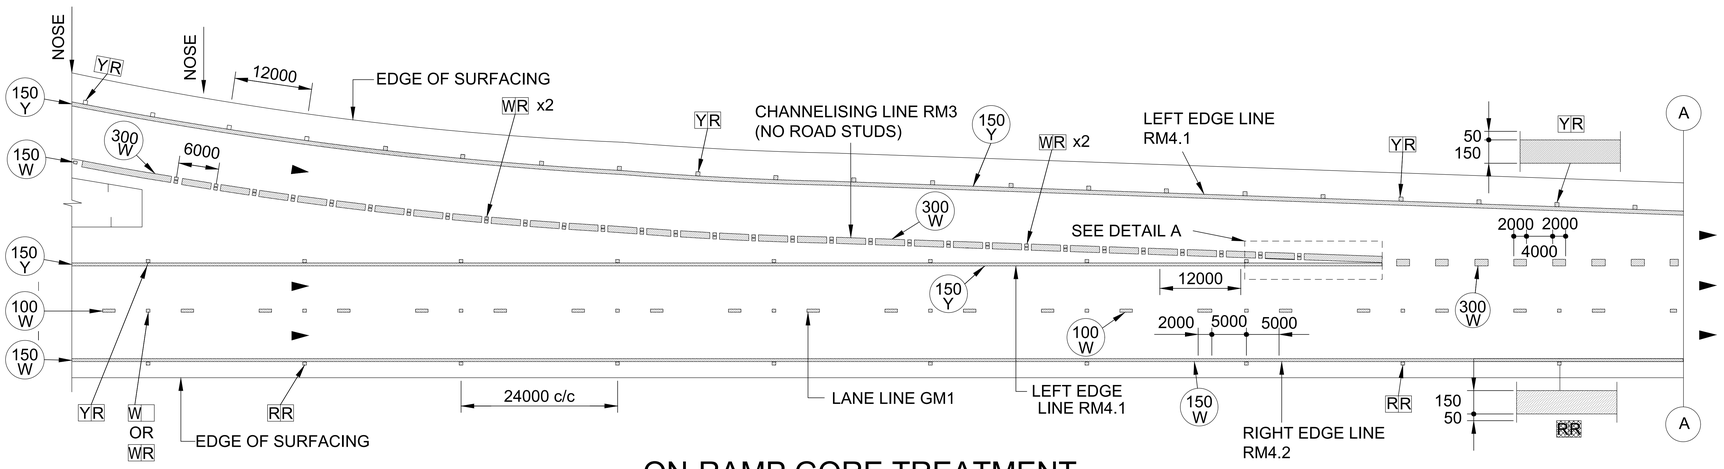
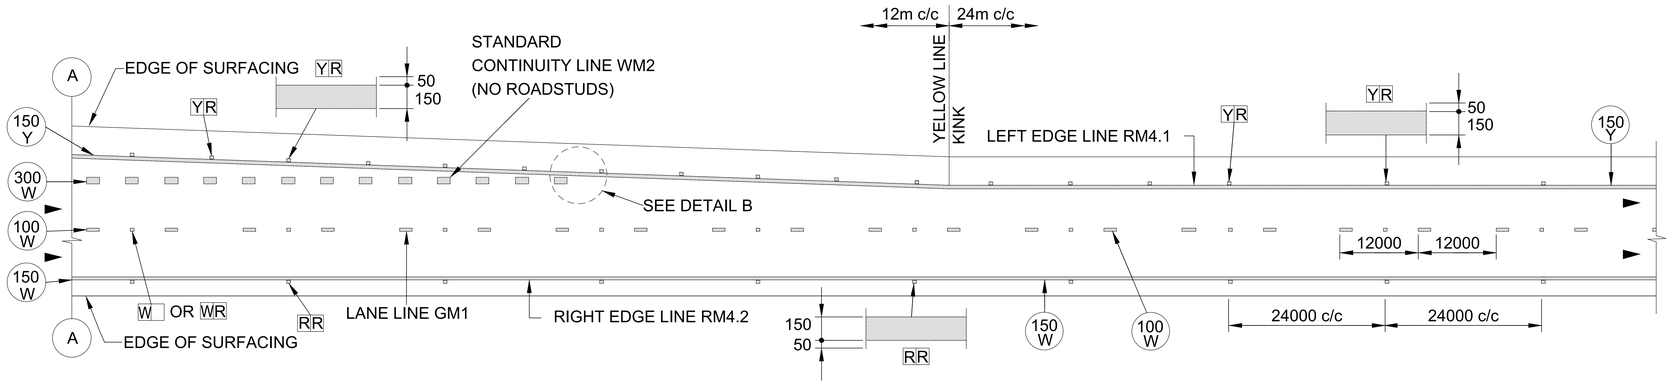
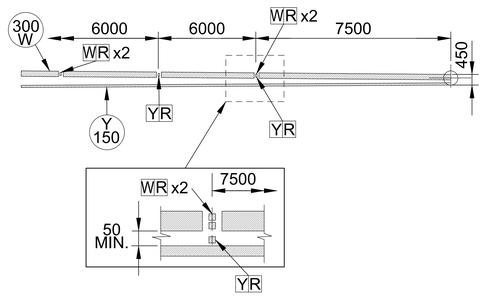


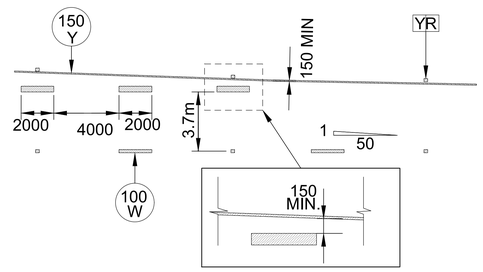

## ON-RAMP GORE TREATMENT




## ON-RAMP TAPER TREATMENT




## DETAIL A: END OF CHANNELISING LINE (RM3)




## DETAIL B: END OF CONTINUITY LINE (WM2)

| No. | DATE | REVISION |
|---|---|---|
| V1 | 08/03/2024 | ORIGINAL VERSION |


**HEAD OFFICE**
46 Tambotie Avenue
Val de Grace
Pretoria
0184

PO Box 415
Pretoria 0001
South Africa

Tel: (012) 844 8000

SANRAL
SOUTH AFRICAN NATIONAL ROADS AGENCY SOC LTD
BUILDING SOUTH AFRICA THROUGH BETTER ROADS

**WESTERN REGION**
1 Havenga Street
Oakdale
Bellville
7530

Private Bag X19
Bellville
7535

Tel: (021) 957 4600


ACCEPTANCE

THIS ACCEPTANCE IS FOR PROCEDURAL AND ADMINISTRATIVE REVIEW PURPOSES ONLY AND DOES NOT ATTRACT LEGAL LIABILITY OR LIABILITY OF ANY KIND FROM WHATSOEVER CAUSE OR HOWEVER ARISING

for the SA NATIONAL ROADS AGENCY SOC LTD.

Date:

**PROJECT DESCRIPTION**

**THE CAPACITY IMPROVEMENT OF NATIONAL ROUTE 1 SECTION 1 FROM OLD OAK INTERCHANGE (KM 18.90) TO KOELENHOF INTERCHANGE (KM 33.00)**

**ROAD MARKINGS**
**ON-RAMPS - FREEWAYS**

SCALE @ A0: AS SHOWN | SHEET 1 OF 1

| | | |
|---|---|---|
| PROJECT NUMBER | N001-010-2021/1 | |
| DRAWING LOCATION DATA | START | END |
| ROUTE | N01 | N01 |
| SECTION | 01 | 01 |
| DRAWING km DISTANCE | 18.900 | 33.000 |
| DRAWING TYPE | ROADS - ROAD MARKINGS | |
| BRIDGE/STRUCTURE No. | N/A | |
| CONSULTANT DRAWING No. | 312-00827-01-TD20 | VER |
| SANRAL DOCUMENT # | XXXXXX | V1 |

312-00827-01-TD20