
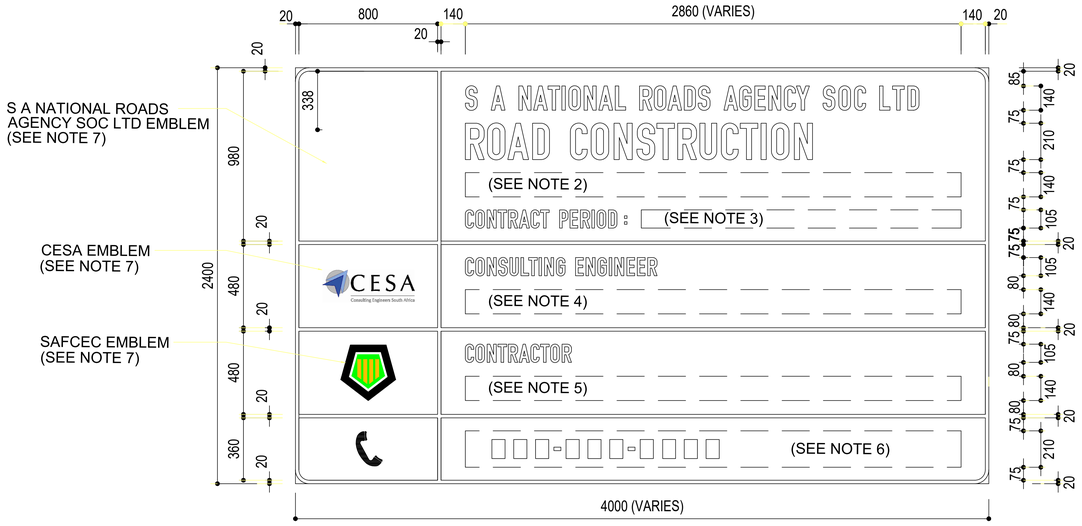


SIGN BOARD : TYPE 1
ELEVATION
SCALE 1 : 12,5

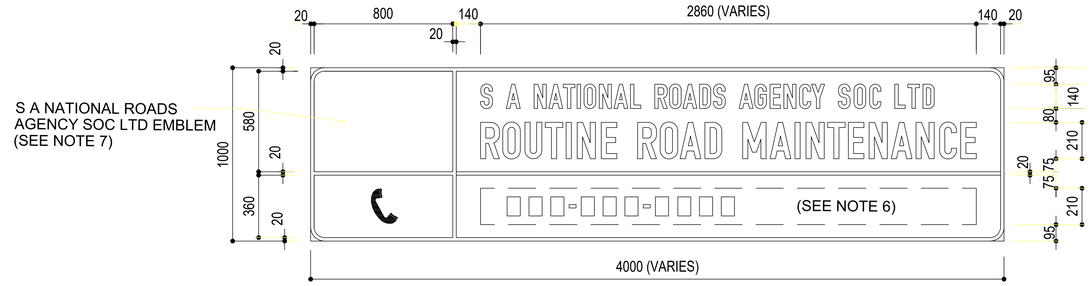

SIGN BOARD : TYPE 2
ELEVATION
SCALE 1 : 12,5

ROAD SIGN INFORMATION BOARD

BACKGROUND	: WHITE REFLECTORISED CLASS 1.
BORDER	: 20mm GREEN REFLECTORISED CLASS 1.
MATERIAL	: RETRO-REFLECTIVE MATERIAL TO COMPLY WITH SANS 1519.
REAR SIDE	: DARK GREY (SANS 1091 : G13).
TEXT	: CAPITAL LETTERS : DIN A, MATT-BLACK. TELEPHONE NUMBER : DIN B MOD, MATT- BLACK.
SUBSTRATE	: 1.0mm THICK "ISCOR CHROMADEK" OR SIMILAR.
MANUFACTURING	: 200mm STANDARD ROAD SIGN PROFILES TO THE DETAILS ON TYPICAL DRAWINGS TD-R-RS-100 AND TD-R-RS-101.
FLATNESS TOLERANCE OF ASSEMBLED BOARD	: 3mm MEASURED UNDER A 1m STRAIGHTEDGE.
LENGTH	: ADJUSTED TO SUIT LENGTH OF DESCRIPTION.
SUPPORTS	: 2 OR 3 WITH 200mm MIN. TOP END DIAMETER TIMBER POSTS.
ERECTION POSITION	: ON SITE AT POSITIONS APPROVED BY THE ENGINEER.
No. REQUIRED	: TYPE 1 : AT EACH END OF THE WORKS. (OR AS APPROVED BY THE ENGINEER). : TYPE 2 : AFTER MAJOR CENTRES OR APPROX. 50km APART. (AS APPROVED BY THE ENGINEER).
REMOVAL	: THE ROAD SIGN INFORMATION BOARDS SHALL BE REMOVED BEFORE A TAKING-OVER CERTIFICATE FOR THE ENTIRE WORKS IS ISSUED.

NOTES

1. USE AN APPROPRIATE DESCRIPTION FOR THE TYPE OF WORKS eg. *ROAD CONSTRUCTION, ROUTINE ROAD MAINTENANCE, ROAD REHABILITATION, TOLL PLAZA UPGRADING* OR *BRIDGE REHABILITATION.*
2. USE A BRIEF DESCRIPTION OF THE EXTENT OF THE WORKS : eg. *N1-21 : BEN SCHOEMAN TO RIGEL AVE* OR *N11 : LADYSMITH TO VOLKSRUST.*
3. USE THE COMMENCEMENT AND DUE COMPLETION DATES (MONTH / YEAR).
4. NAME OF CONSULTING ENGINEER.
5. REGISTERED NAME OF CONTRACTOR.
6. AN ALL HOURS CONTACT TELEPHONE / CELL NUMBER SHALL BE SUPPLIED FOR THE SITE SAFETY OFFICER OR FOR A RESPONSIBLE PERSON APPROVED BY THE ENGINEER.
7. EMBLEMS MAY ONLY BE USED BY MEMBERS AND MUST BE DISPLAYED IN FULL COLOUR, EMBLEMS ARE AVAILABLE FROM THE RELEVANT ORGANISATIONS.

No.	DATE	REVISION
V1	08/03/2024	ORIGINAL VERSION

HEAD OFFICE
46 Tambotie Avenue
Val de Grace
Pretoria
0184

PO Box 415
Pretoria 0001
South Africa

Tel: (012) 844 8000

SANRAL
SOUTH AFRICAN NATIONAL ROADS AGENCY SOC LTD
BUILDING SOUTH AFRICA THROUGH BETTER ROADS

WESTERN REGION
1 Havenga Street
Oakdale
Bellville
7530

Private Bag X19
Bellville
7535

Tel: (021) 957 4600

ACCEPTANCE

THIS ACCEPTANCE IS FOR PROCEDURAL AND ADMINISTRATIVE REVIEW PURPOSES ONLY AND DOES NOT ATTRACT LEGAL LIABILITY OR LIABILITY OF ANY KIND FROM WHATSOEVER CAUSE OR HOWEVER ARISING

for the SA NATIONAL ROADS AGENCY SOC LTD.
Date:

PROJECT DESCRIPTION
THE CAPACITY IMPROVEMENT OF NATIONAL ROUTE 1 SECTION 1 FROM OLD OAK INTERCHANGE (KM 18.90) TO KOELENHOF INTERCHANGE (KM 33.00)

ROAD SIGNS
INFORMATION BOARD DETAILS

SCALE @ A0: AS SHOWN | SHEET 1 OF 1

PROJECT NUMBER	N001-010-2021/1	
DRAWING LOCATION DATA	START	END
ROUTE	N01	N01
SECTION	01	01
DRAWING km DISTANCE	18.900	33.000
DRAWING TYPE	ROADS - ROAD SIGNS	
BRIDGE/STRUCTURE No.	N/A	
CONSULTANT DRAWING No.	312-00827-01-TD36	VER
SANRAL DOCUMENT #	XXXXXX	V1

312-00827-01-TD36