
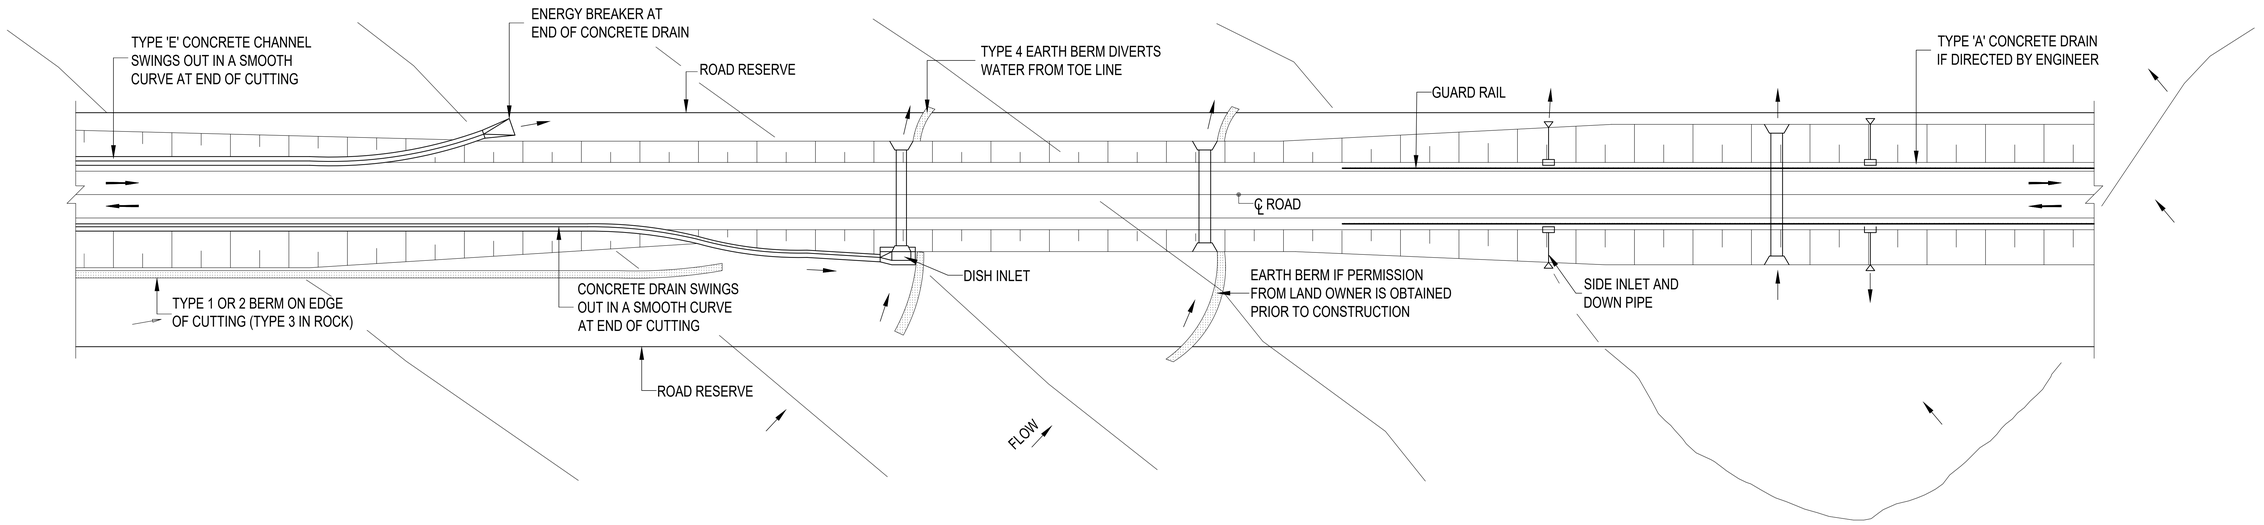



SCHEMATIC COMPOSITION OF DRAINAGE ELEMENTS

SCALE : SCHEMATIC

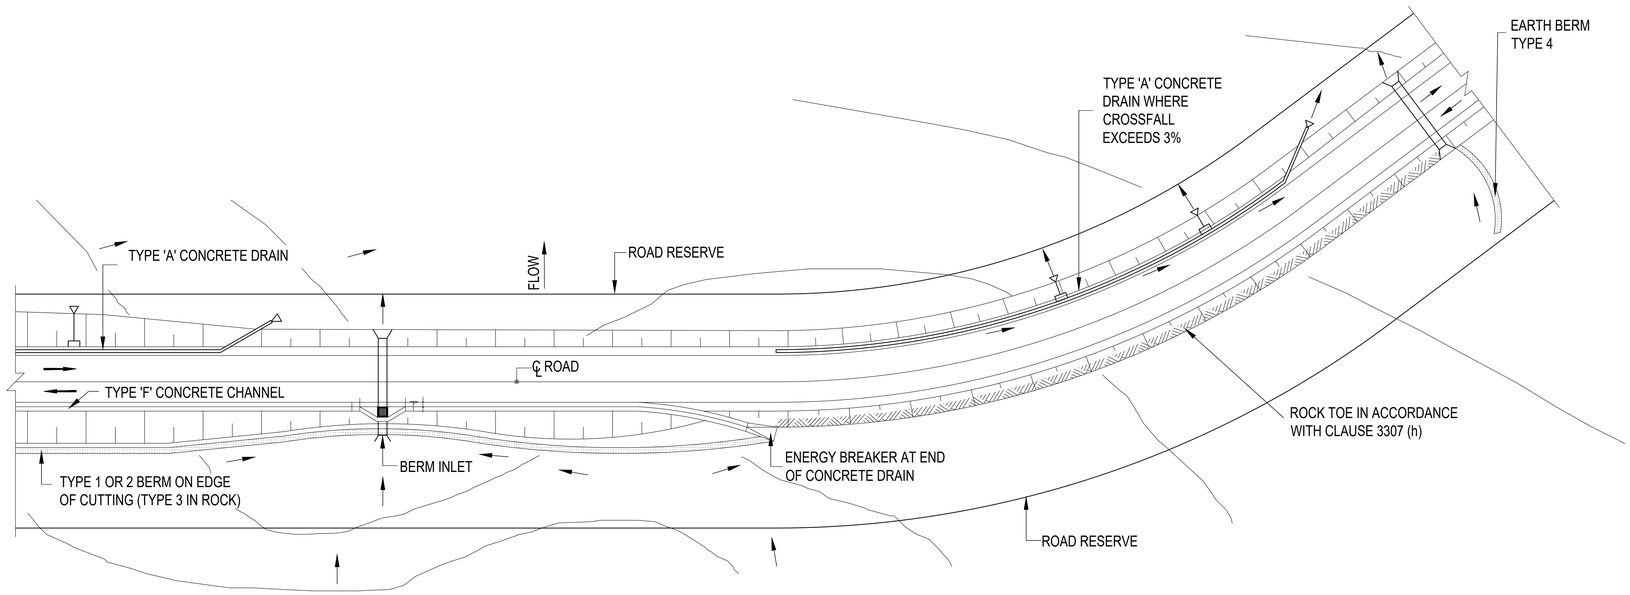

SCHEMATIC COMPOSITION OF DRAINAGE ELEMENTS

SCALE : SCHEMATIC

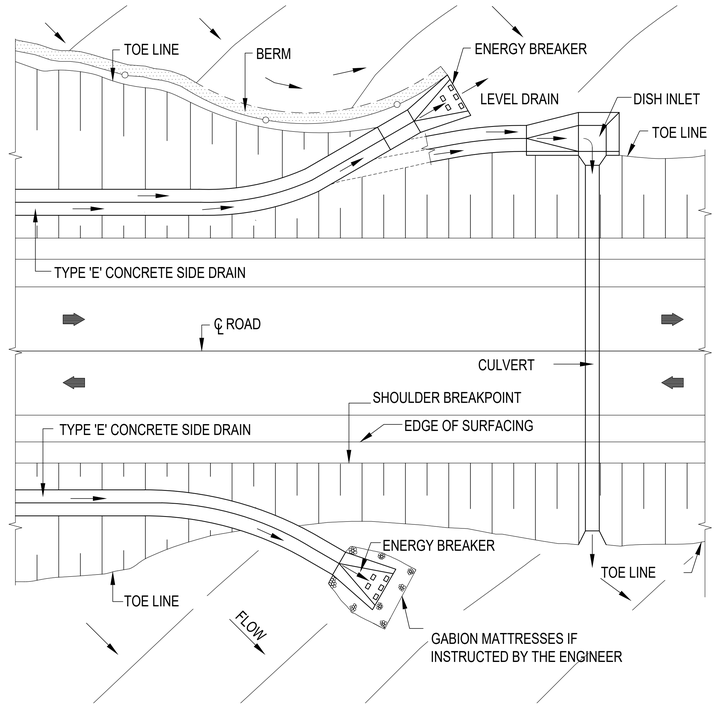

ARRANGEMENT OF ENERGY BREAKERS AND DISH INLETS

SCALE : SCHEMATIC

No.	DATE	REVISION
V1	08/03/2024	ORIGINAL VERSION

HEAD OFFICE
48 Tambotie Avenue
Val de Grace
Pretoria
0184

PO Box 415
Pretoria 0001
South Africa

Tel: (012) 844 8000

SANRAL
SOUTH AFRICAN NATIONAL ROADS AGENCY SOC LTD
Reg.no. 1998/894/06
BUILDING SOUTH AFRICA THROUGH BETTER ROADS

WESTERN REGION
1 Havenga Street
Oakdale
Bellville
7530

Private Bag X19
Bellville
7535

Tel: (021) 957 4600

ACCEPTANCE

THIS ACCEPTANCE IS FOR PROCEDURAL AND ADMINISTRATIVE REVIEW PURPOSES ONLY AND DOES NOT ATTRACT LEGAL LIABILITY OR LIABILITY OF ANY KIND FROM WHATSOEVER CAUSE OR HOWEVER ARISING

for the SA NATIONAL ROADS AGENCY SOC LTD.

Date:

PROJECT DESCRIPTION

THE CAPACITY IMPROVEMENT OF NATIONAL ROUTE 1 SECTION 1 FROM OLD OAK INTERCHANGE (KM 18.90) TO KOELENHOF INTERCHANGE (KM 33.00)

ROAD RESERVE FINISHING
SHEET 1 OF 2

SCALE @ A0: AS SHOWN | **SHEET 1 OF 2**

PROJECT NUMBER	**N001-010-2021/1**	
DRAWING LOCATION DATA	**START**	**END**
ROUTE	**N01**	**N01**
SECTION	**01**	**01**
DRAWING km DISTANCE	**18.900**	**33.000**
DRAWING TYPE	**DRAINAGE - ROAD RESERVE FINISHING**	
BRIDGE/STRUCTURE No.	**N/A**	
CONSULTANT DRAWING No.	**312-00827-01-TD80**	**VER**
SANRAL DOCUMENT #	**XXXXXX**	**V1**

312-00827-01-TD80