LEGEND

EXISTING:
- SEWERS CL AND M.H'S
- STORMWATER CL DRAIN
- WATER MAINS CL AND VALVES
- ELECTRICITY CL(OH)
- TELECOMMS. CL (OH)
- FIBRE OPTIC CL
- ROAD CENTERLINES
- ROAD EDGE
- ROAD RESERVE
- FENCE/BOUNDARY AND GATE

PROPOSED:
- UPGRADE ROAD EDGE
- TRANSMISSION PIPE CL
- AIR VALVE
- SCOUR VALVE
- ISOLATING VALVE
- METER

NOTE:
1. ALL SERVICES DEPICTED ON THE PLAN & LONG SECTION ARE APPROXIMATE POSITIONS OF EXPECTED SERVICES OBTAINED FROM SERVICE PROVIDERS RECORDS THAT MAY BE ENCOUNTERED BY THE CONTRACTOR ALONG THE ROUTE. ALL SERVICES ARE TO BE TRACED AND PROVED IN CONJUNCTION WITH EACH SERVICE PROVIDER AND NOT LESS THAN 14 WORKING DAYS PRIOR TO EXCAVATION TO AVOID CAUSING DAMAGE TO "EXISTING SERVICES".
2. ALL SERVICES SHOWN ON PLAN AND LONG SECTION AND ALL ADDITIONAL SERVICES PROVIDED BY THE SERVICE PROVIDER(S) SHALL BE DEFINED AS "KNOWN SERVICES". NO COMPENSATION WILL BE PAID FOR DAMAGE CAUSED TO "KNOWN SERVICES".

SETTING OUT CONTROL

NAME	Y	X	Z	DESCRIPTION
NRB 79-21	-3747651	-27851.43	113.046	
NRB 78-21	-3747838	-28083.36	123.456	
NRB 78D-21	-3748079	-28182.25	128.641	
NRB 77-21	-3748114	-28428.74	118.849	
NRB 77B-21	-3747971	-28253.89	123.865	

NOTE:
1. SURVEY BASED ON LO 19, SOUTH AFRICAN SURVEY GRID, WGS84 DATUM; 18 TO 20d E
2. THE ABOVE DATA IS UNIQUE TO THIS PROJECT ONLY. THE CONTRACTOR IS PROHIBITED FROM USING FOREIGN CONTROL BEACONS.

NOTE:
ALL DIMENSIONS TO BE VERIFIED ON SITE PRIOR TO THE COMMENCEMENT OF WORKS. REFER ANY DISCREPANCIES TO THE ENGINEER.

JACKING PIPE SLEEVES
1. PIPES FOR JACKING SHALL BE REINFORCED CONCRETE MANUFACTURED IN ACCORDANCE WITH SANS 677: CONCRETE NON-PRESSURE PIPES TO A 100D LOAD SPECIFICATION.
2. ALL PIPE JOINTS SHALL BE SEALED WHEN IN PLACE.
3. ALL JACKING PIPES DELIVERED TO THE SITE SHALL HAVE A CONCRETE COMPRESSIVE STRENGTH OF NOT LESS THAN 45MPa.
4. THE DESIGN OF THE PIPES SHALL BE DETERMINED BY THE CONTRACTOR TO SUIT HIS PROPOSED METHOD OF CONSTRUCTION BUT SHALL NOT BE LESS THAN THE CLASS OF PIPE OR TYPE OF PIPE STATED ON THE DRAWINGS OR DETERMINED BY THE ENGINEER.
5. HOLES SHALL BE FORMED IN THE CROWN OF EACH PIPE TO ALLOW FOR THE INJECTION OF BOTH A LUBRICANT, IF REQUIRED AND FINALLY GROUT. THE FINAL LAYOUT OF GROUT HOLES IS THE CONTRACTOR'S RESPONSIBILITY.

PIPE JOINTS
1. A BUTT JOINT SHOULD BE USED IN THE PIPES TO BE JACKED SUCH THAT APPLIED FORCES USED TO JACK THE PIPES MUST BE UNIFORMLY DISTRIBUTED AROUND THE JOINT TO AVOID DAMAGING THE JOINT.

JOINT SEALS
1. A SEAL IS REQUIRED AT EACH JOINT TO MINIMIZE INGRESS OF WATER.
2. THE CHIPBOARD PACKING USED TO DISTRIBUTE STRESSES ON THE JOINTS SHOULD BE RAKED OUT TO A DEPTH OF 25mm ON THE INSIDE ALL ROUND AND SEALED WITH A DURABLE FLEXIBLE SEALING AGENT SUCH AS BITUSEAL, THIOFLEX OR SIMILAR.


TEMPORARY STOP ENDS
1. ON COMPLETION OF PIPE JACKING AND INSTALLATION OF THE STEEL PIPE WITHIN THE CONCRETE SLEEVE, THE ENDS OF THE SLEEVE MUST BE CLOSED OF USING A DOUBLE BRICK WALL.
2. MORTAR MIX SHOULD NOT BE WEAKER THAN 1 CEMENT AND 4 SAND. A MORTAR FINISH MUST BE APPLIED TO THE OUTER BRICK. THE OUTER BRICK FACE SHOULD THEN BE SEALED WITH 2 COATS OF BITUSEAL.

GROUTING NOTES
1. WHEN THE JACKED PIPE SLEEVE IS IN ITS FINAL POSITION A STABILIZED CEMENT/BENTONITE GROUT OF COMPRESSIVE STRENGTH AT 28 DAYS EQUAL TO 5MPa SHALL BE INJECTED TO FILL ALL VOIDS BETWEEN THE JACKED PIPE SLEEVE AND THE SURROUNDING MATERIAL, OTHER THAN IF THE MATERIAL TO BE JACKED THROUGH IS HARD ROCK. IN THIS INSTANCE THE GROUT MUST COMPRISE CEMENT/SAND WITH A 28 DAY COMPRESSIVE STRENGTH OF 5MPa.
2. ALL HOLES IN THE JACKED PIPE SLEEVE SHALL BE SEALED WITH AN APPROVED SEALANT. GROUTING PRESSURES SHOULD NOT EXCEED 50kN/m².
3. THE ALLOWABLE OVERBREAK FOR CALCULATION OF GROUTING VOLUME IS 75mm.
4. THE VOID BETWEEN THE STEEL PIPE AND JACKED SLEEVE IS TO BE FILLED WITH 15MPa SAND:CEMENT GROUT IN CONTROLLED STAGES.
5. THE PIPE IS NOT TO BE FILLED WITH WATER PRIOR TO GROUTING AND CURING OF THE SLEEVE TO ONE THIRD THE DEPTH OF THE PIPE.
6. THE PIPE IS TO BE FULL OF WATER DURING THE GROUTING OF THE TOP TWO THIRDS OF THE PIPE TO PREVENT FLOTATION OF THE PIPE.
7. GROUTING SHALL BE DONE IN STAGES TO PREVENT FLOTATION OF THE PIPE.
8. SLEEVE ENDS TO BE CLOSED WITH BRICK WALL OR ALTERNATIVE METHODS AS DIRECTED BY THE ENGINEER.


ANY ALTERNATIVE METHODS OF PREVENTING FLOTATION ARE TO BE APPROVED BY THE ENGINEER PRIOR TO GROUTING.

SKID NOTES

THE SKID DETAILS SHOWN ON THIS DRAWING ARE TO BE USED AS A GUIDE ONLY. THE CONTRACTOR IS TO PROVIDE THEIR PREFERRED DESIGN WITH A METHOD STATEMENT FOR THE PIPE JACKING TO THE ENGINEER PRIOR TO CONSTRUCTION, FOR APPROVAL.

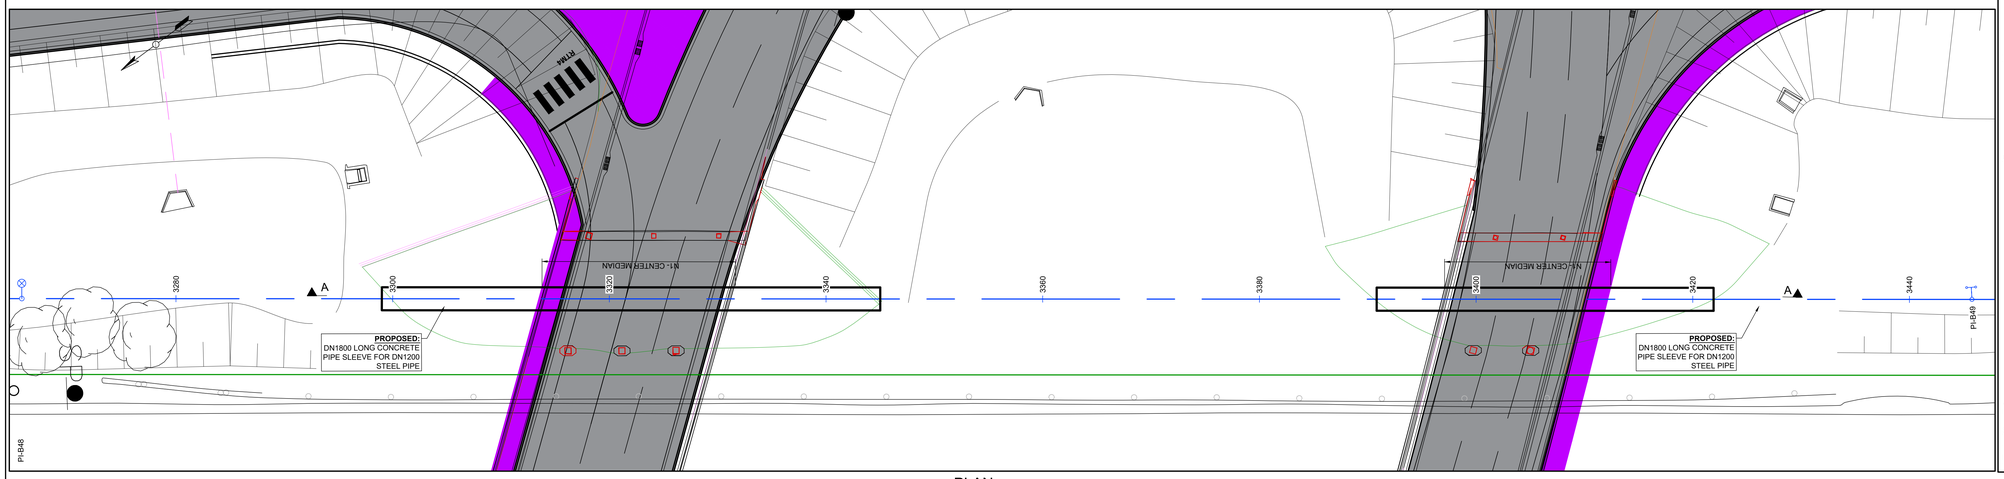


PLAN
SCALE 1:200

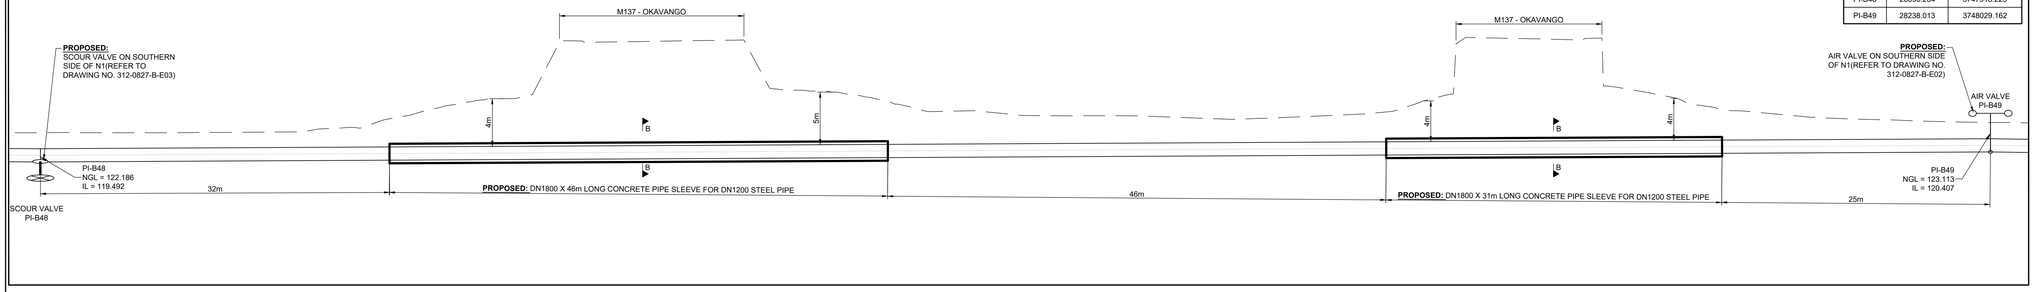

SETTING OUT DATA


REF	Y	X
PI-B48	28096.264	3747918.225
PI-B49	28238.013	3748029.162

SECTION A-A
SCALE 1:200

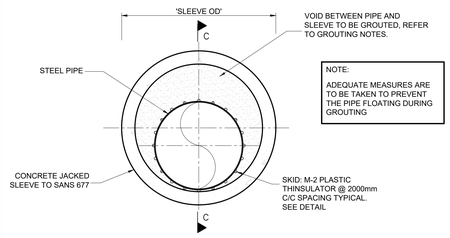


NOTE:
ADEQUATE MEASURES ARE TO BE TAKEN TO PREVENT THE PIPE FLOATING DURING GROUTING

TYPICAL SECTION B-B
SCALE 1 : 25

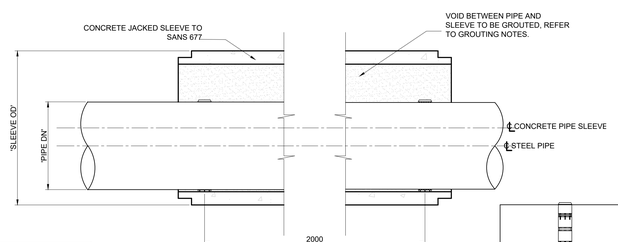


SECTION C-C
SCALE 1 : 25

PIPE AND SLEEVE SIZES		
PIPE DN	1200	650/550
SLEEVE DN	1800	1500
SLEEVE OD	2130	1720
SLEEVE ID	1760	1462

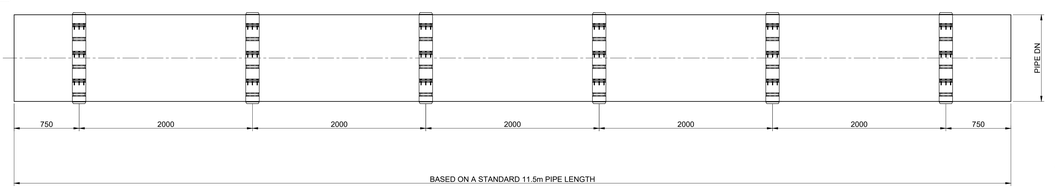


POSITION OF SKIDS
SCALE 1 : 25

PLAN
SCALE 1:5

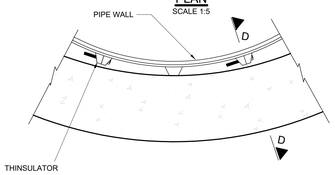

ELEVATION
SCALE 1:5

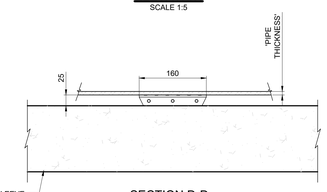

SECTION D-D
SCALE 1:5

SKID : M-2 THINSULATOR DETAIL
SCALE 1:5

ORIGINAL SCALE: 1 : 100

No.	DATE	REVISION	CONSULT. ENG.
V1	23/11/2023	ORIGINAL VERSION	

CONSTRUCTION RECORD (AS-BUILT)
WORKS CONTRACT ENGINEER
Name :
Prof. Reg. No. :
Date
SANRAL PROJECT MANAGER
Name :
Date :

HEAD OFFICE
48 Tambotie Avenue
Val de Grace
Pretoria
0184

PO Box 415
Pretoria 0001
South Africa

Tel: (012) 844 8000

SANRAL
SOUTH AFRICAN NATIONAL ROADS AGENCY SOC LTD
Reg.No.1998/009354/30
BUILDING SOUTH AFRICA THROUGH BETTER ROADS

WESTERN REGION
1 Havenga Street
Oakdale
Bellville
7530

Private Bag X19
Bellville
7535

Tel: (021) 957 4600

ACCEPTANCE

THIS ACCEPTANCE IS FOR PROCEDURAL AND ADMINISTRATIVE REVIEW PURPOSES ONLY AND DOES NOT ATTRACT LEGAL LIABILITY OR LIABILITY OF ANY KIND FROM WHATSOEVER CAUSE OR HOWEVER ARISING

for the SA NATIONAL ROADS AGENCY SOC LTD.
Date:

PROJECT DESCRIPTION
THE CAPACITY IMPROVEMENT OF THE NATIONAL ROUTE 1 SECTION 1 FROM OLD OAK INTERCHANGE (KM 18.90) TO KOELENOFF INTERCHANGE (KM 33.00)

DRAWING DESCRIPTION
N1 - WEMMERSHOEK PIPELINE RELOCATION
SECTION B - KRAAIFONTEIN TO BRACKENFELL
M137 PIPE JACKING DETAILS AT OKAVANGO ROAD

SCALE : AS SHOWN | SHEET 1 OF 1

PROJECT NUMBER	N.001-010-2021/1	
DRAWING LOCATION DATA	START	END
ROUTE	N01	N01
SECTION	01	01
DRAWING km DISTANCE	18.90	33.00
DRAWING TYPE	ROADS-UTILITIES	
BRIDGE/STRUCTURE No.	-	
CONSULTANT DRAWING No.	312-0827-B-D07	VER
SANRAL DOCUMENT #	-	V1