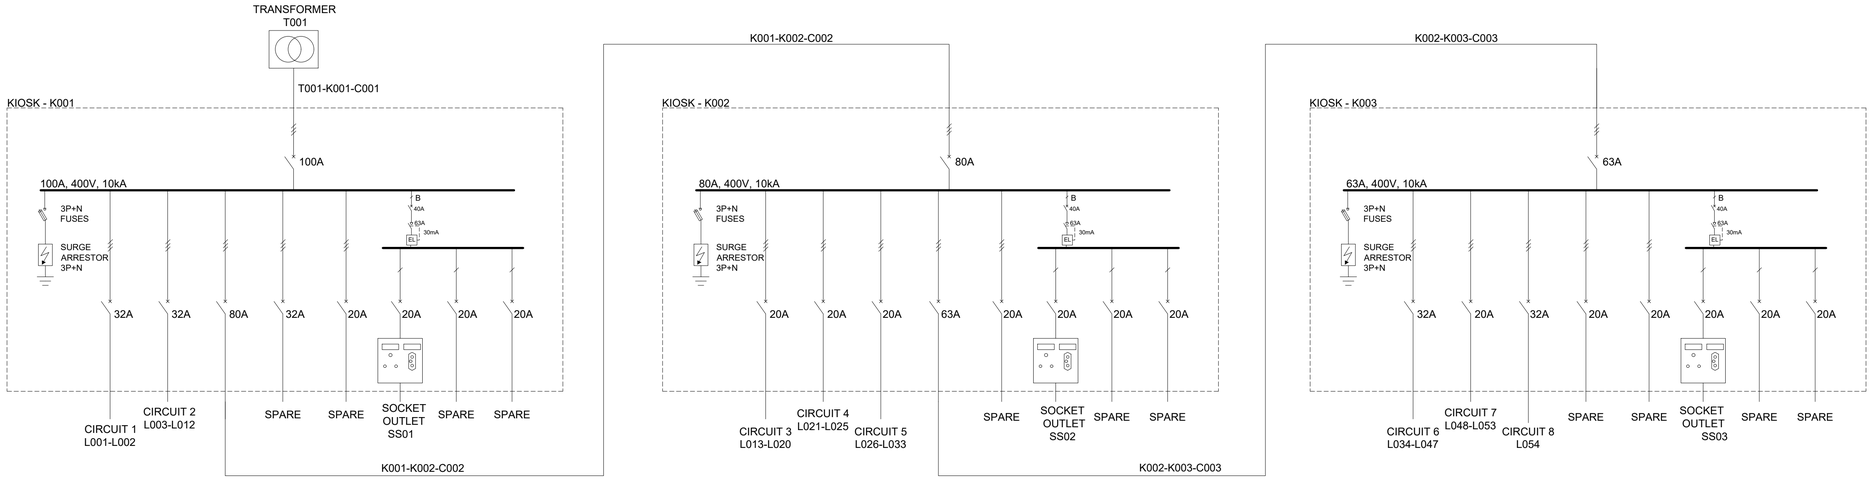


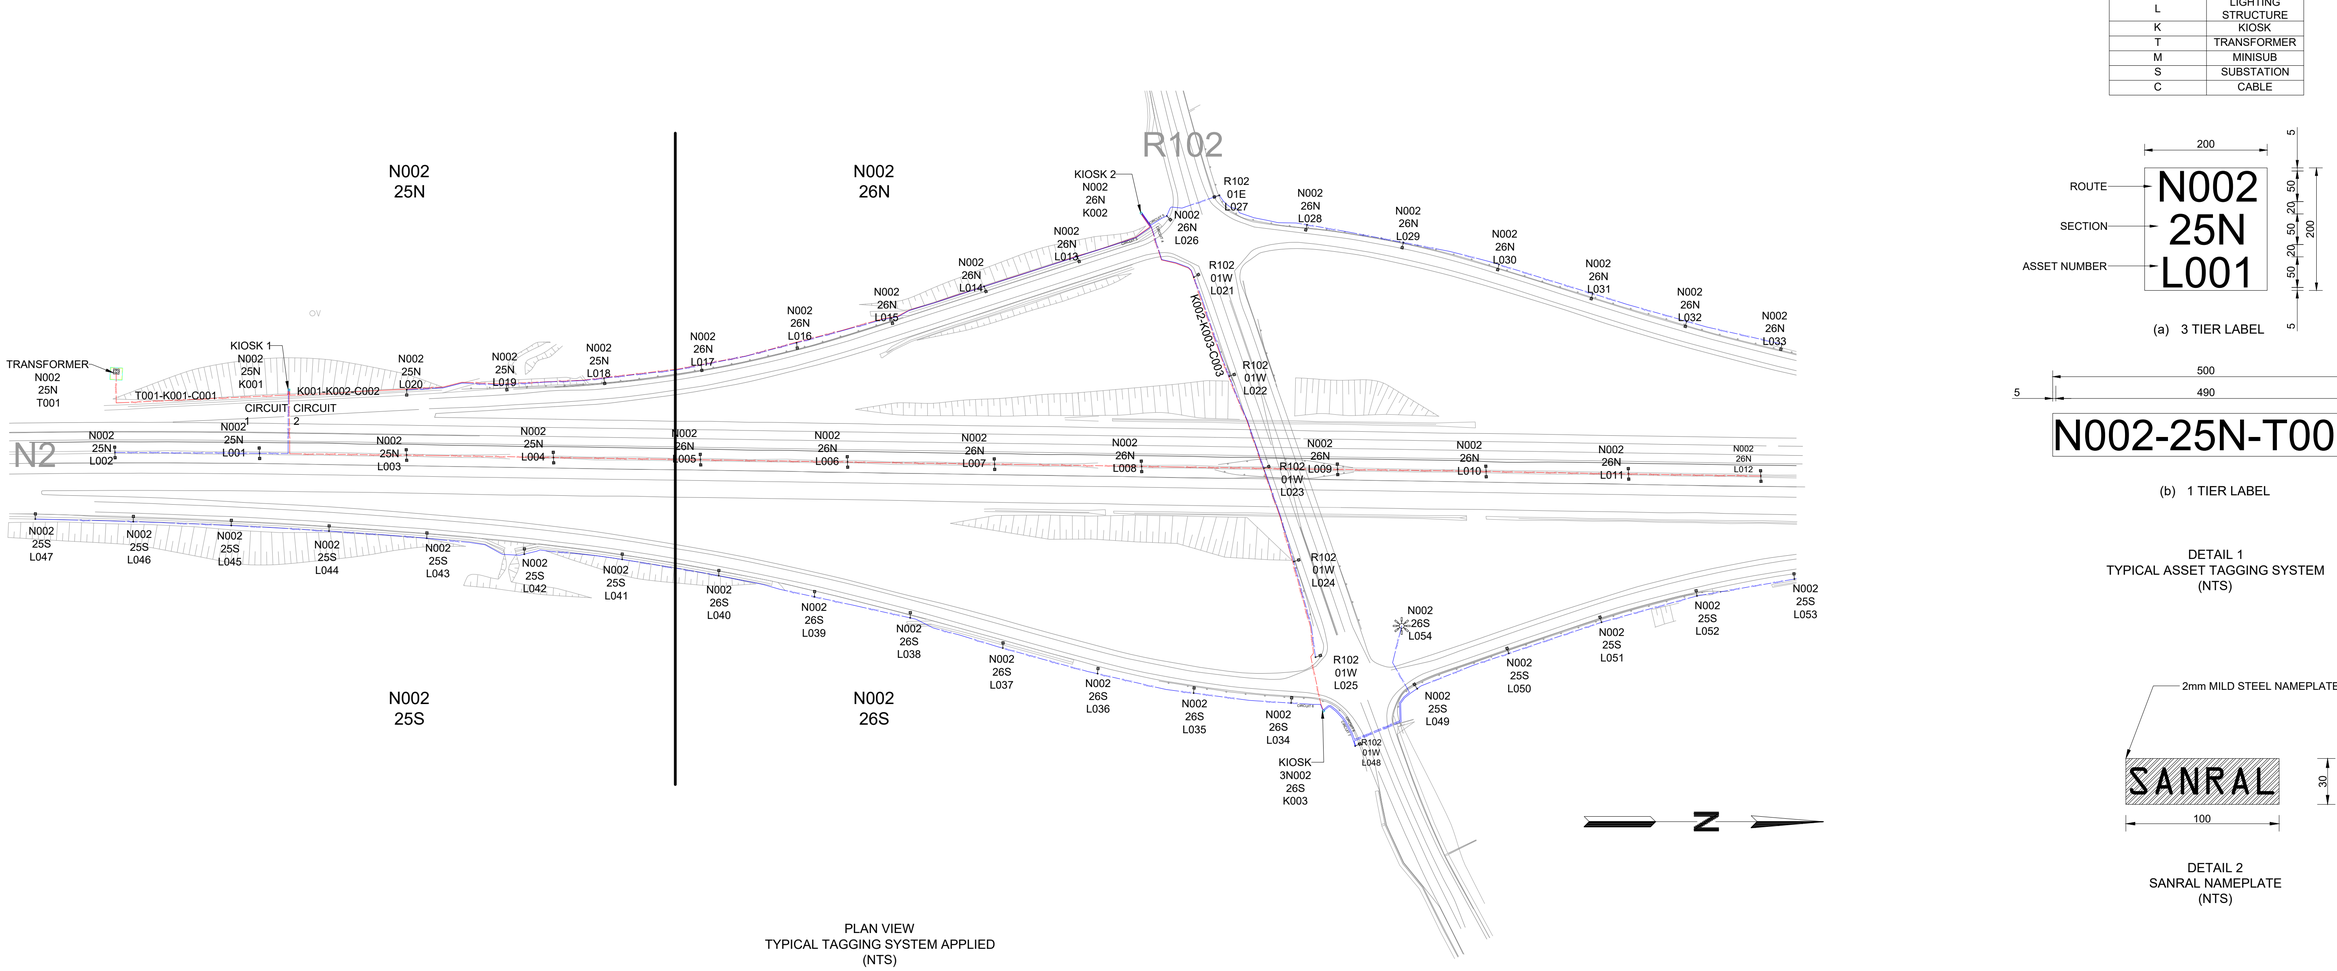

TYPICAL SCHEMATIC
TYPICAL TAGGING SYSTEM APPLIED
(NTS)

| LEGEND | |
|---|---|
| **SYMBOL** | **DESCRIPTION** |
| | TRANSFORMER |
| | KIOSK |
| | LIGHTING STRUCTURES |
| 35sqmm4C 25sqmm4C 16sqmm4C | CABLES |
| | |

DRAWING NOTES:

1. LABELING & TAGGING TO COMPLY WITH SANS 10142 & SANRAL SPECIFICATIONS.
2. EVERY LIGHTING STRUCTURE, KIOSK, TRANSFORMER, MINI-SUBSTATION, SUBSTATION AND CABLE ON A PROJECT MUST BE ASSET TAGGED WITH COMPONENTS LABELED AS INDICATED ON THE SPECIFICATIONS DOCUMENT.
3. EACH ITEM AS LISTED SHALL BE CONSIDERED AS AN ASSET ITEM.
   - LIGHTING STRUCTURE: MAST / POLE, LUMINAIRE,
   - KIOSK: ENCLOSURE, CIRCUIT BREAKERS, METERS, CONTROL CIRCUITS.
   - TRANSFORMER: TRANSFORMER.
   - MINISUB: TRANSFORMER, MV & LV CIRCUIT BREAKERS, METERS, ETC
   - SUB STATION: BUILDING OR ENCLOSURE, METAL CLAD SWITCHGEAR, DB'S, PANELS, TRANSFORMER WITHIN SUBSTATION.
   - CABLES: ALL CABLES FORMING PART OF THE DISTRIBUTION SYSTEM
4. ALL RATINGS OF ELECTRICAL EQUIPMENT ARE ONLY INDICATIVE AND SHALL BE AS SPECIFIED BY THE ENGINEER.
5. LABELS TO FACE ONCOMING TRAFFIC UNLESS EQUIPMENT IS ON THE CENTER MEDIUM OF A BY-DIRECTIONAL ROAD, WHEREBY LABELS TO FACE INCOMING SUPPLY.

| ASSET NUMBER PREFIXES | |
|---|---|
| L | LIGHTING STRUCTURE |
| K | KIOSK |
| T | TRANSFORMER |
| M | MINISUB |
| S | SUBSTATION |
| C | CABLE |




PLAN VIEW
TYPICAL TAGGING SYSTEM APPLIED
(NTS)




(a) 3 TIER LABEL




(b) 1 TIER LABEL

DETAIL 1
TYPICAL ASSET TAGGING SYSTEM
(NTS)




DETAIL 2
SANRAL NAMEPLATE
(NTS)

| No. | DATE | REVISION | APPROVED |
|---|---|---|---|
| V1 | 10-07-2020 | ORIGINAL VERSION | |


SANRAL TYPICAL DRAWINGS

COPYRIGHT: THIS DRAWING IS PROTECTED IN TERMS OF THE COPYRIGHT ACT No. 98 OF 1978 AND MAY NOT BE REPRODUCED WITHOUT THE PERMISSION IN WRITING FROM SANRAL.
CONDITIONS FOR USE: CONSULTANTS APPOINTED BY SANRAL SHALL INCORPORATE THE TYPICAL DETAILS HEREON INTO THEIR SPECIFIC DESIGN FOR WHICH THEY WILL ASSUME FULL PROFESSIONAL RESPONSIBILITY. THIS TYPICAL DRWING MAY NOT BE USED FOR TENDER PURPOSES.


SANRAL
BUILDING SOUTH AFRICA THROUGH BETTER ROADS


**HEAD OFFICE**
48 Tambotie Avenue
Val de Grace
Pretoria
0184

PO Box 415
Pretoria 0001
South Africa
Tel: (012) 844 8000

**EASTERN REGION**
58 van Eck Place
Pietermaritzburg
3201

PO Box 100410
Scottsville
3209
Tel: (033) 392 8100


APPROVED

Date:

**TYPICAL DRAWINGS - ELECTRICAL**

LABELING & TAGGING DETAIL
STANDARD DETAILS

SANRAL DOC No. (PDF): -
SANRAL DOC No. (DWG): -
SANRAL DRAWING No.: TD-E-P-6000-1-V1

TD-E-P-6000-1-V1