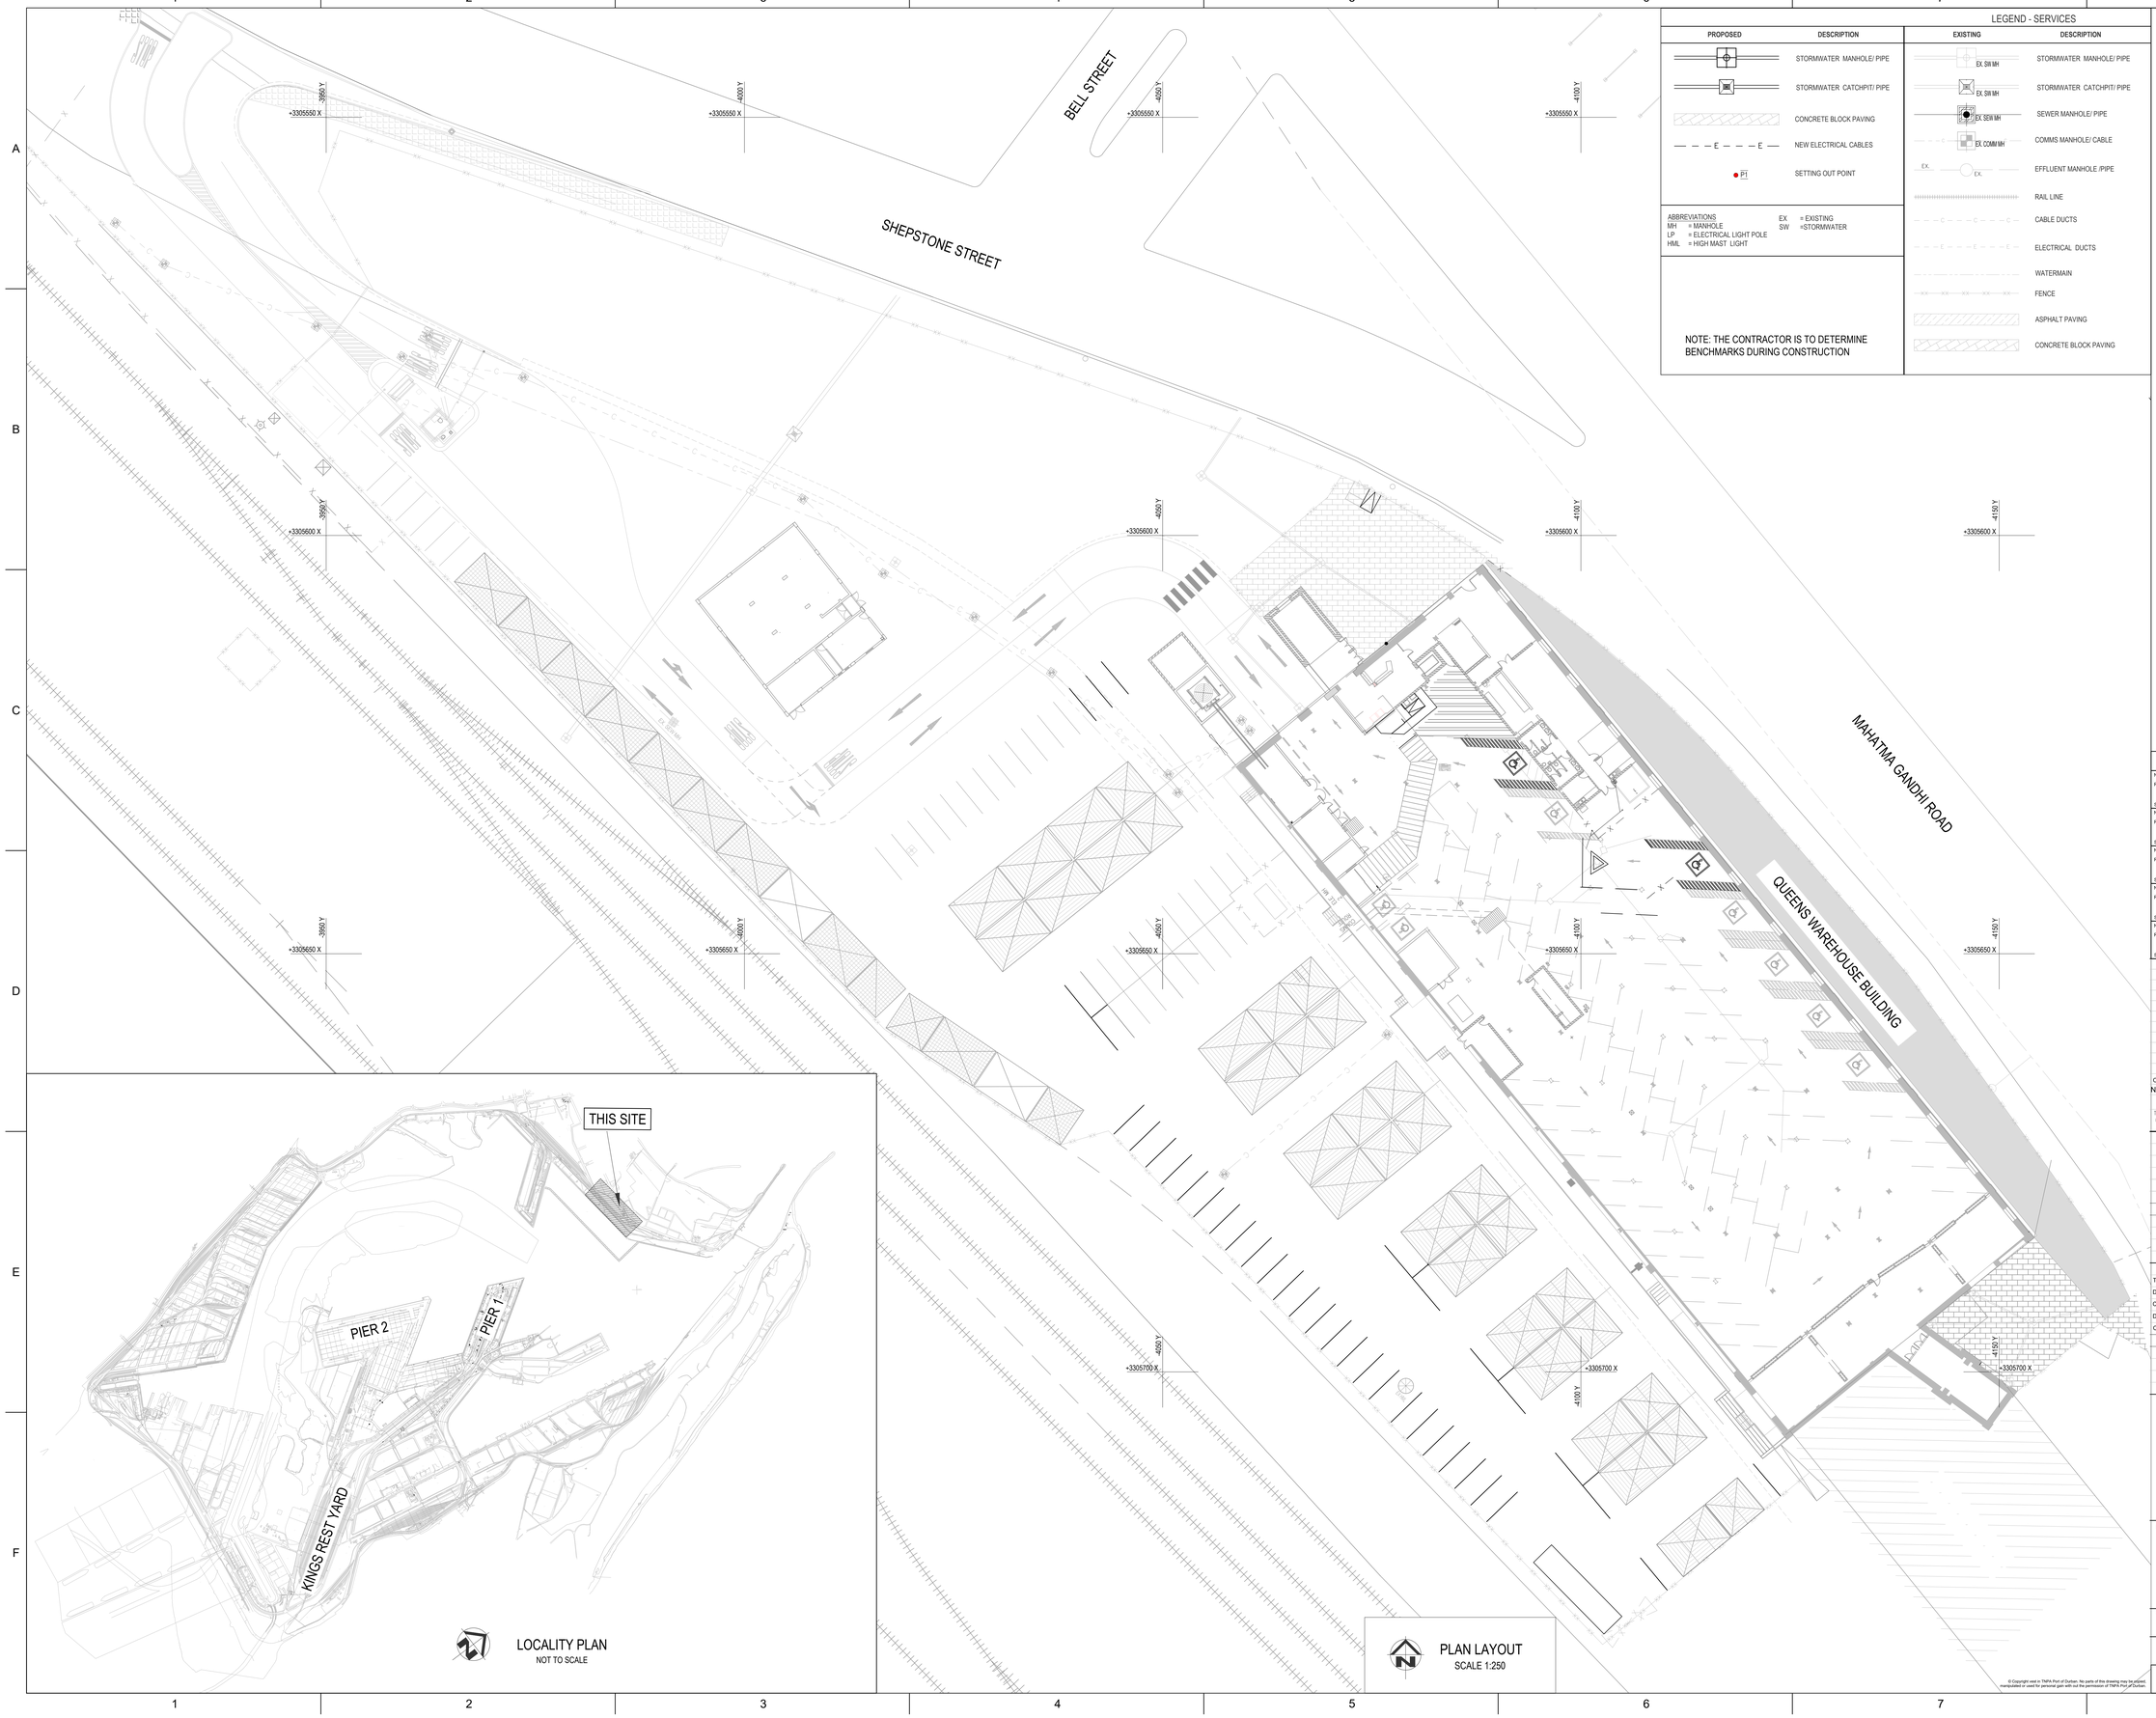

LOCALITY PLAN
NOT TO SCALE

PLAN LAYOUT
SCALE 1:250

LEGEND - SERVICES

PROPOSED	DESCRIPTION
	STORMWATER MANHOLE/ PIPE
	STORMWATER CATCHPIT/ PIPE
	CONCRETE BLOCK PAVING
E E E	NEW ELECTRICAL CABLES
PT	SETTING OUT POINT

EXISTING	DESCRIPTION
EX. SW MH	STORMWATER MANHOLE/ PIPE
EX. SW MH	STORMWATER CATCHPIT/ PIPE
EX. SEW MH	SEWER MANHOLE/ PIPE
EX. COMM MH	COMMS MANHOLE/ CABLE
EX. EX.	EFFLUENT MANHOLE /PIPE
	RAIL LINE
C C C	CABLE DUCTS
E E E	ELECTRICAL DUCTS
	WATERMAIN
XX XX XX	FENCE
	ASPHALT PAVING
	CONCRETE BLOCK PAVING

ABBREVIATIONS
MH = MANHOLE
LP = ELECTRICAL LIGHT POLE
HML = HIGH MAST LIGHT
EX = EXISTING
SW = STORMWATER

NOTE: THE CONTRACTOR IS TO DETERMINE BENCHMARKS DURING CONSTRUCTION

CLIENT APPROVAL

NAME: ROLE: SIGNATURE DATE	NAME: ROLE: SIGNATURE DATE
NAME: ROLE: SIGNATURE DATE	NAME: ROLE: SIGNATURE DATE
NAME: ROLE: SIGNATURE DATE	NAME: ROLE: SIGNATURE DATE
NAME: ROLE: SIGNATURE DATE	NAME: ROLE: SIGNATURE DATE
NAME: ROLE: SIGNATURE DATE	NAME: ROLE: SIGNATURE DATE

NO.	DESCRIPTION	BY	CHKD	APPD	DATE
0A	ISSUED FOR TENDER	NM	MT	NM	19.09.2025

REVISIONS

This Document including all design and information thereon is Confidential Intellectual Property of Transnet
Copyright and all other rights are reserved by Transnet. This Document may only be used for its intended purpose.

CONTRACTOR / CONSULTANT

TITLE	NAME	SIGN	DATE
DRAWN	.		. . .
CHECKED	.		
DESIGNED	.		. . .
CHECKED			

PR.ENG. / PR.TECH./PR. ARCH

NAME	XX	DATE
SIGNATURE		. . .
REG. NUMBER	XX	
TITLE	XX	

TRANSNET NATIONAL PORTS AUTHORITY

TITLE	NAME	SIGN	DATE
DRAWN	NM		19 09 25
CHECKED	MT		23 09 25
DESIGNED	NM		19 09 25
CHECKED	MT		23 09 25

PR.ENG. / PR.TECH./PR. ARCH

NAME	NAADIYA MAHOMED	DATE
SIGNATURE		19 09 25
REG. NUMBER	202001101	
SCALE		

TRANSNET

Transnet National Ports Authority

TRANSNET SOC Ltd : REG No. 1990/000900/30
237 MAHATMA GANDHI ROAD
POINT, DURBAN TEL: 000 000 0000
4001

PROJECT / AREA / ASSET / SUBJECT/DRAWING TITLE

PORT OF DURBAN

REFURBISHMENT TO QUEENS WAREHOUSE

GENERAL ARRANGEMENT

PAPER SIZE	TRANSNET DRW. NO.	REV.
A0		

PROJECT DRG. NO. REV.

XDN.E.037-1-100-C-LA-0001-01-0A

CONSULTANT / CONTRACTOR DRW. NO.

© Copyright vest in TNPA Port of Durban. No parts of this drawing may be copied, manipulated or used for personal gain with out the permission of TNPA Port of Durban.