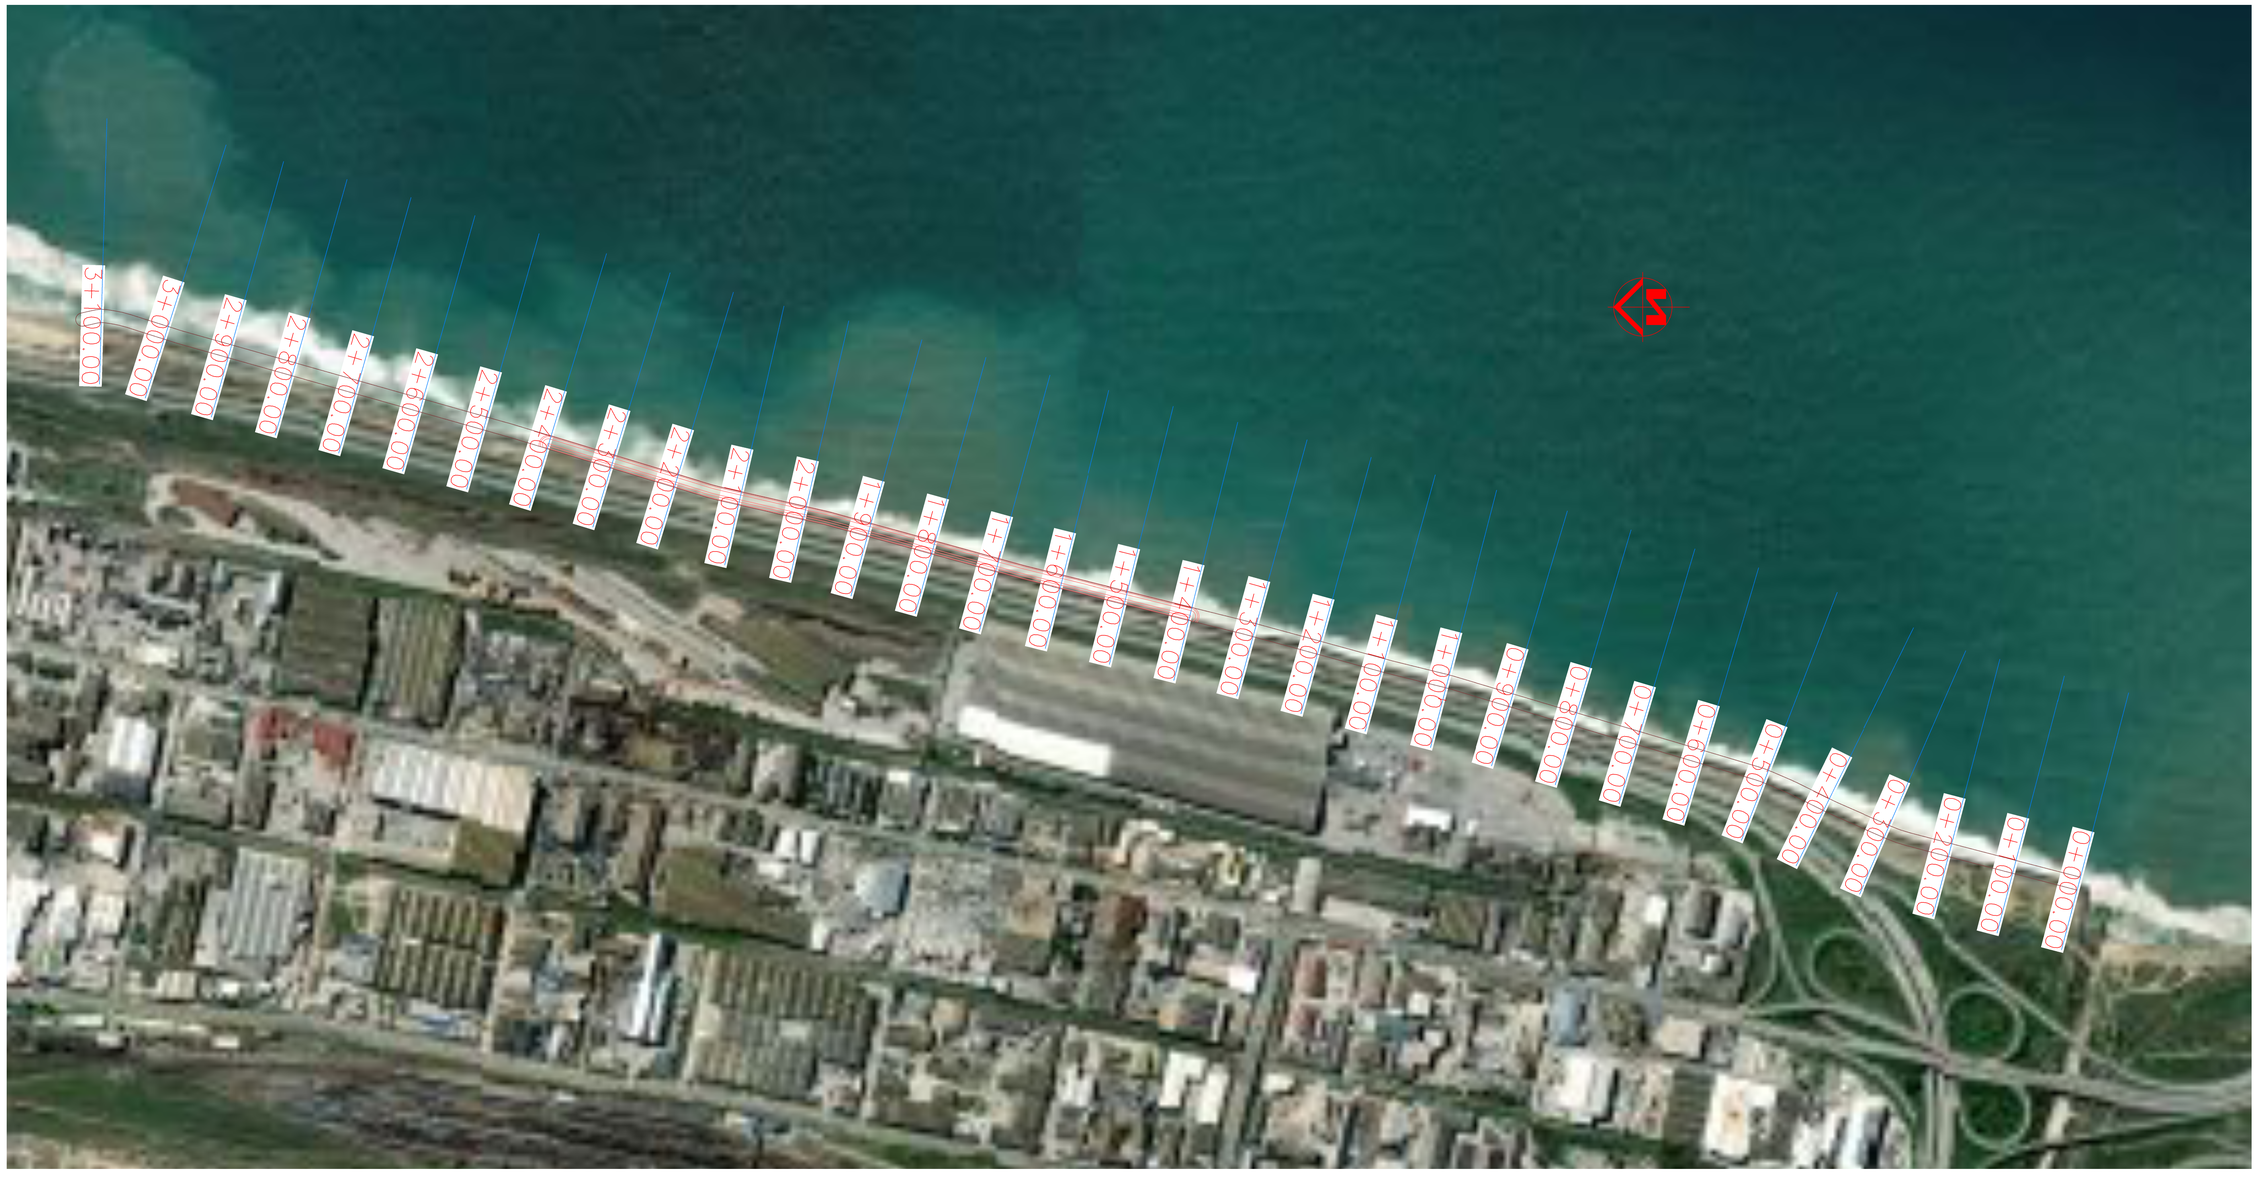


DRAWING NO.	DRAWING DESCRIPTION

REFERENCE DRAWINGS

General Notes

The contractor shall verify all site conditions, dimensions and levels on the site and notify the NEC supervisor of any variations before construction.

Dimensions are in millimetres except on chainages and cross-sections, which are given metres.

Dimensions must not be scaled or assumed. After notification, discrepancies or missing dimensions will be corrected in writing by the engineer.

All levels are with reference to Mean Sea Level (MSL) which is 0.836 above Chart Datum (CD).

Total no. of dolos available at stacking yard is 718. Concrete strength and dimensions of dolos to be verified during construction.

Amour rock to conform to EN 13383.

Coordinate System Details	
Ellipsoid	WGS 84
Datum	Hartebeesthoek 94
Projection	Gauss Conform Lo25°

NO.	DESCRIPTION	BY	CHKD	APPD	DATE
0A	ISSUED FOR TENDER	PM	ML	ML	08-05-2026

REVISIONS

This Document including all design and information therein is Confidential Intellectual Property of Transnet
Copyright and all other rights are reserved by Transnet. This Document may only be used for its intended purpose.

CONTRACTOR / CONSULTANT				
TITLE	NAME	SIGN	DATE	
DRAWN	.		.	.
CHECKED	.		.	.
DESIGNED	.		.	.
CHECKED			.	.
PR.ENG. / PR.TECH./PR. ARCH				
NAME			DATE	.
SIGNATURE			.	.
REG. NUMBER				
TITLE				
SCALE :				
TRANSNET DRG. NO.				REV.
.				.

TRANSNET NATIONAL PORTS AUTHORITY					
TITLE	NAME	SIGN	DATE		
DRAWN	PM		23	02	26
CHECKED	ML		24	02	26
DESIGNED	PM		17	02	26
CHECKED	ML		17	02	26
PR.ENG. / PR.TECH./PR. ARCH					
NAME	M.LETSIE		DATE	.	
SIGNATURE			08	05	26
REG. NUMBER	2012700S1				
TITLE	PR. TECH.				
PAPER SIZE :	A0				

Transnet National Ports Authority
TRANSNET SOC Ltd : REG No. 1990/000900/30
112 GREEN STREET
PORT ELIZABETH HARBOUR
NORTH END
PORT ELIZABETH
6001
TEL: 041 507 1760

PORT OF PORT ELIZABETH

PORT ELIZABETH FORESHORE REHABILITATION SHORT-TERM SOLUTION

OVERALL LAYOUT OF PROJECT AREA

PROJECT DRG. NO.	REV.
XPE.E.0030-001-S-LA-0001-01	0A