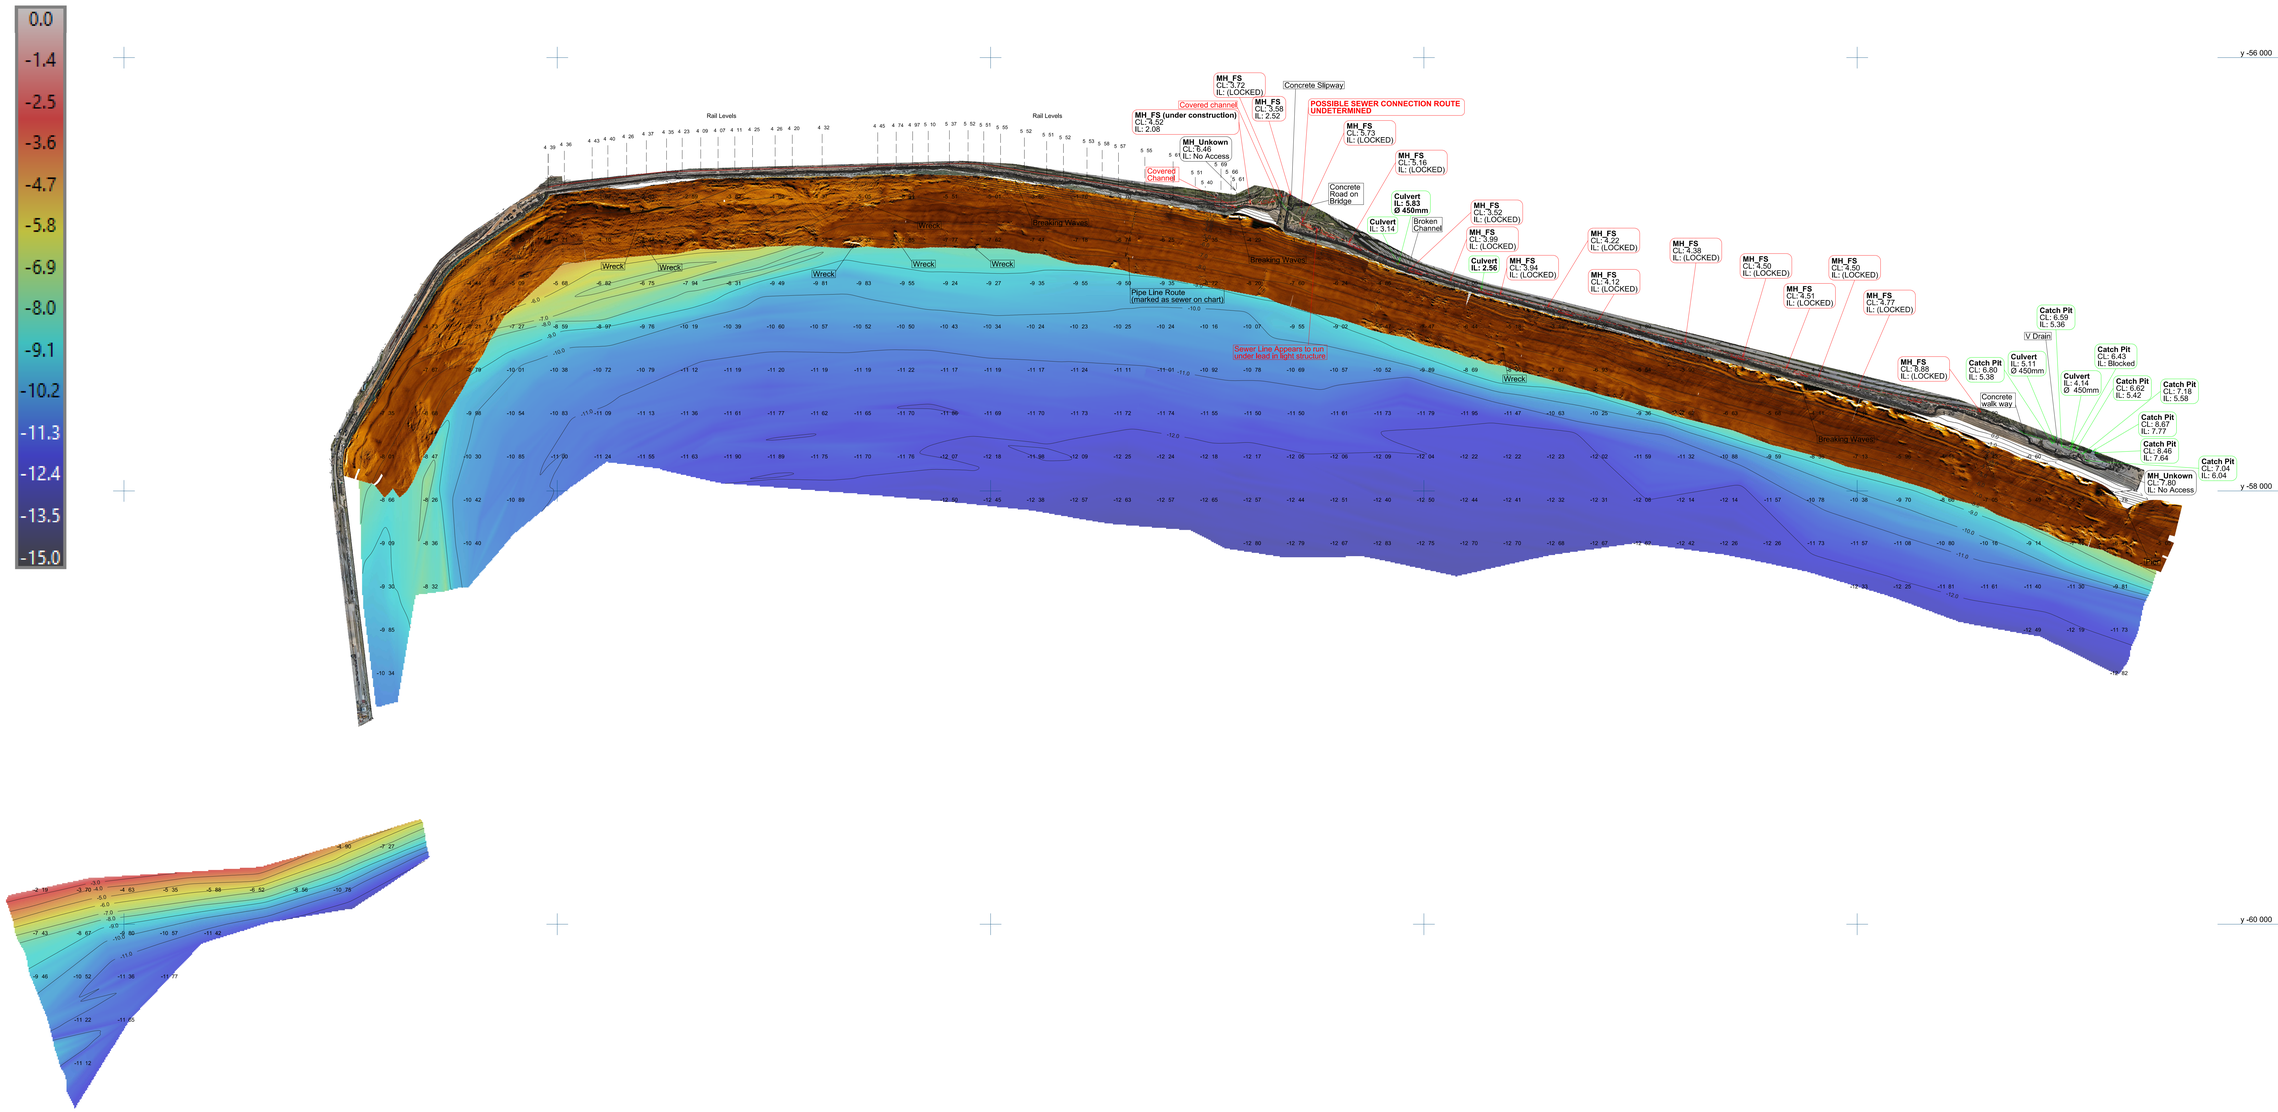


TRITAN SURVEY

PRECISION ENGEERING SURVEYS

3D HIGH DEFINITION SCANNING

TOPOGRAPHICAL SURVEYS

HYDROGRAPHIC SURVEYS

P O BOX 16597
VYNEBERG
CAPE TOWN, SOUTH AFRICA

TEL : 0021 797 2081
EMAIL : info@tritan.co.za
WEBSITE : www.tritan.co.za

CONTROL CO-ORDINATES	CO-ORD SYSTEM		
POINT	y	x	H

NOTES

CLIENT

PORT OF PORT ELIZABETH
TNPA

GQEBERHA
SOUTH AFRICA

AMENDMENTS

No.	AMENDMENT	DATE
00	PLAN ISSUED	2025 07 15

PROJECT DESCRIPTION

GQEBERHA SEA WALL
BATHY & TOPO SURVEY

PLAN DESCRIPTION

SCALE:	1: 10000	CO-ORD SYSTEM:	HART94 Lo25	SURVEYOR:	JCS
DATE:	JULY 2025	LEVEL DATUM:	LLD = MSL	DRAWN BY:	JPD
REF:	TS10620/10596	SURVEY METHOD:	LIDAR, SBES & SSS	CHECKED BY:	JCS