
PROJECT DESCRIPTION: X.008-003-2026/1 - FOR THE ROUTINE ROAD MAINTENANCE OF NATIONAL ROADS R555 FROM JACKAROO PARK TO THE STEVE TSHWETE MUNICIPAL BORDER, N12 FROM VICTOR KHANYE/EMALAHLENI MUNICIPAL BORDER TO EMALAHLENI, R544 SECTION 1 FROM R547 INTERSECTION TO EMALAHLENI, R547 SECTION 2 FROM KRIEL TO R544 INTERSECTION, R555 SECTION 1 FROM VICTOR KHANYE/EMALAHLENI MUNICIPAL BORDER TO EMALAHLENI, AND R573 FROM MOLOTO TO MOTETI AND WITHIN DR JS MOROKA MUNICIPALITY.

SANRAL
SOUTH AFRICAN NATIONAL ROADS AGENCY SOC LTD

Reg.No.1998/009584/30

BUILDING SOUTH AFRICA THROUGH BETTER ROADS

ROUTE	SECTION	FROM km	TO km	LENGTH kms
N12	20	23	68.89	45.89
R544	1	0	34.37	34.37
R547	2	0	12.068	12.068
R555	1	0	7.5	7.5
R555	1EX	40.4	86.06	45.66
R573	2	0	48.652	48.652
R573	3	13.323	19.56	6.237
Total Centreline Length				200.377

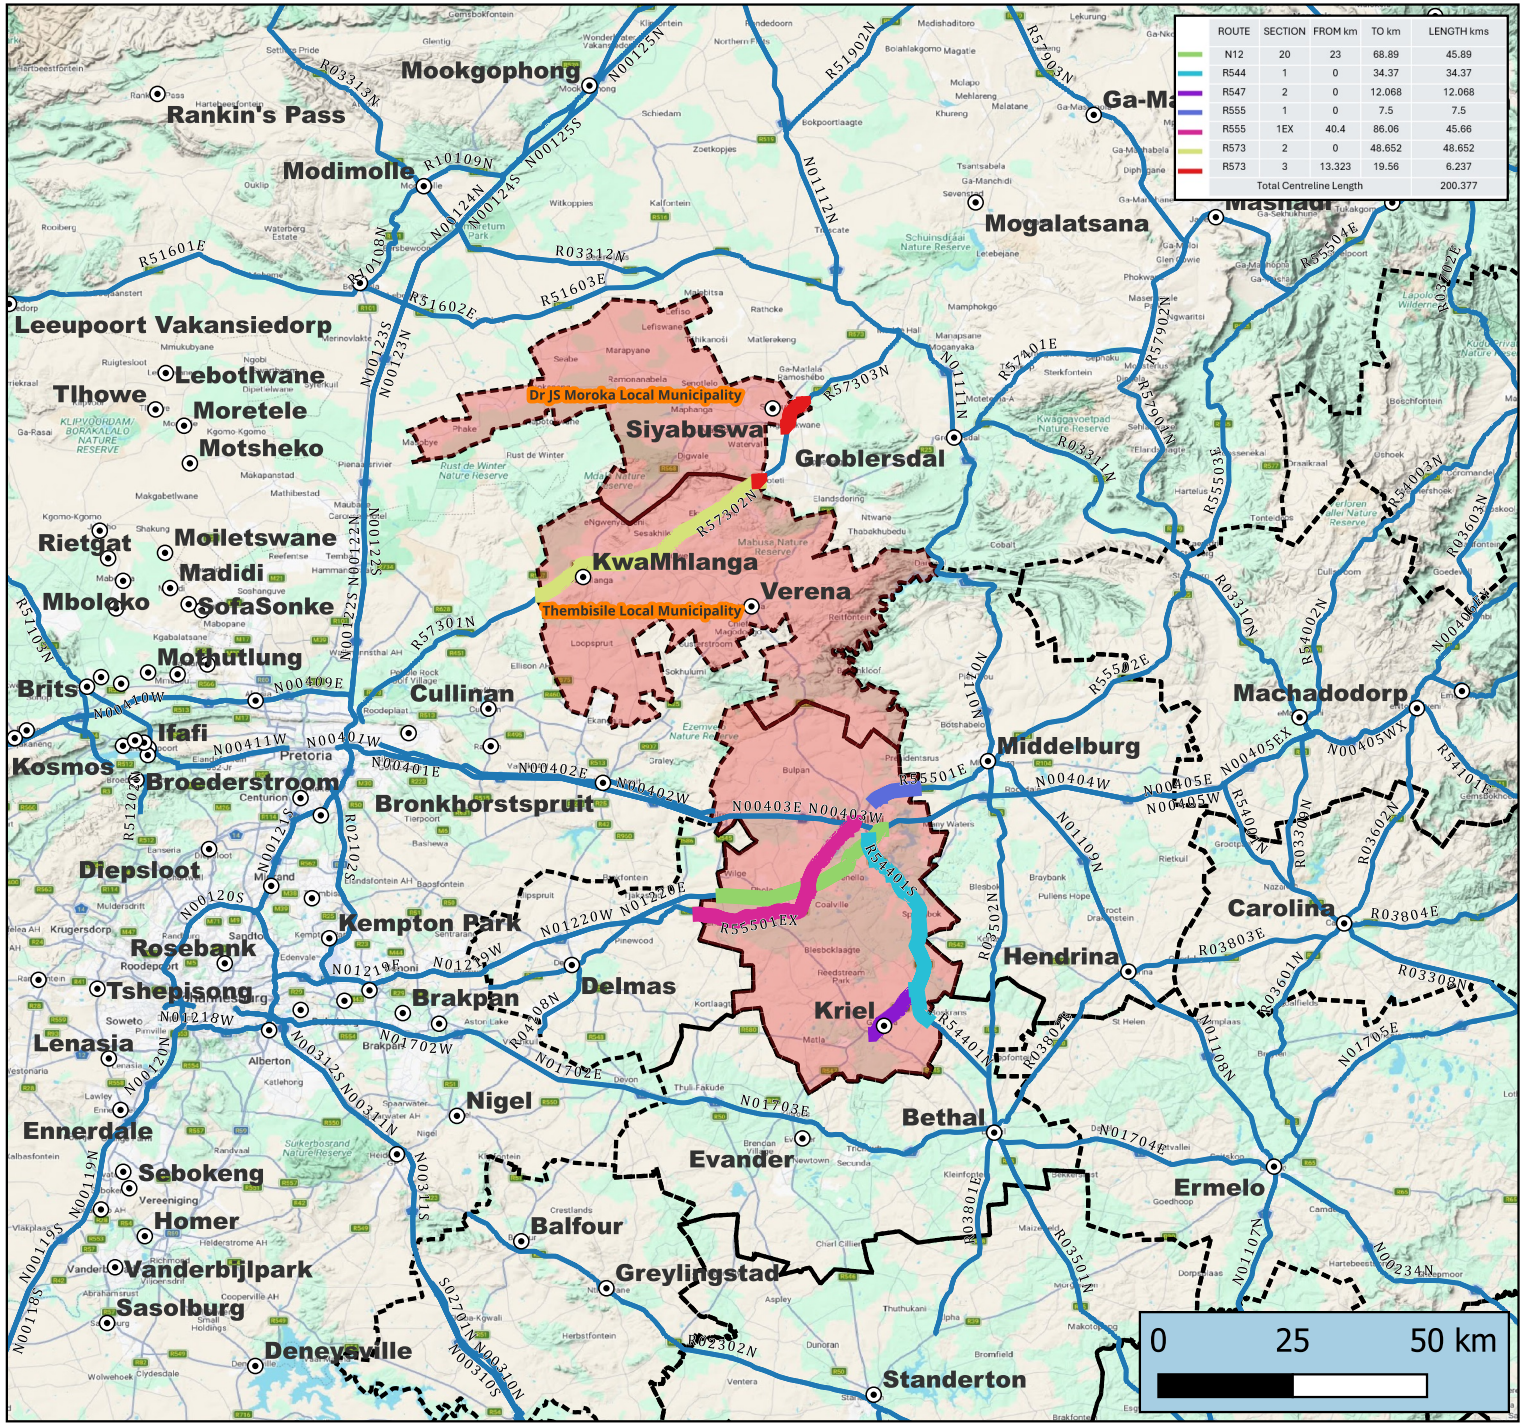

- Main Place
- NRA RRM Project No.X.008-003-2026-1
- NRA Road Network
- RRM Project Municipality
- MP Municipal Boundary

N

Disclaimer: SANRAL shall not be responsible for the accuracy and/ or completeness of the data presented on this map.