
PROJECT DESCRIPTION: X.008-004-2026/1 - FOR THE ROUTINE ROAD MAINTENANCE OF THE NATIONAL ROUTE R42 SECTION 8 FROM GAUTENG/MPUMALANGA BORDER TO DELMAS, N12 FROM VICTOR KHANYE/EMALAHLENI MUNICIPAL BORDER TO THE GAUTENG/MPUMALANGA BORDER, R555 SECTION 1X FROM GAUTENG/MPUMALANGA BORDER TO VICTOR KHANYE/EMALAHLENI MUNICIPAL BORDER.

SANRAL

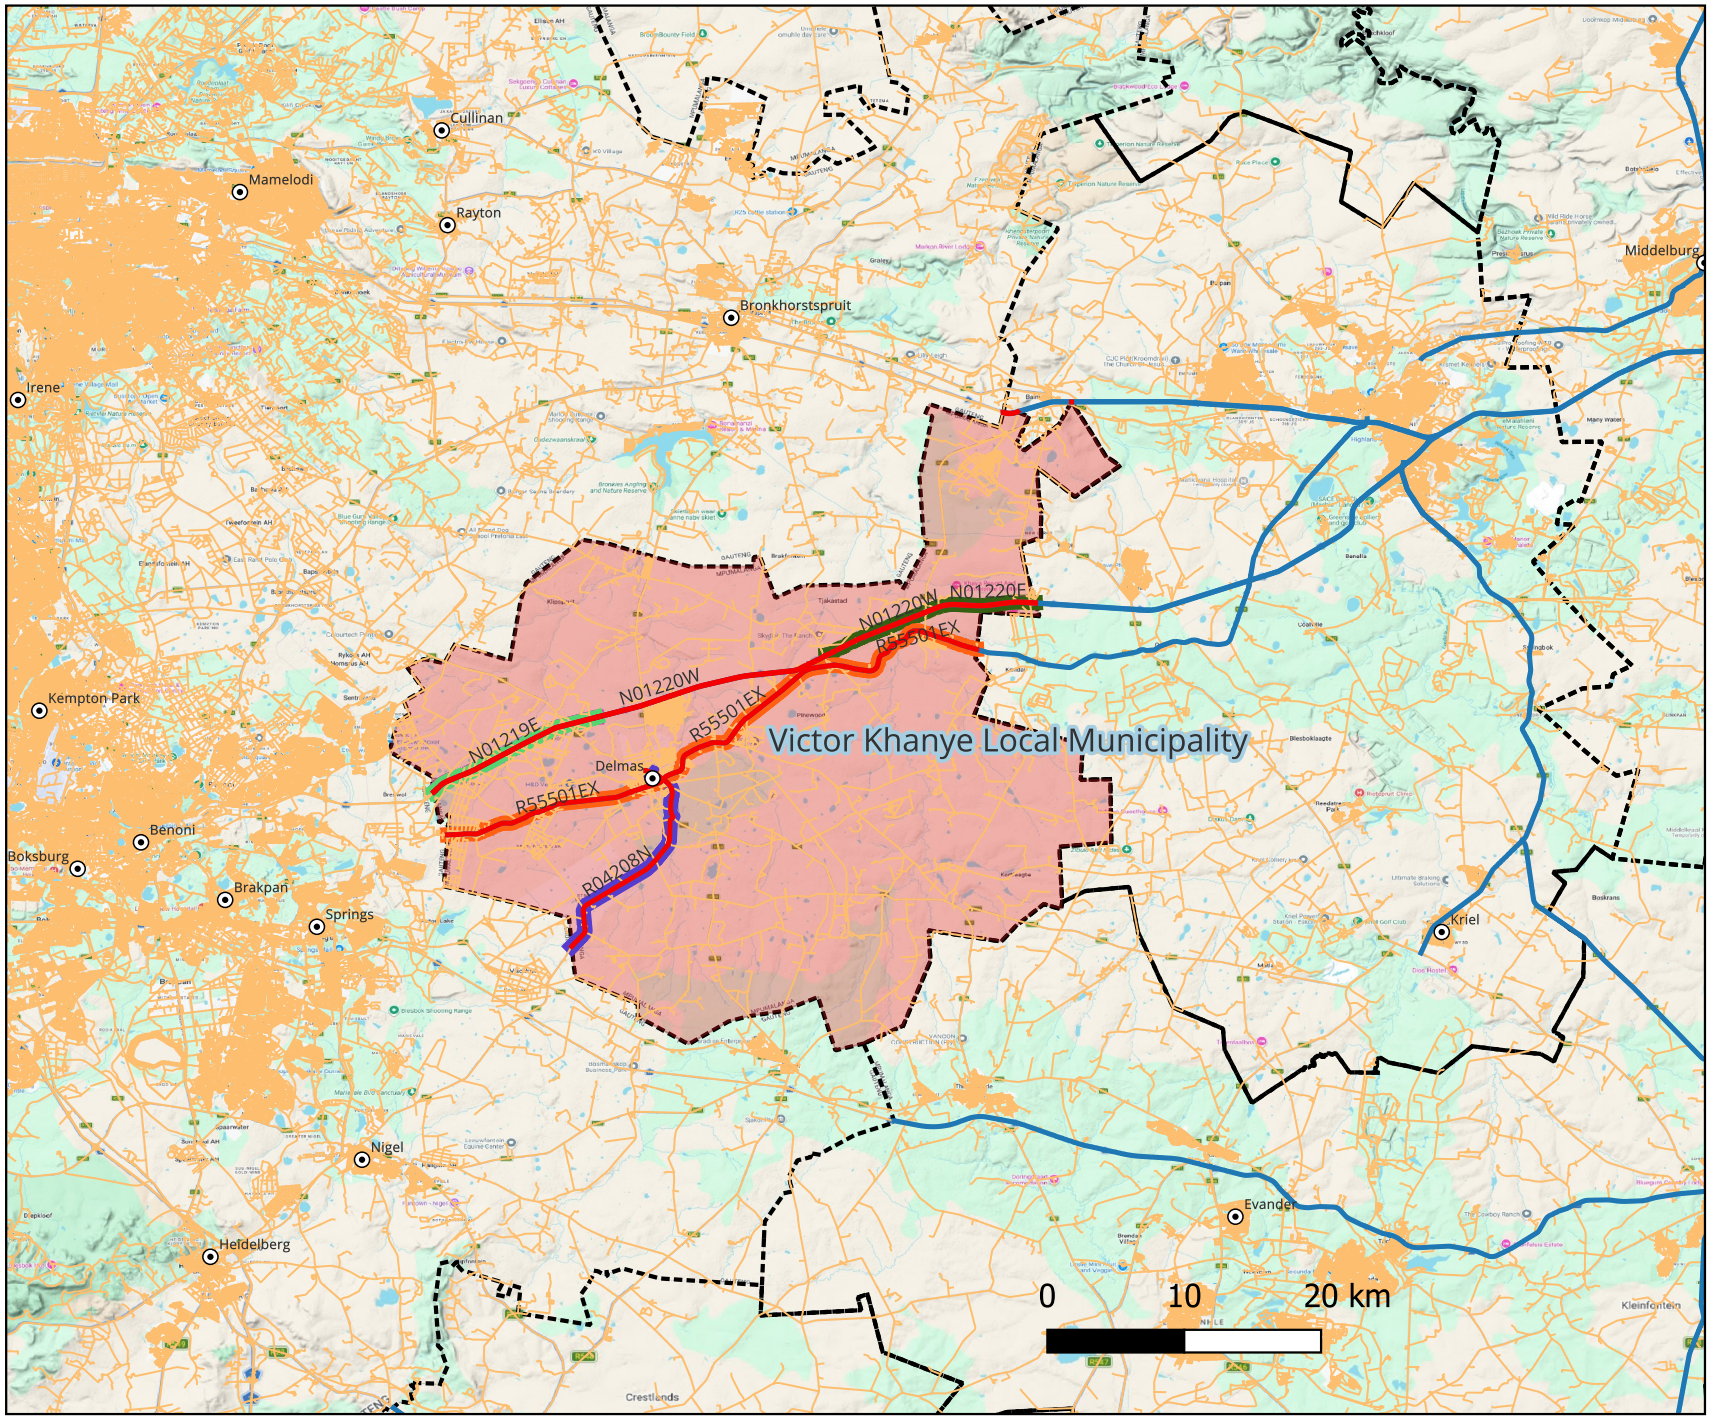

N

Legend

- Main Place
- NRA Road Network
- NRA RRM Project Route_X.008-004-2026-1
- Other Road
- Victor Khanye Local Municipality
- MP Municipal Boundary

Disclaimer: SANRAL shall not be responsible for the accuracy and/ or completeness of the data presented on this map.