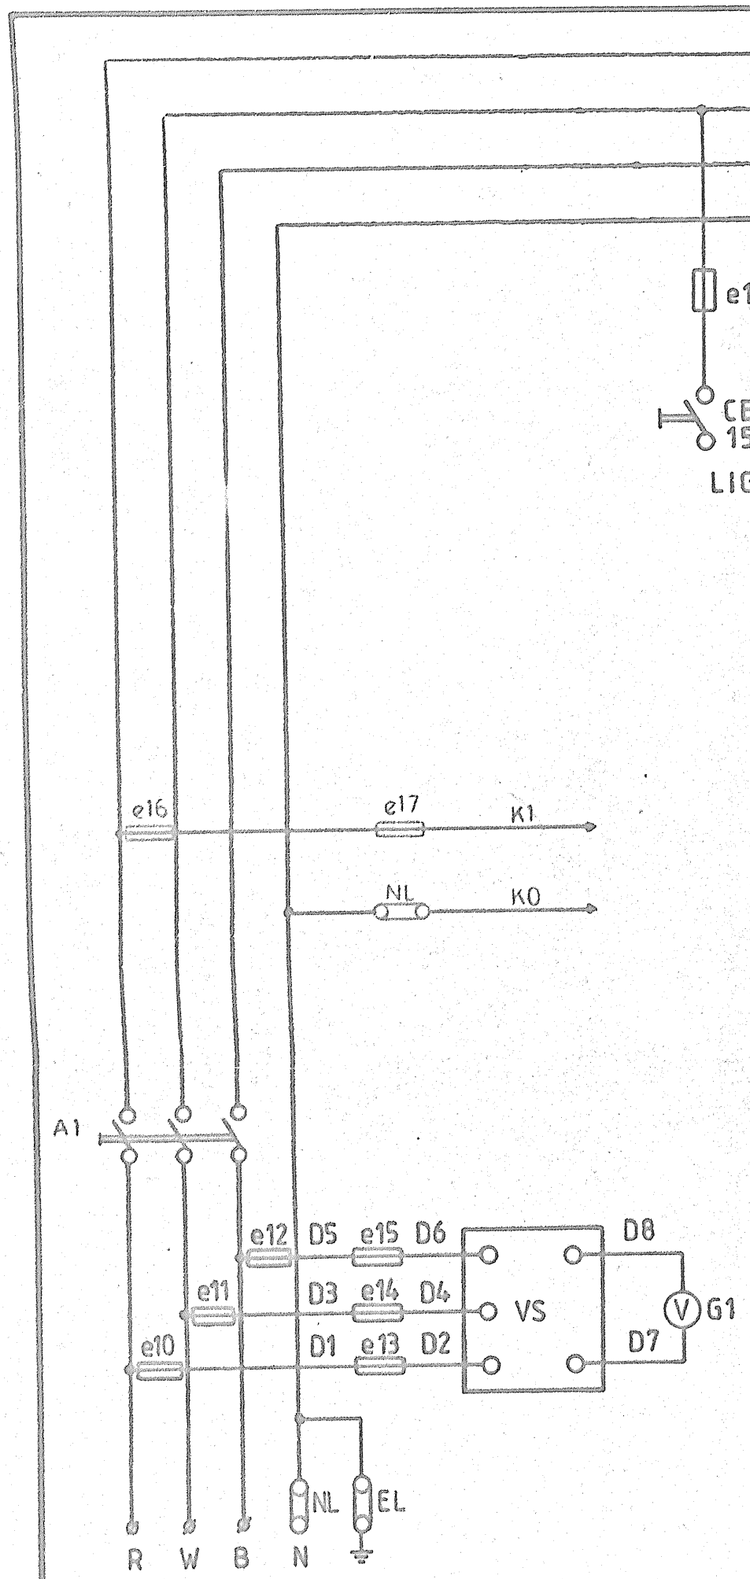

MATERIAL LIST

ITEM	DESCRIPTION	MANUFACTURER	CATALOGUE Nº
A1	ISOLATOR	MITSUBISHI	DSN 100S
e1 - e6	FUSES	CROMPTON PARKINSON	32 M 40
e17	FUSE	CROMPTON PARKINSON	10F06
e16, e17, e10-e12	FUSES	CROMPTON PARKINSON	20F06
e13-e15	FUSES	CROMPTON PARKINSON	2F06
C1, C2	CONTACTOR	TELEMECANIQUE	LC1-D253
OL1, OL2	OVERLOAD	TELEMECANIQUE	LR1-12316
AR1 AR2	RELAY	TELEMECANIQUE	CA2-DN122
R1 R2			
g1, g2	CURRENT TRANSFORMER	ATW	20/5 TIIP
G1	VOLTMETER	ATW	500V 96
G2, G3	AMMETER	ATW	20/5 96
	PUSHBUTTON	TELEMECANIQUE	XB2-MA
	INDICATION LIGHT	TELEMECANIQUE	XB2-MV10
	EARTH LINK	ENGLISH ELECTRIC	NS
EL1, 2		HEINEMANN	CFI-G3
CB1	CIRCUIT BREAKER		

REFERENCE COPY

MATIMBA POWER STATION
NEW WORKS
1982 -10- 05
PRIVATE BAG X214
ELLISRAS 0555

DRAWING RECORDS
TEKENINGLÊER

Matimba PS
Sewage Works
ESCOM 30-06-1982 EVKOM
CONTRACT ORDER No. OPI 47157
INDEX REFERENCE 59.01.00
KONTRAK DEEL No.
INDEKS VERWYS

ESCOM CONTRACT Nº
OPI 47157

ESCOM DRAWING Nº
058/713 RV.1

SHT 1

REVISIONS	ISSUE	DATE	BY	DESCRIPTION
	1	21.6.82	E.S.	MAT. LIST CHANGED.

SCALE	NTS	
DRAWN	5·5·82	PH
TRACED	5·5·82	W.W.
CHECKED		
APPROVED		

ELECTRON
Switchboard Manufacturers
Electrical Contractors
P.O. BOX 39449
BRAMLEY - JOHANNESBURG

TITLE MATIMBA POWER STATION
TRANSFER PUMP STATION
CIRCUIT DIAG. OF INCOMER AND MAT. LIST

UNAUTHORISED REPRODUCTION
AND OR USE OF INFORMATION HEREIN
IS STRICTLY FORBIDDEN

DRG. No.
2806/3-1 SHT 1 OF 3

William Barker 1132

CUSTOMER: AQUAZUR REUNERT

MICROBOX