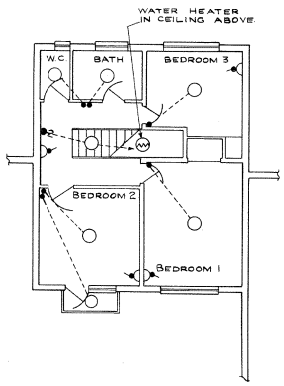

TYPE 'A' FIRST FLOOR PLAN

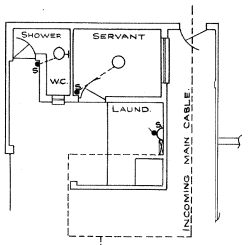

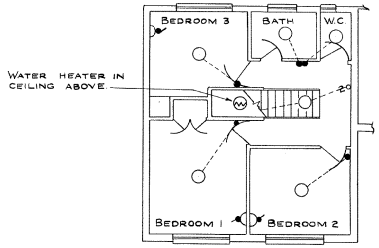

TYPE 'B' FIRST FLOOR PLAN

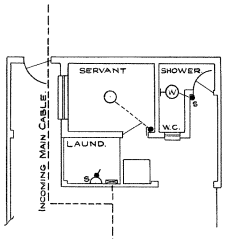

LEGEND

SYMBOL	ITEM
▬	FLUSH MOUNTED DISTRIBUTION BOARD.
▭	" " STOVE ISOLATOR.
	" " 15 AMP 3 PIN SWITCH SOCKET OUTLET.
	" " 5 AMP LIGHTING CONTROL SWITCH.
	" " 5 AMP 2-WAY LIGHTING CONTROL SWITCH.
	" " BELL PUSH BUTTON.
	" " TELEPHONE OUTLET. (3" DIA. CONDUIT BOX)
	" " SPACE HEATER
	SURFACE MOUNTED SPLITTER SWITCH.
	" " 15 AMP 3 PIN SWITCH SOCKET OUTLET (INDUST)
	" " WEATHER-PROOFED LIGHTING CONTROL SW.
	WALL MOUNTED LIGHTING FITTING
	" " " " (WEATHER PROOFED)
	WATER HEATER (HORIZONTAL MOUNTED)
	CEILING MOUNTED LIGHTING FITTING.
	6-VOLT BELL.
▲	CABLE TO CONDUIT ADAPTOR BOX.

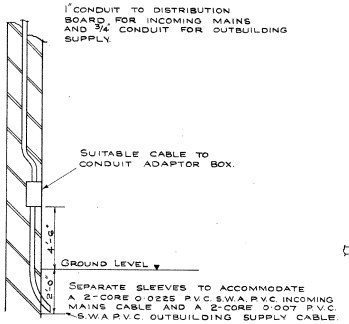

FIGURE 1
METHOD OF TERMINATING INCOMING MAINS OUTBUILDING SUPPLY CABLE.

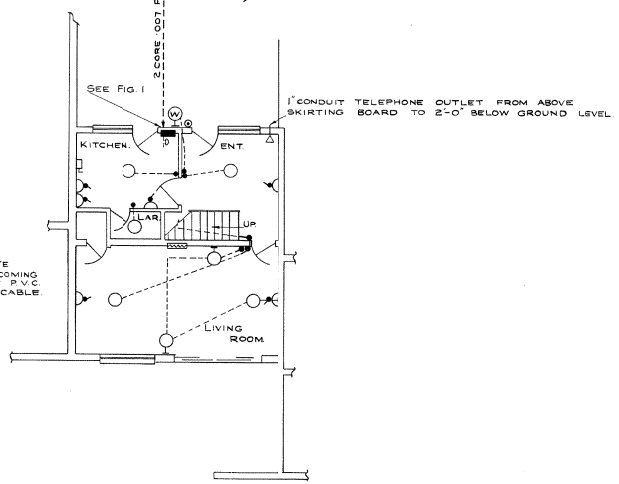

TYPE 'A' GROUND FLOOR PLAN.

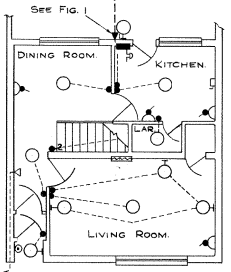

TYPE B GROUND FLOOR PLAN.

NOTE: FLATS TYPE B.B ARE AS TYPE B, BUT MIRRORED.

No.	DATE	CHECKED	APPROVED	REVISION	DRG. No.	REFERENCES

JOB No. SEE DRG. | DATE: 2-8-1965
W.O. No. No 4752 | DRAWN BY: M.J.M.
CONT. No. 1075 | TRACED BY: D.W.
SCHEME: 1965 | CHECKED BY: A.S.S.
SCALE: 1/8" = 1'-0" | APPROVED BY: C.W.L.

RAND WATER BOARD.

ZUIKERBOSCH, ZWARTKOPJES & VEREENIGING PUMPING STATIONS

DUPLEX FLATS. TYPE A & B. ELECTRICAL INSTALLATION.

R. J. LABURN M.Sc (ENG) (RAND)
A.M.I.C.E., M. ASCE., M. (S.A) I.C.E.
CHIEF ENGINEER.

DRG. No. A 2768

No. A. 2768

SCANNED