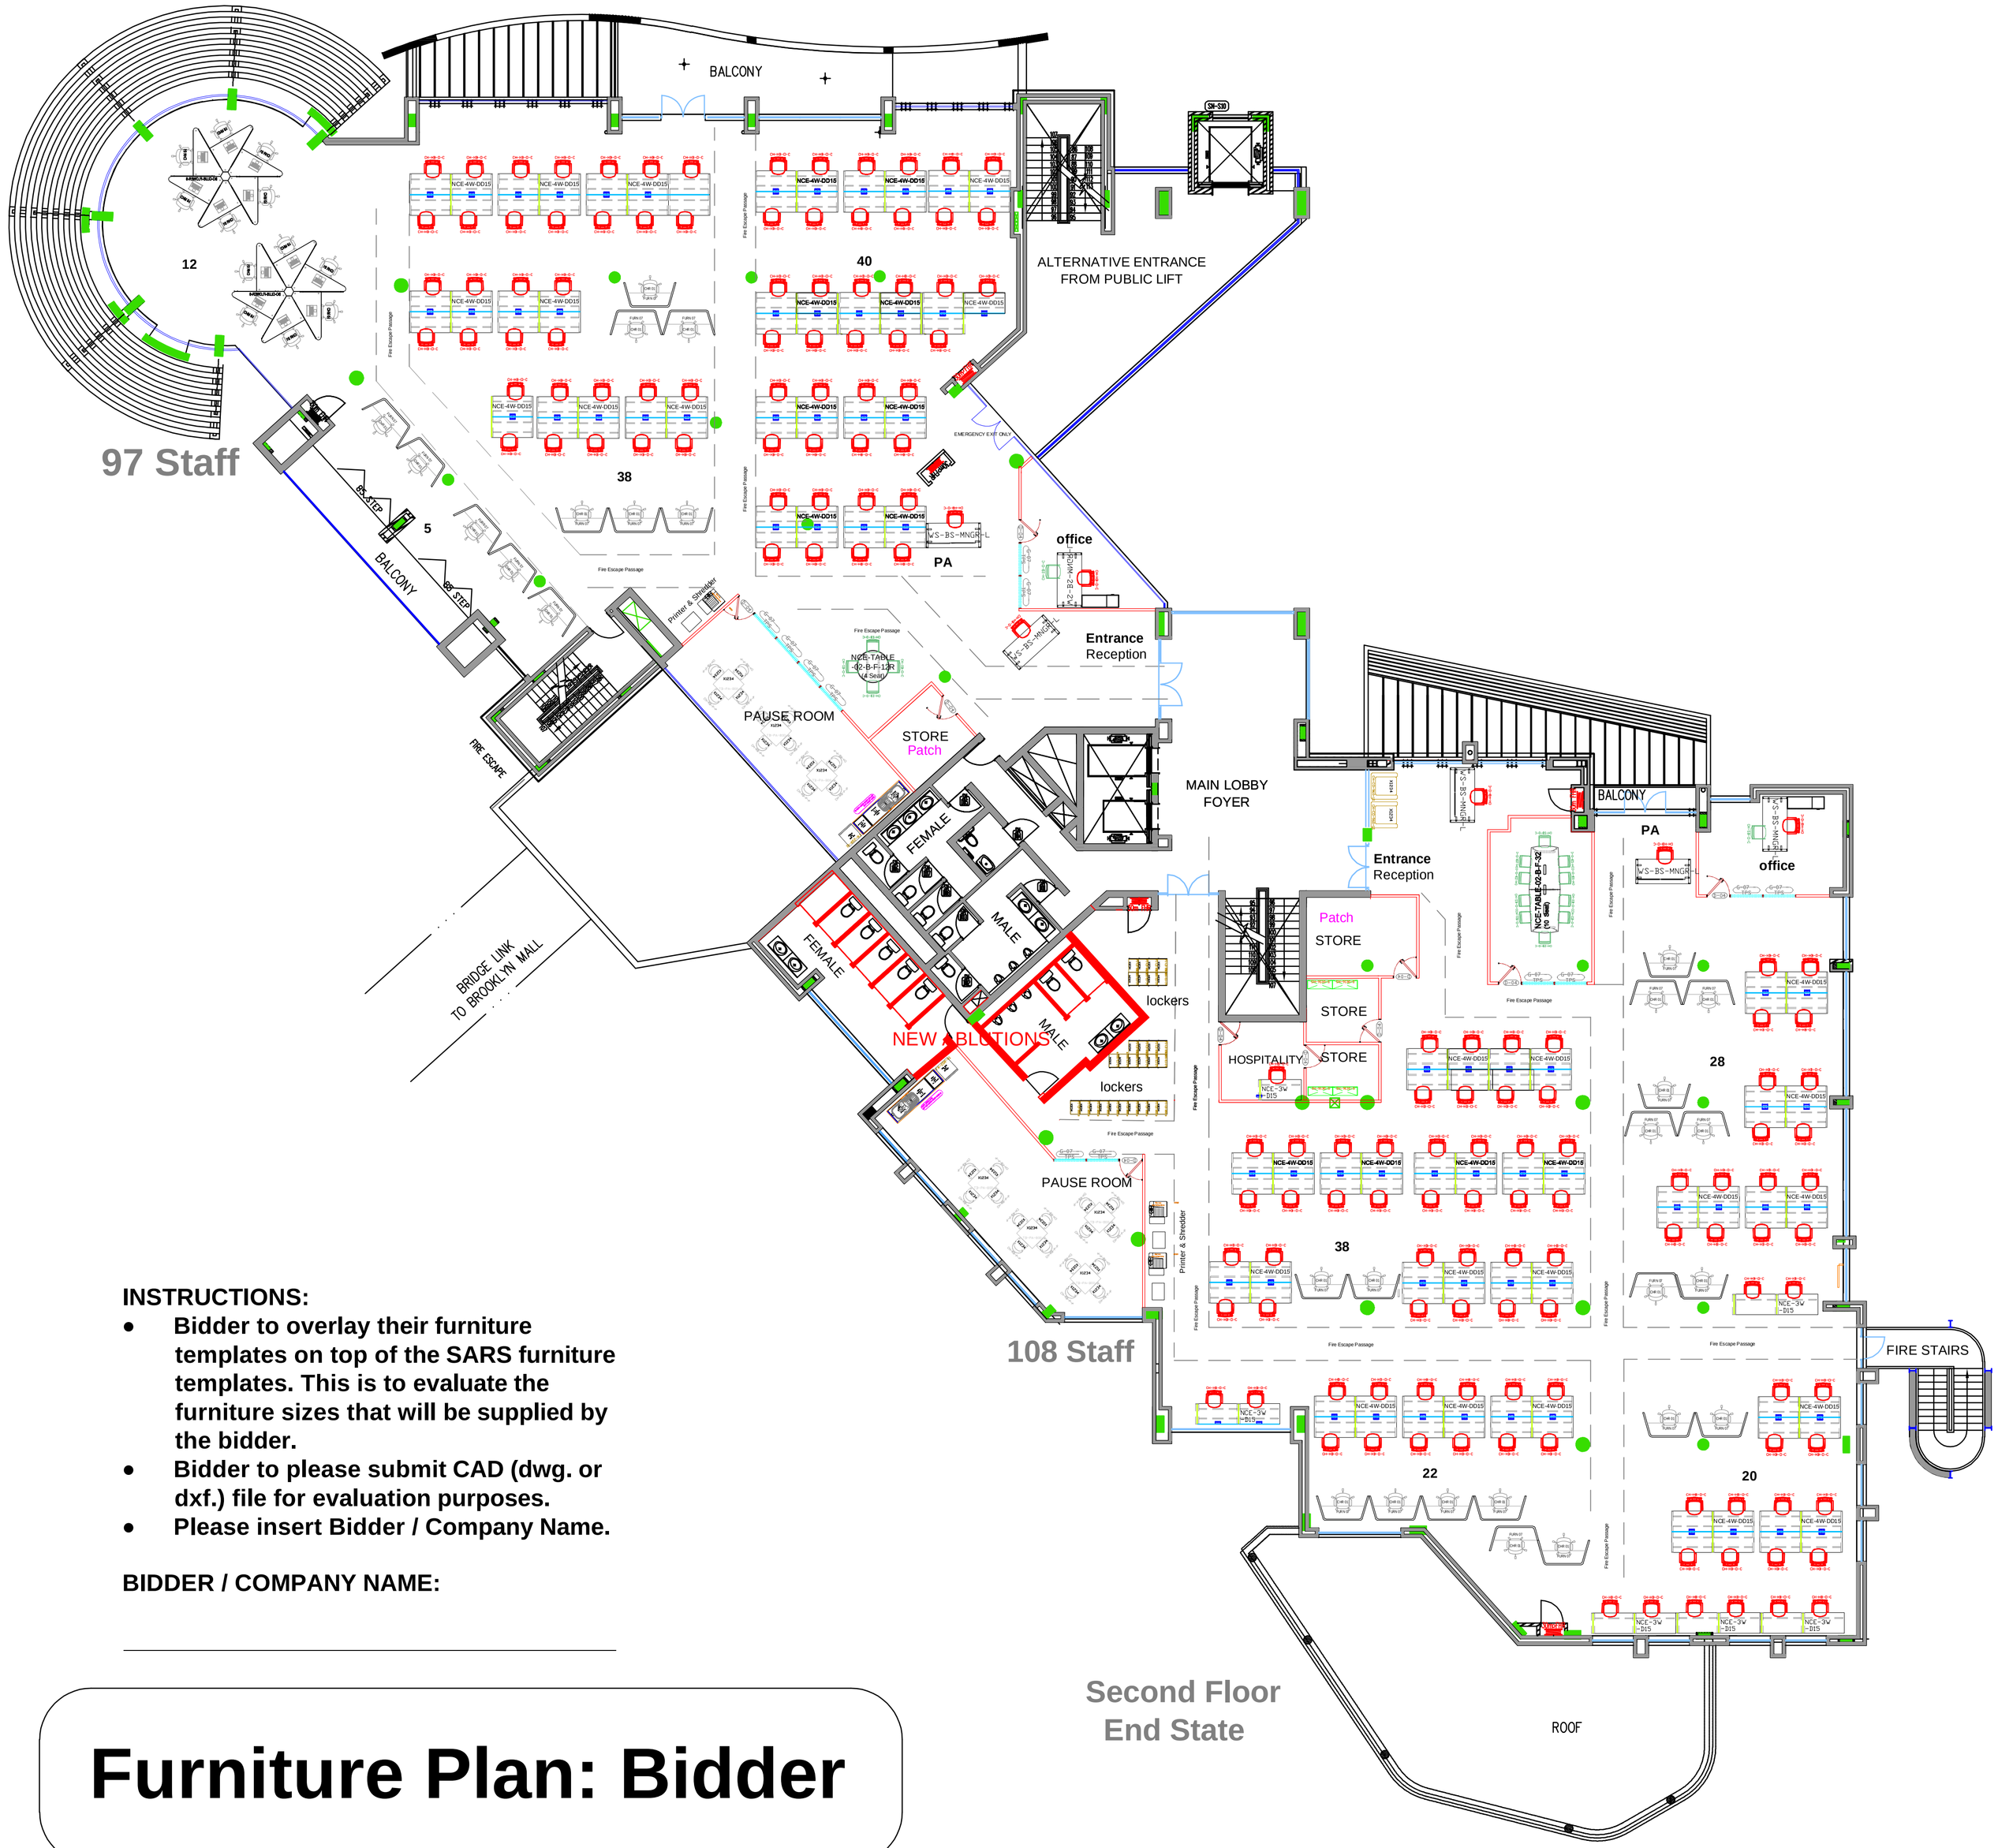


**INSTRUCTIONS:**

- **Bidder to overlay their furniture templates on top of the SARS furniture templates. This is to evaluate the furniture sizes that will be supplied by the bidder.**
- **Bidder to please submit CAD (dwg. or dxf.) file for evaluation purposes.**
- **Please insert Bidder / Company Name.**

**BIDDER / COMPANY NAME:**

_____

# Furniture Plan: Bidder

ALL PLANS AND DOCUMENTS ARE THE SOLE PROPERTY OF SARS CORPORATE REAL ESTATE (CRE). NO REPRODUCTION MAY BE MADE WITHOUT THE WRITTEN CONSENT OF SARS CRE.

NOTE: ALL DIMENSIONS MUST BE VERIFIED ON SITE BEFORE THE COMMENCEMENT OF WORK.

AMENDMENT SCHEDULE

| DATE | NO | AMENDMENT |
|---|---|---|
| | | |

APPROVALS

CRE Prof Services:

CRE FM Ops:

OCHSA:

DIST:

Security:

CLIENT:

STEVEN HOUSE - BROOKLYN BRIDGE

| | |
|---|---|
| DATE | 03/2025 |
| SCALE | 1:125 (A1) |
| DRAWN BY | GM |
| ACC MNGR | TH |
| BUILD CODE | HO-10-PT |
| DWG NO | steven-02 |
| REMEDY INC. NUM | INC000001 |
| AMEND NO | Pro9 |

Business Unit

Drawing Description

FURNITURE PLAN

Floor Level

LEVEL 02

SARS

Space Planning:
Professional Services
CORPORATE REAL ESTATE