SYMBOL	DESCRIPTION	QTY	MAKE
E Z	SUITABLE ZONE 1 & ZONE 2 EX LED LUMINAIRE	24	TBC
WP	SINGLE LEVER ONE WAY IP65 LIGHT SWITCH	1	
	PHOTOCELL	1	

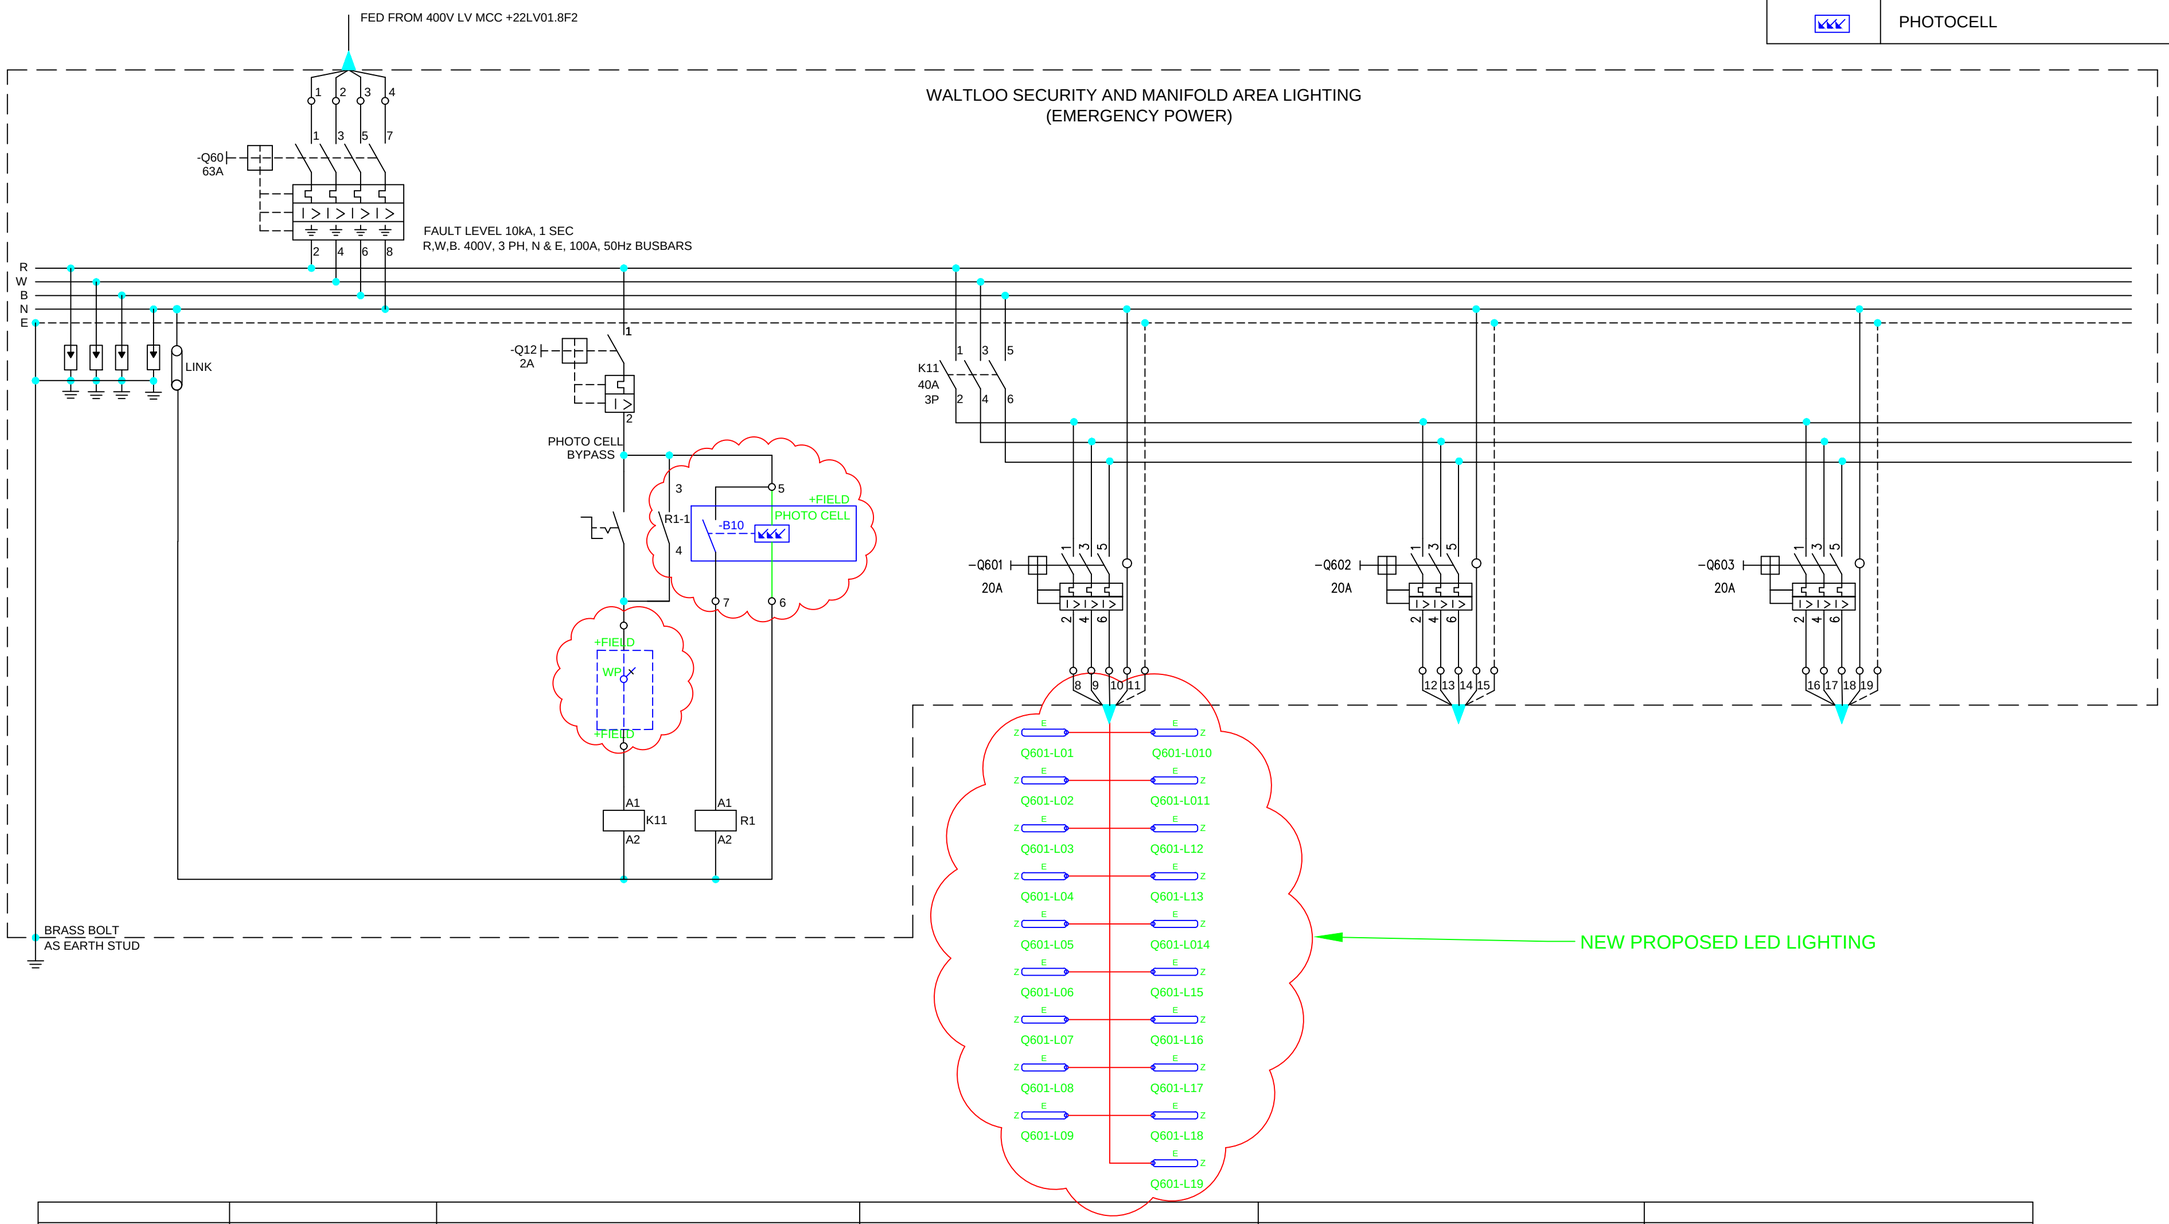

TYPE/SIZE OF C.B.	3 POLE 63A	1 POLE 6A	2 POLE 20A	2 POLE 20A	2 POLE 20A
CABLE SIZE		4C x 4mm²	4C x 4mm²		
GENERAL AREA	MAIN SWITCH	PHOTOCELL/BYPASS	MANIFOLD LIGHTS CIRCUIT 1	SPARE	SPARE

PROPOSAL

TRANSNET pipelines

WALTLOO PUMPSTATION

MANIFOLD LIGHTING–SCHEMATIC DIAGRAM

REVISIONS

PROJECT NAME

LIGHTING UPGRADE

DRAWN	W.D	REF.	
TRACED	CAD	DATE	09.06.2021
CHECKED	K.N	APPROVED	Z.M
SCALE	NTS		

DRAWING No. PL 121589

REV