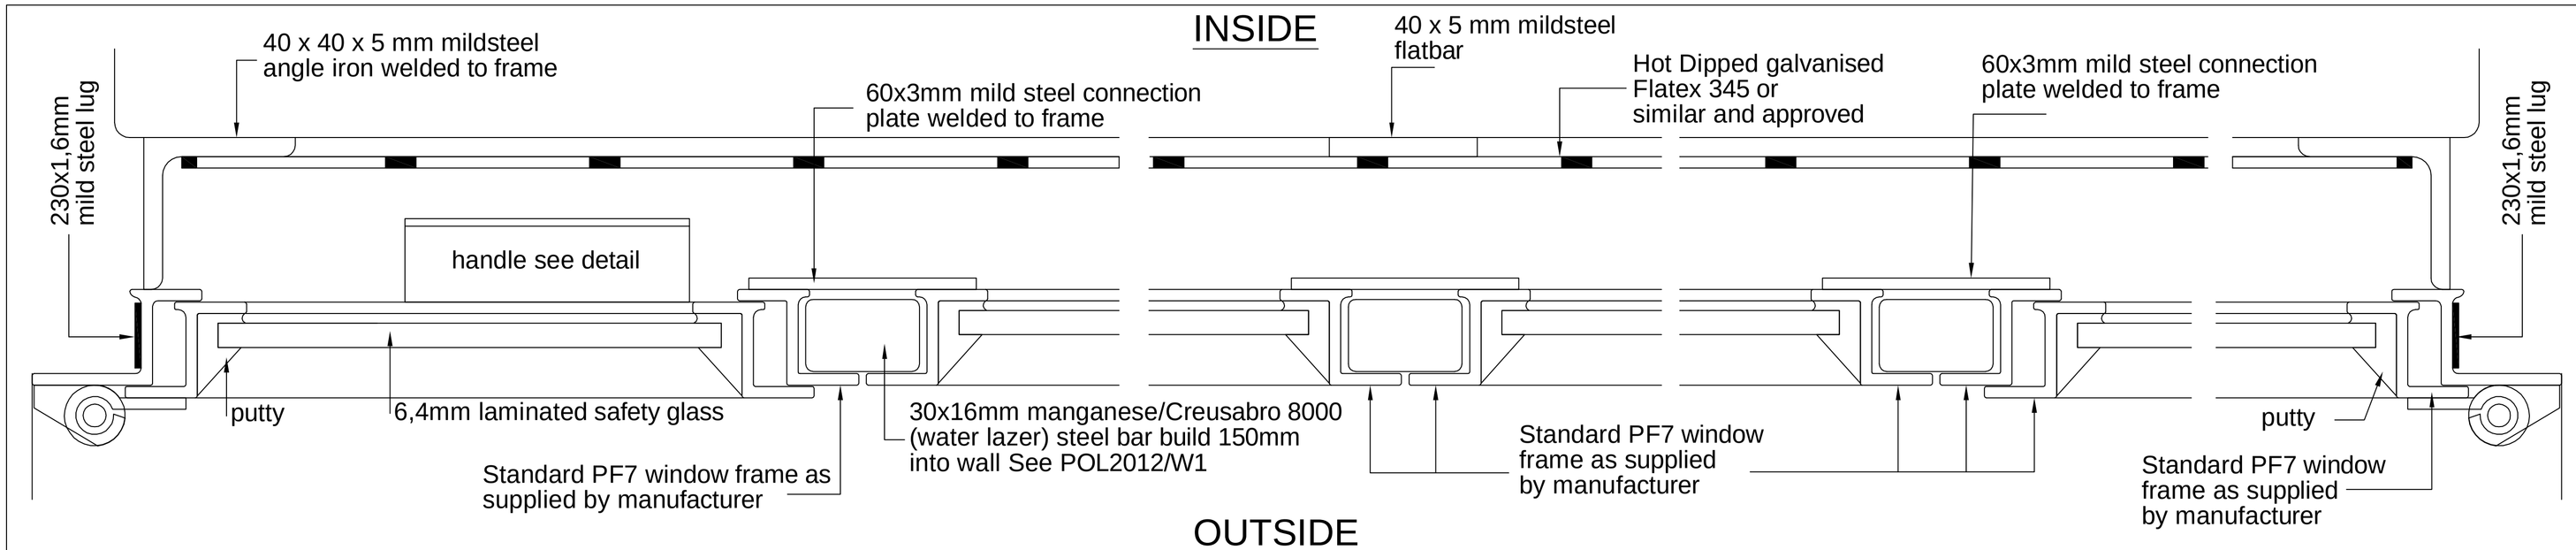

DETAIL PLAN THROUGH WINDOW & INTERNAL SCREEN

SCALE 1 : 2

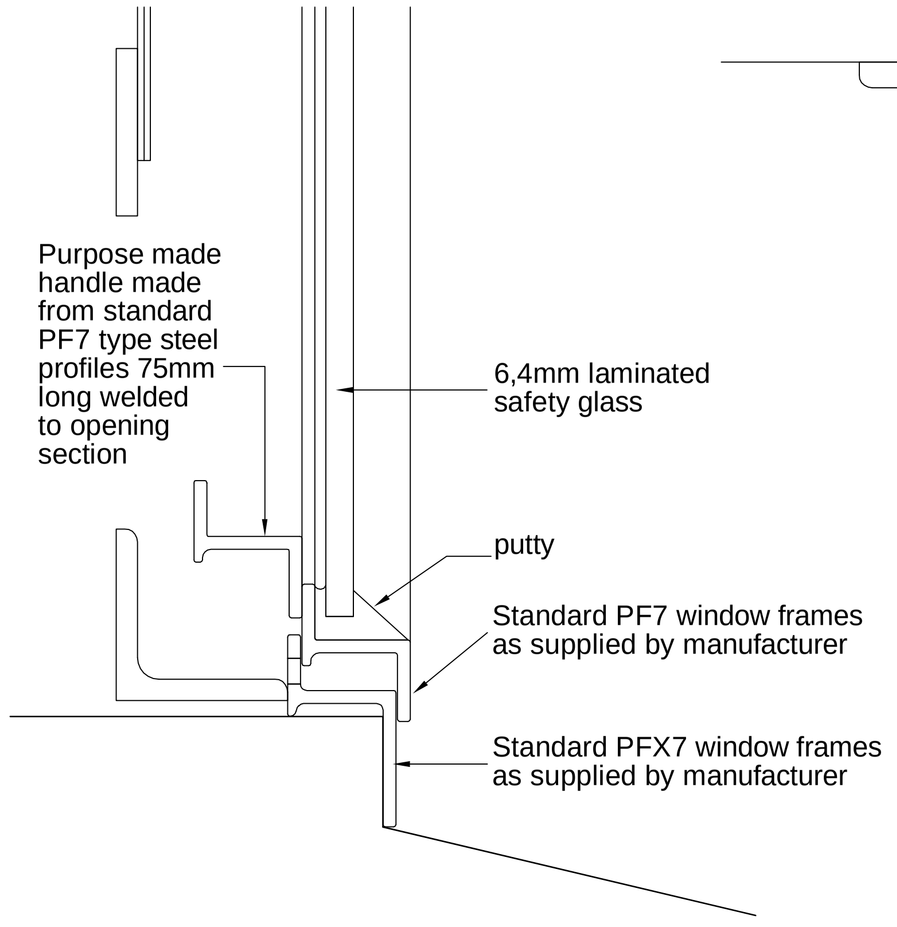

DETAIL OF HANDLE

SCALE 1 : 2

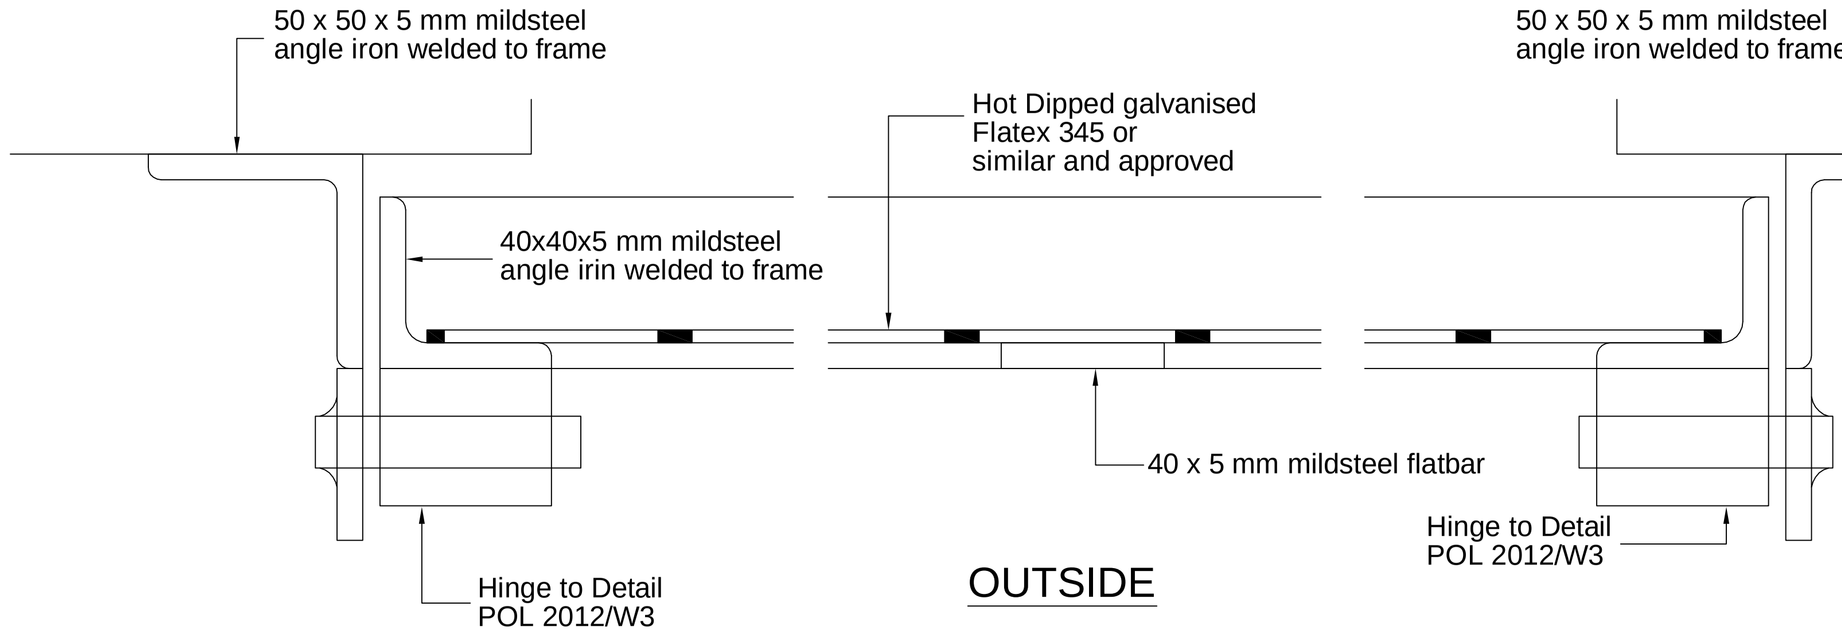

DETAIL PLAN THROUGH EXTERIOR SCREEN

SCALE 1 : 2

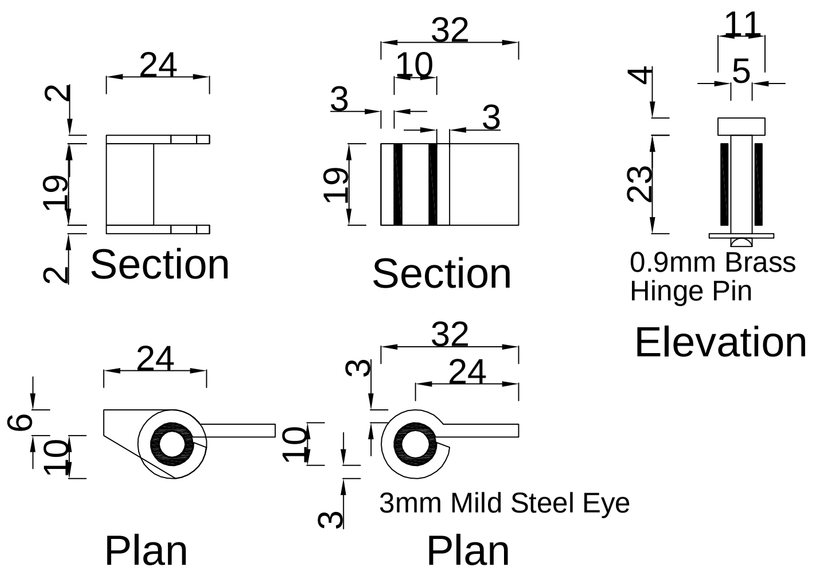

DETAIL OF WINDOW HINGE

SCALE 1 : 2

NOTE:

All work according to Departmental Specification PW 371

All steel to be Galvanised

All steel work to be hot dipped galvanised, all in accordance with SABS Specification 763.

- see PW 371 Section 13 Clause 13.1 to 13.3

NO.	DATE	AMENDMENT	D.P.W.

Copyright vests in the Department of Public Works

NOTE

References to trade names are used only to simplify detailing. Various similar and approved products are available and can be substituted with prior approval from SAPS SCM (Expert Services) Pretoria.
Tel (012) 845 8726
Fax (012) 845 8762

cad file name
POL2012-W2.DRW
CELL WINDOW DETAIL PLAN DETAILS

DEPARTMENT OF PUBLIC WORKS
Private Bag X65
Pretoria
0001
Tel (012) 337 2000
Director-General:
T.M. Sokutu

consultant/departmental

discipline
ARCHITECTURAL

service
SOUTH AFRICAN POLICE SERVICE

WCS number

drawing title
TYPE CELL WINDOW DETAIL PLAN DETAILS

ref.no
designed
scale As Shown
drawn K SWART
date JULY 2012
checked

type number
POL 2012/W2

drawing number