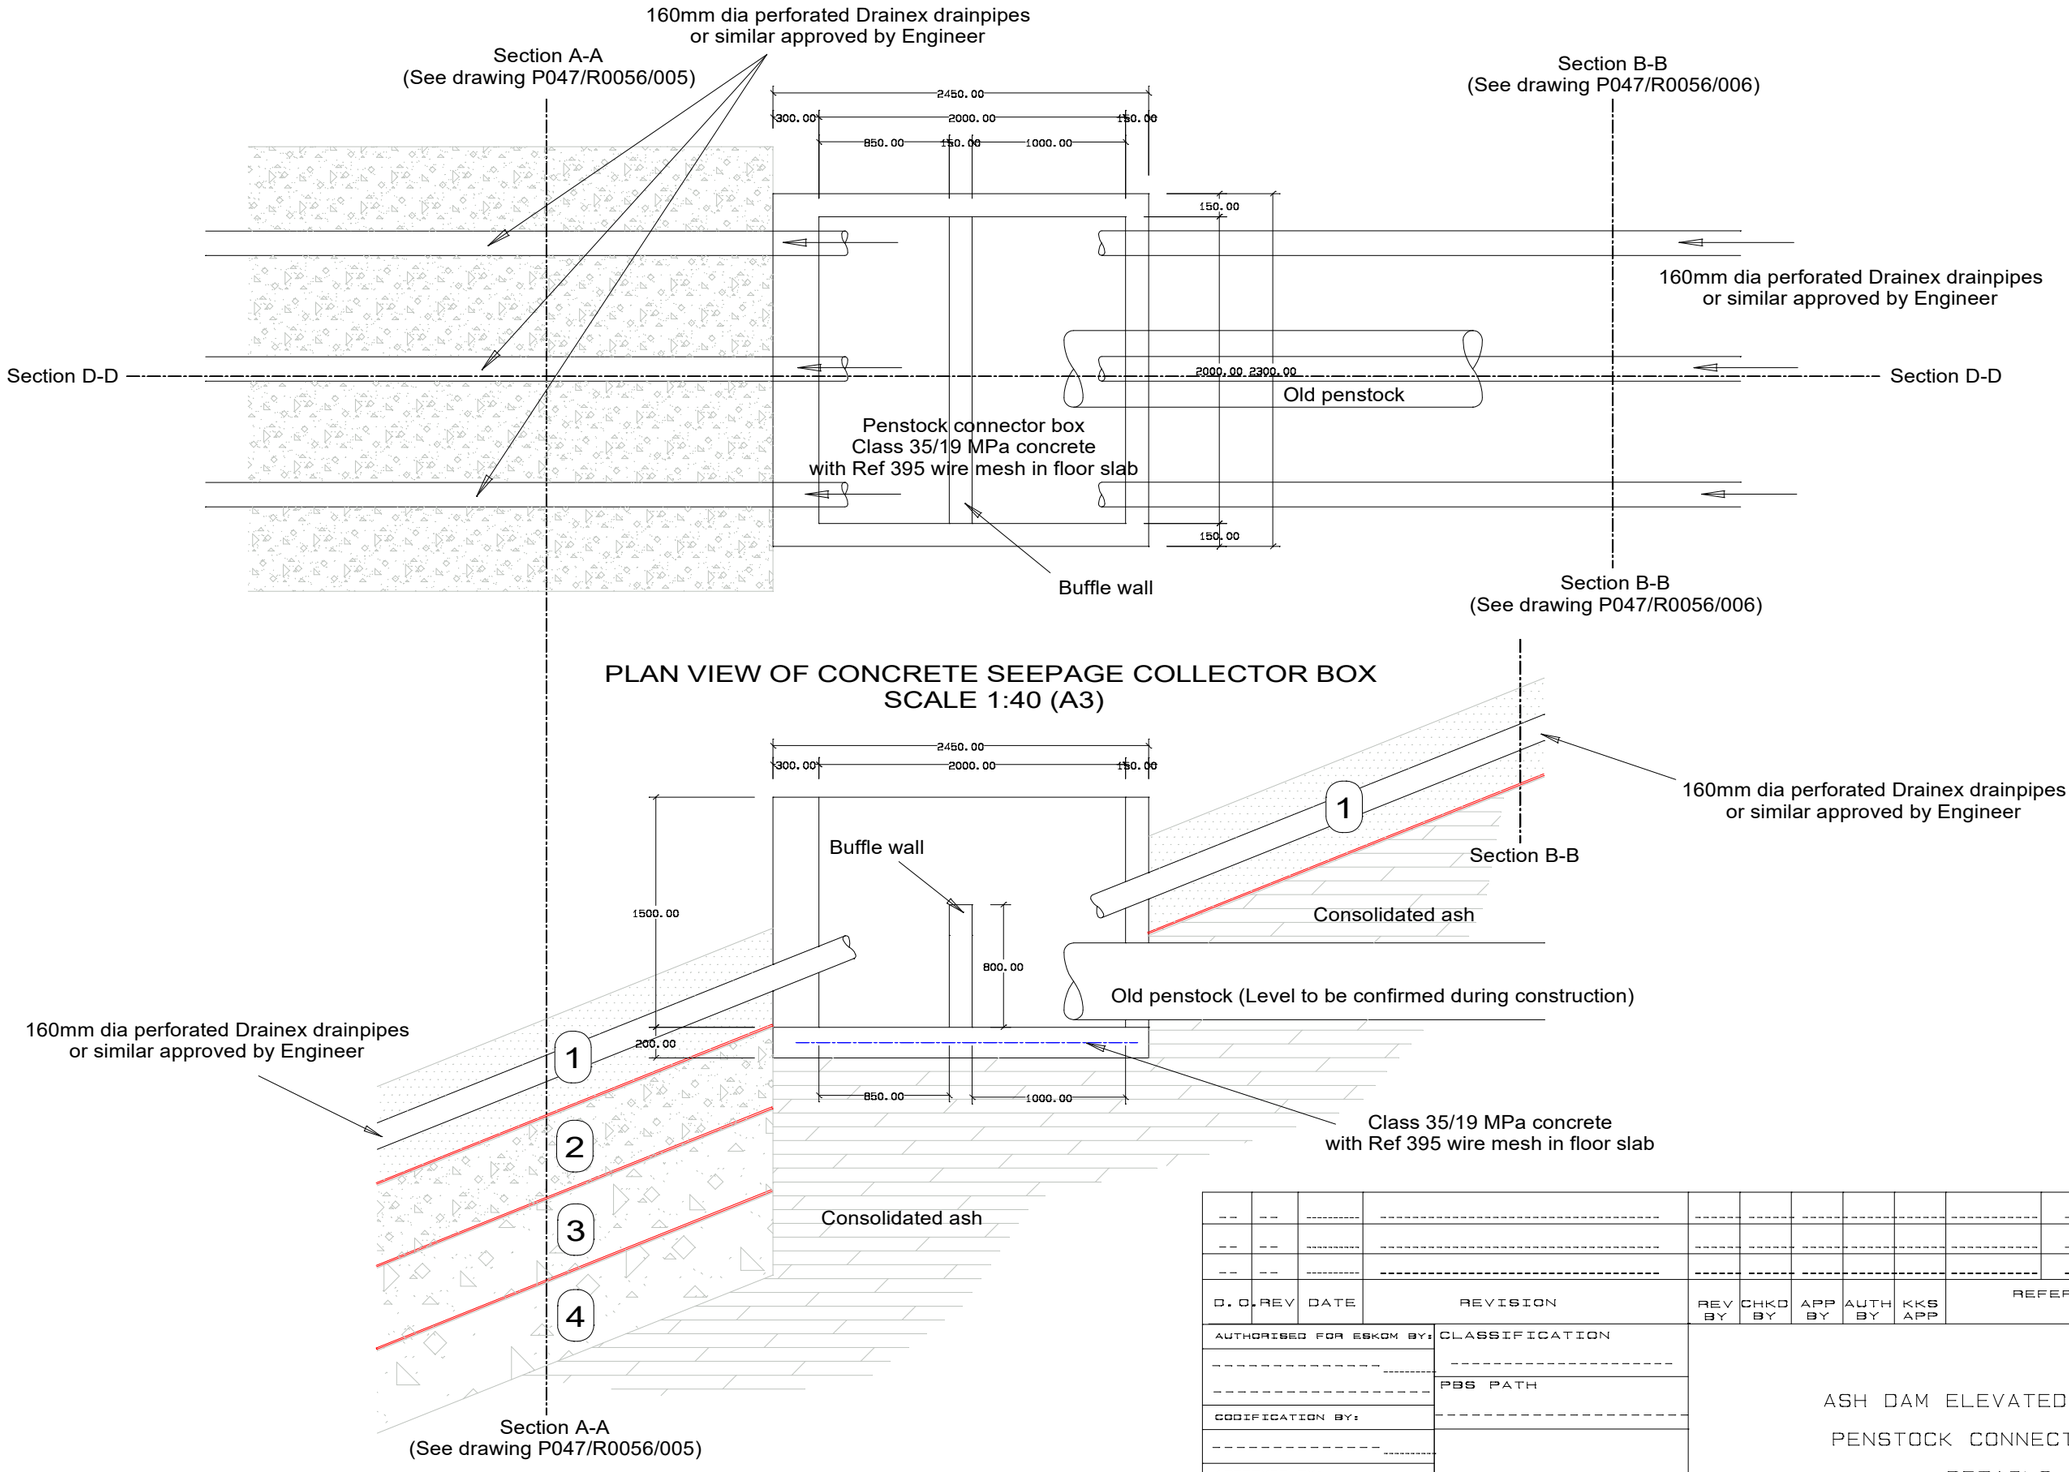

PLAN VIEW OF CONCRETE SEEPAGE COLLECTOR BOX
SCALE 1:40 (A3)

DETAIL SECTION (D-D) - SCALE 1:40 (A3)

D. O. REV	DATE	REVISION	REV BY	CHKD BY	APP BY	AUTH BY	KKS APP	REFERENCE DRAWINGS
--	--	----------	----------	----------	----------	----------	----------	----------
--	--	----------	----------	----------	----------	----------	----------	----------
--	--	----------	----------	----------	----------	----------	----------	----------

AUTHORISED FOR ESKOM BY:

CODIFICATION BY:

APPROVED BY:
M.F. Joubert Pr Tech Eng
Reg: 201670207

CHECKED BY:

CREATED BY:

SCALE _____

CLASSIFICATION

PBS PATH

Eskom
ESKOM HOLDINGS SOC Ltd
REG No 2002/015527/30

ASH DAM ELEVATED DRAINS
PENSTOCK CONNECTOR BOX
DETAILS

CONTRACTOR DRAWING NO
0.57/64409 SHT 07

SHT	REV
--	--

SIZE A3L

DRAWING CLASSIFICATION: CONTROLLED DISCLOSURE