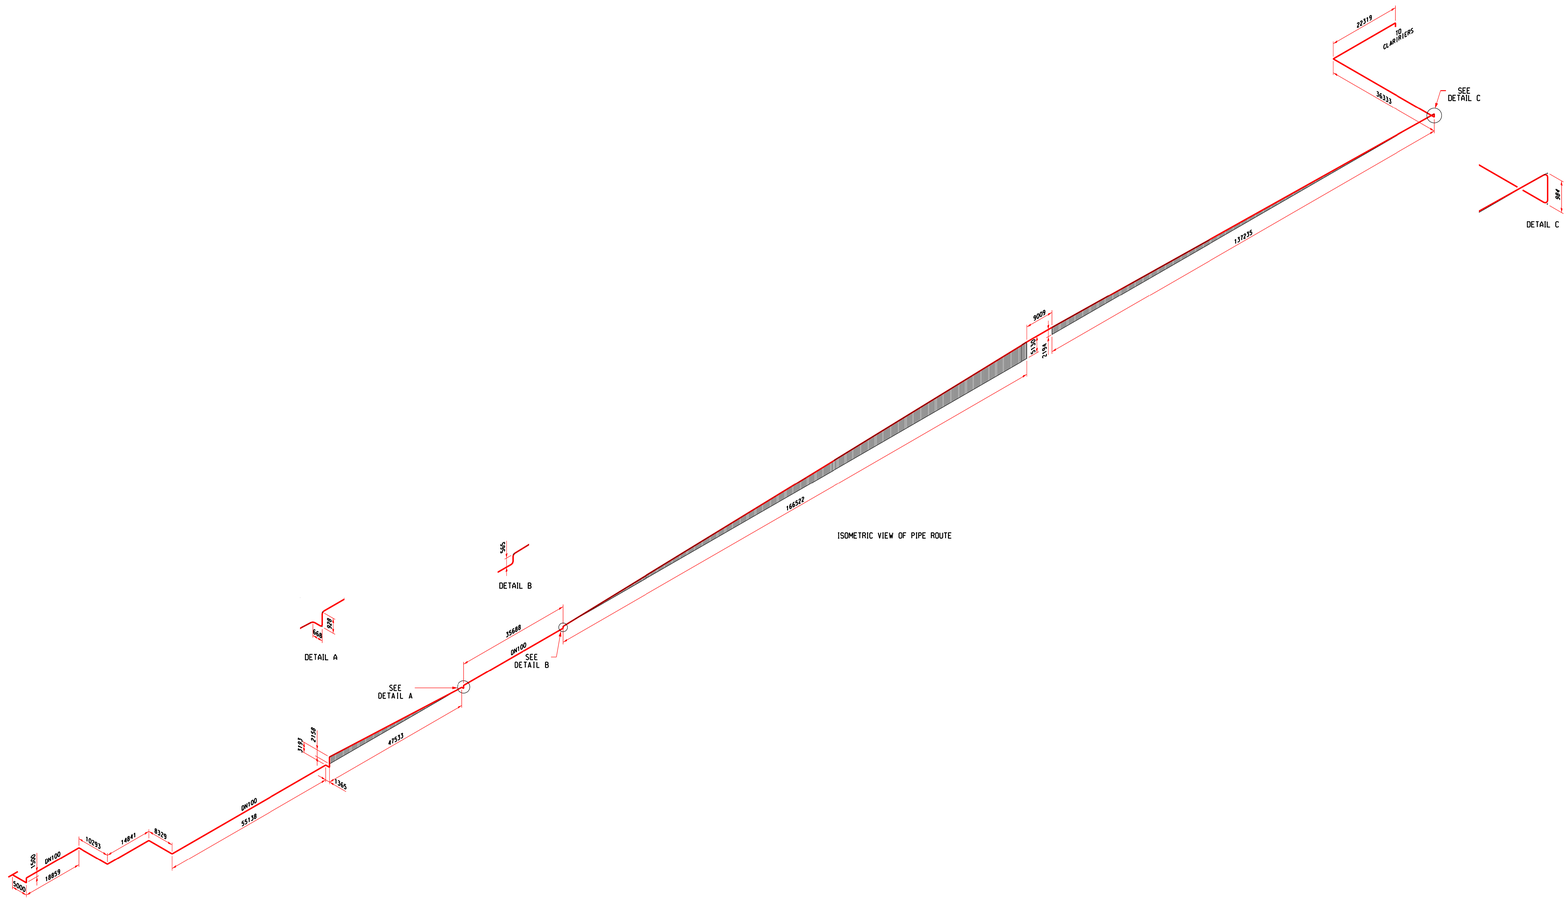

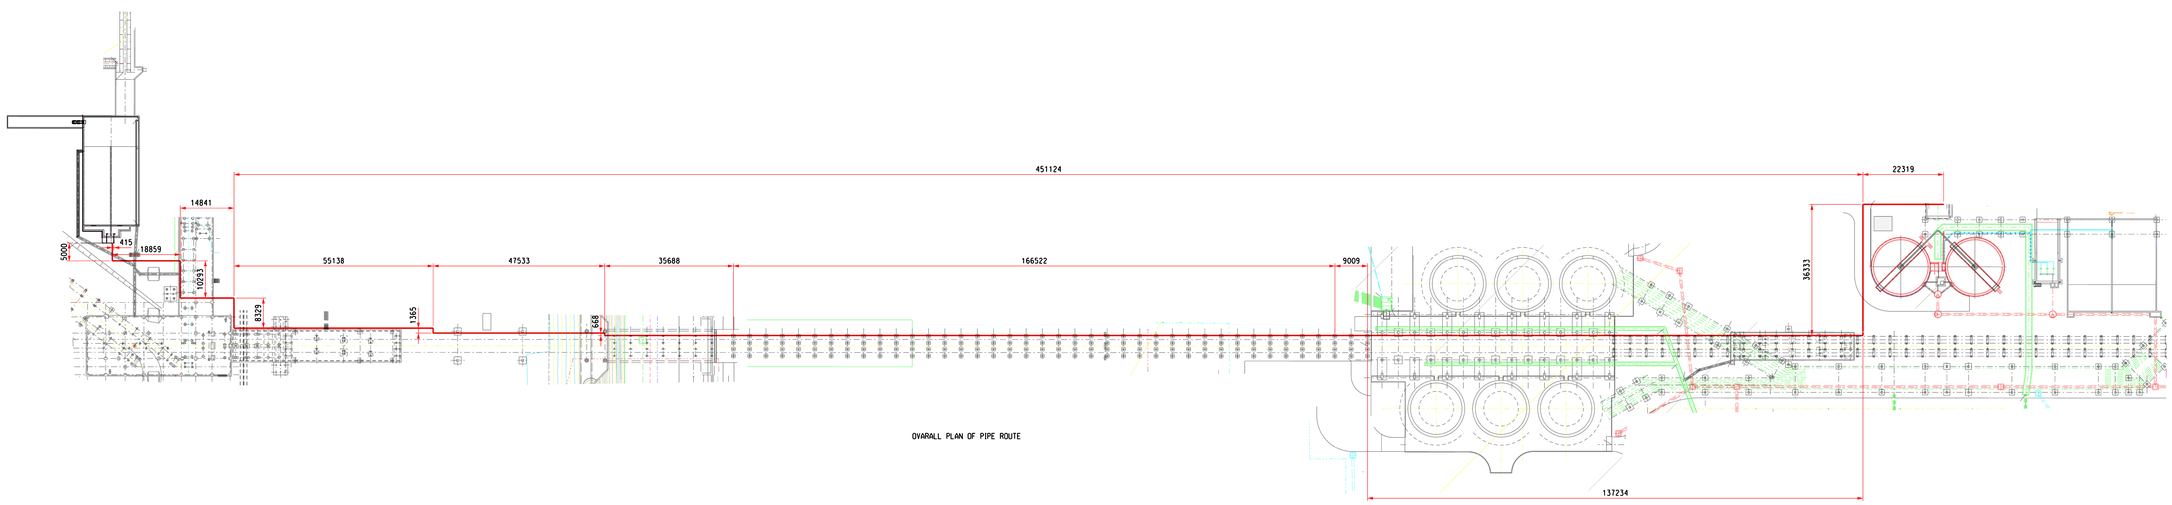

SUB.	REV	DATE	- - REVISION - -	REV BY	CHKD BY	ASS. APPR	APPR BY	REFERENCE DRAWINGS	

APPROVED BY:
INITIAL AND SURNAME:
PR ENG/PR TECH ENG No:
DATE: - -
SIGNATURE:
CODIFICATION BY:
- -
CHECKED BY:
M DLAMINI 2025-06-18
CREATED BY:
E HLATSWAYO 2025-06-18
SCALE N.T.S

CLASSIFICATION
PDS PATH

Eskom
ESKOM HOLDINGS SOC Ltd
REG No 2002/015527/30

MEDUPI POWER STATION
LAYOUT
UNIT 00
DE-CANTING PUMP 0 0ETS40 BR001 & 2
WATER DISPOSAL PIPING LAYOUT

ESKOM DRAWING No. 0.84/71067
SHT
REV 0A

REFERENCE DRAWINGS
0.84/17599 SHT1 REV 8 WATER DISPOSAL PIPING LAYOUT

SIZE A0L

DRAWING CLASSIFICATION: CONTROLLED DISCLOSURE