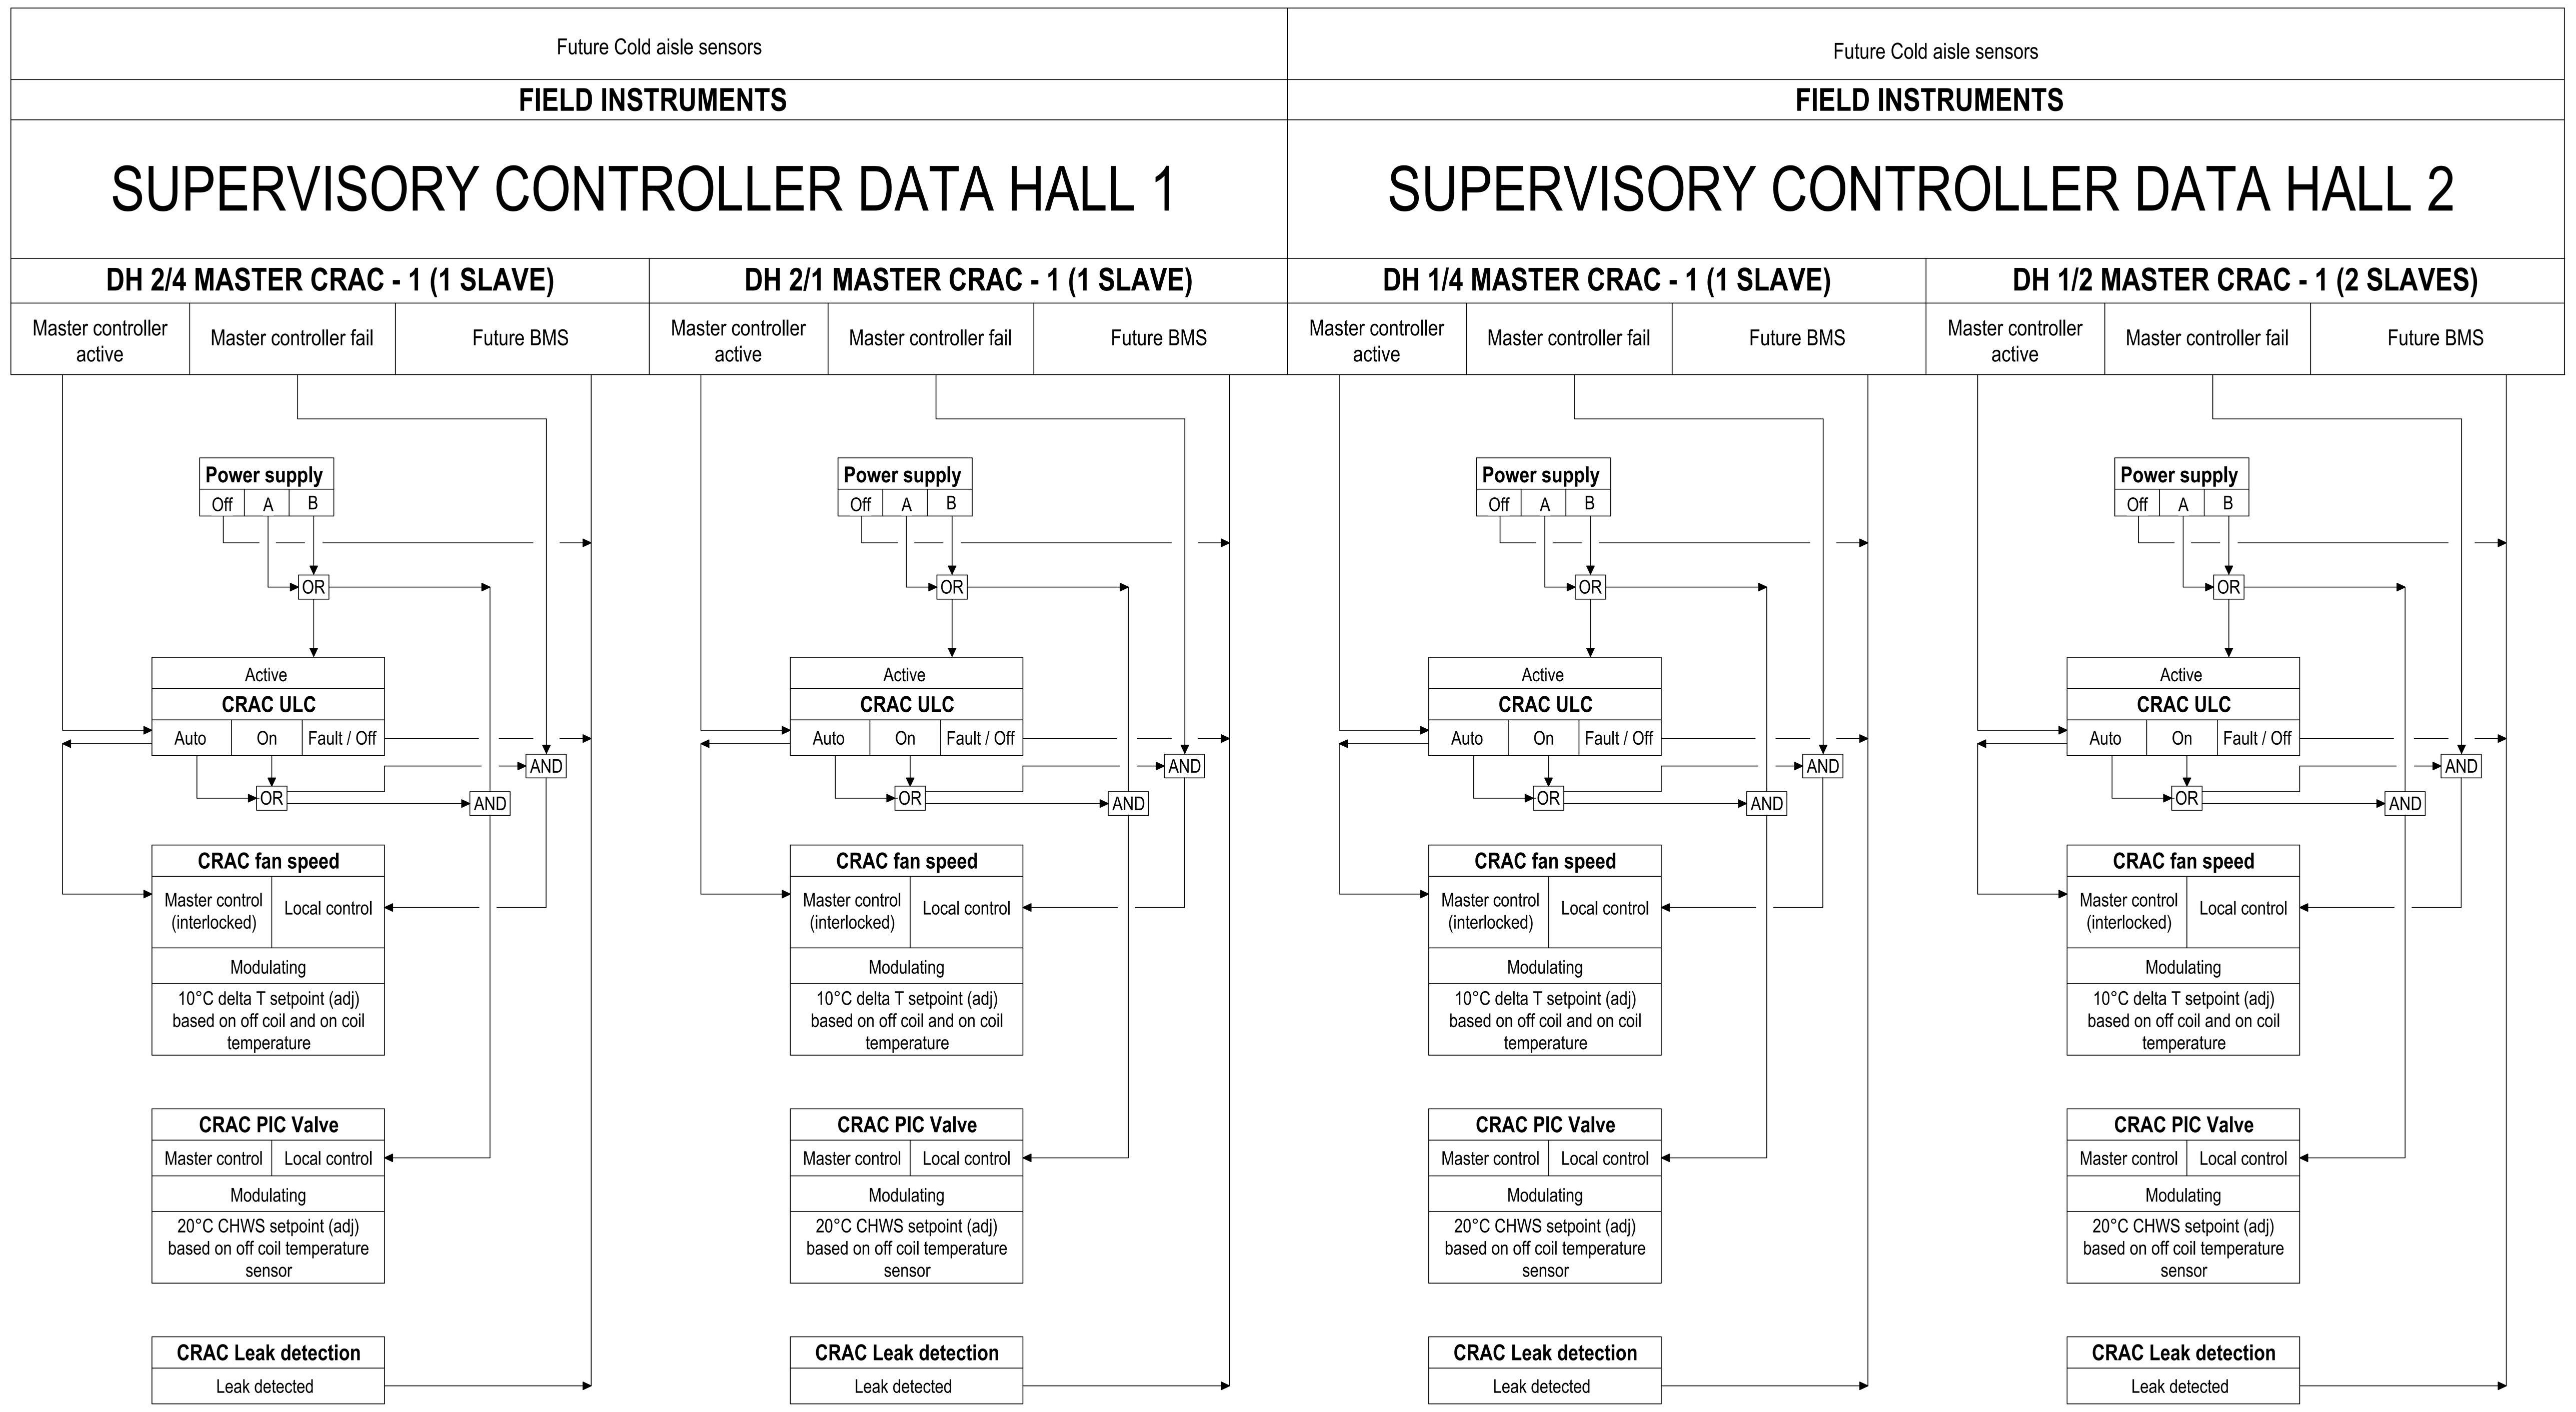

PRINT IN COLOUR

DISCLAIMER

IF CONSTRUCTION DRAWINGS ARE ISSUED UNSIGNED, THE MASTER WITH THE ORIGINAL SIGNATURE OF APPROVAL WILL BE HELD AT THE ZUTARI OFFICE OF THE APPROVER

GENERAL NOTES

- THIS DRAWING SHALL BE READ IN CONJUNCTION WITH ALL OTHER CONTRACT DOCUMENTATION
- REFER TO ME-0001 FOR LEGEND & STANDARD NOTES
- DO NOT SCALE THESE DRAWINGS
- ALL DIMENSIONS IN MILLIMETERS UNLESS OTHERWISE NOTED
- THE CONTRACTOR SHALL VERIFY ALL DIMENSIONS ON SITE

ZUTARI
IMPACT. ENGINEERED.

CLIENT

SITA

REV	DATE	REVISION DETAILS	APPROVED
D	05/09/25	ISSUED FOR TENDER	G.SWOBODA
C	10/03/23	ISSUED FOR TENDER	G.SWOBODA
B	22/03/22	ISSUED FOR INFORMATION	S.RUDMAN
A	01/11/21	ISSUED FOR INFORMATION	S.RUDMAN

SCALE 1 : 100 **SIZE** A0

FOR TENDER
NOT FOR CONSTRUCTION

DRAWN M.MUDIMELI
DESIGNED G.SWOBODA
REVIEWED G.SWOBODA

APPROVED S.RUDMAN DATE

PROJECT
SITA
BETA BUILDING

TITLE
MECHANICAL SERVICES
SUPERVISORY CONTROLLER SEQUENCE OF OPERATIONS
CONTROL SCHEMATIC

DRAWING NUMBER

PROJECT No	WBS	TYPE	DISC	NUMBER	REV
1001668	ZUT	DRG	ME	AC.3.2	D