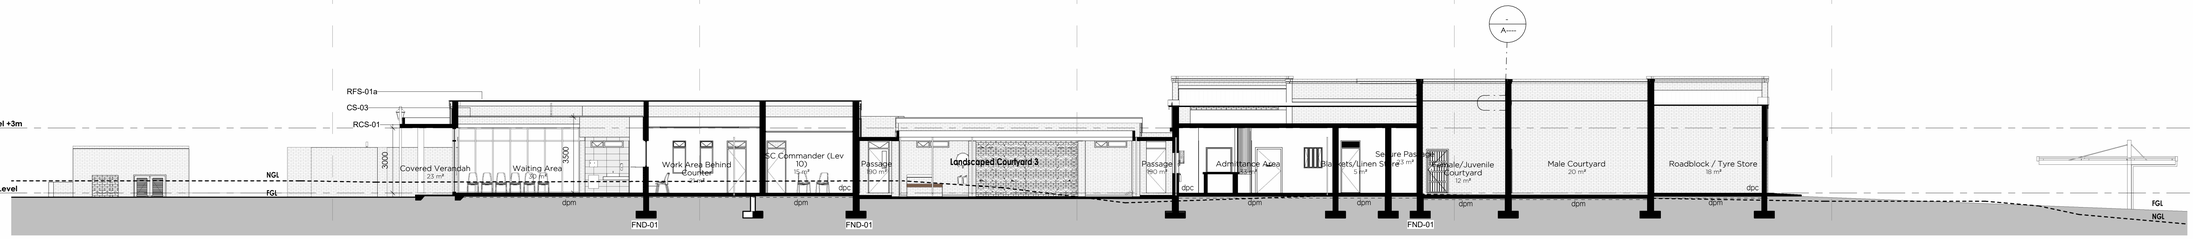


Section G

1 : 100

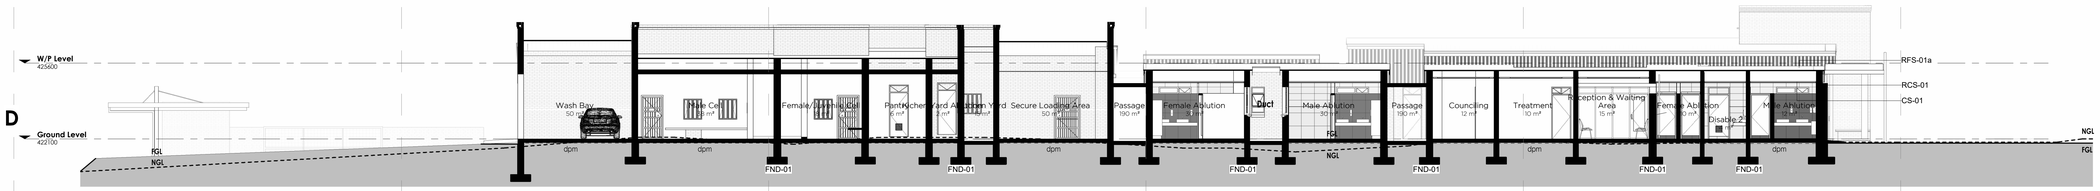


Section H

1 : 100

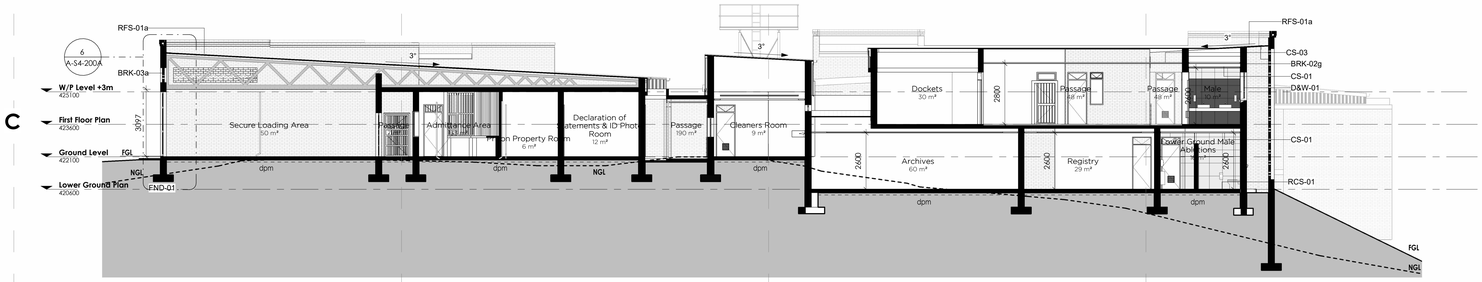


Section J

1 : 100

**GENERAL DRAWING NOTES**

- THE DESIGN ON THIS DRAWING IS COPYRIGHT AND REMAINS THE PROPERTY OF THE ARCHITECTS.
- ALL WORK TO BE CARRIED OUT STRICTLY IN ACCORDANCE WITH MUNICIPAL REGULATIONS.
- DRAWINGS NOT TO BE SCALED, ONLY ANNOTATED DIMENSIONS TO BE USED.
- ALL RELEVANT DATUM, LEVELS, DIMENSIONS TO BE CHECKED ON SITE BEFORE COMMENCEMENT OF WORK.
- ALL DRAWINGS ARE TO BE CHECKED BY THE MAIN CONTRACTOR AND ANY DISCREPANCIES ON THE DRAWINGS OR BETWEEN THE DRAWINGS ARE TO BE REFERRED TO THE ARCHITECT.
- CONTRACTOR TO CHECK ALL QUANTITIES PRIOR TO ORDERING AND MANUFACTURE.
- CONTRACTOR TO PROVIDE SHOP DRAWINGS FOR APPROVAL BY ARCHITECT PRIOR TO MANUFACTURE.

Revision:

| No. | Description | Date |
|---|---|---|

**Client**

Signature: _____ Date: _____

SAKHISIZWE ARCHITECTS
33 ADELAIDE TAMBO DR , DURBAN NORTH
TEL: 031 563 3424 FAX: 031 563 3518
www.sakhisizwearchitects.com

Professional Architects signature
**Mr K.P Mawesana (Pr. Arch) sacap (7902) saia (7593)**

Project Title:

**Proposed New Msinsini Police Station for the South African Police Service on Portion 4 of the farm Clifton Park No.9219**

| | |
|---|---|
| First Issue Date: **11/10/2024** | Page Size: A0 |
| Drawn: **KLN, JN, CM** | Scale: **1 : 100** |
| Checked: **BS** | |

Drawing Description:

**Sections**

| Job no.: | Drawing no.: | Rev. no.: |
|---|---|---|
| **s571** | **S4-201** | |

Signature:

| | |
|---|---|
| ISSUED FOR APPROVAL | |
| ISSUED FOR INFORMATION | |
| ISSUED FOR SUBMISSION | |
| ISSUED FOR TENDER | |
| ISSUED FOR CONSTRUCTION | |