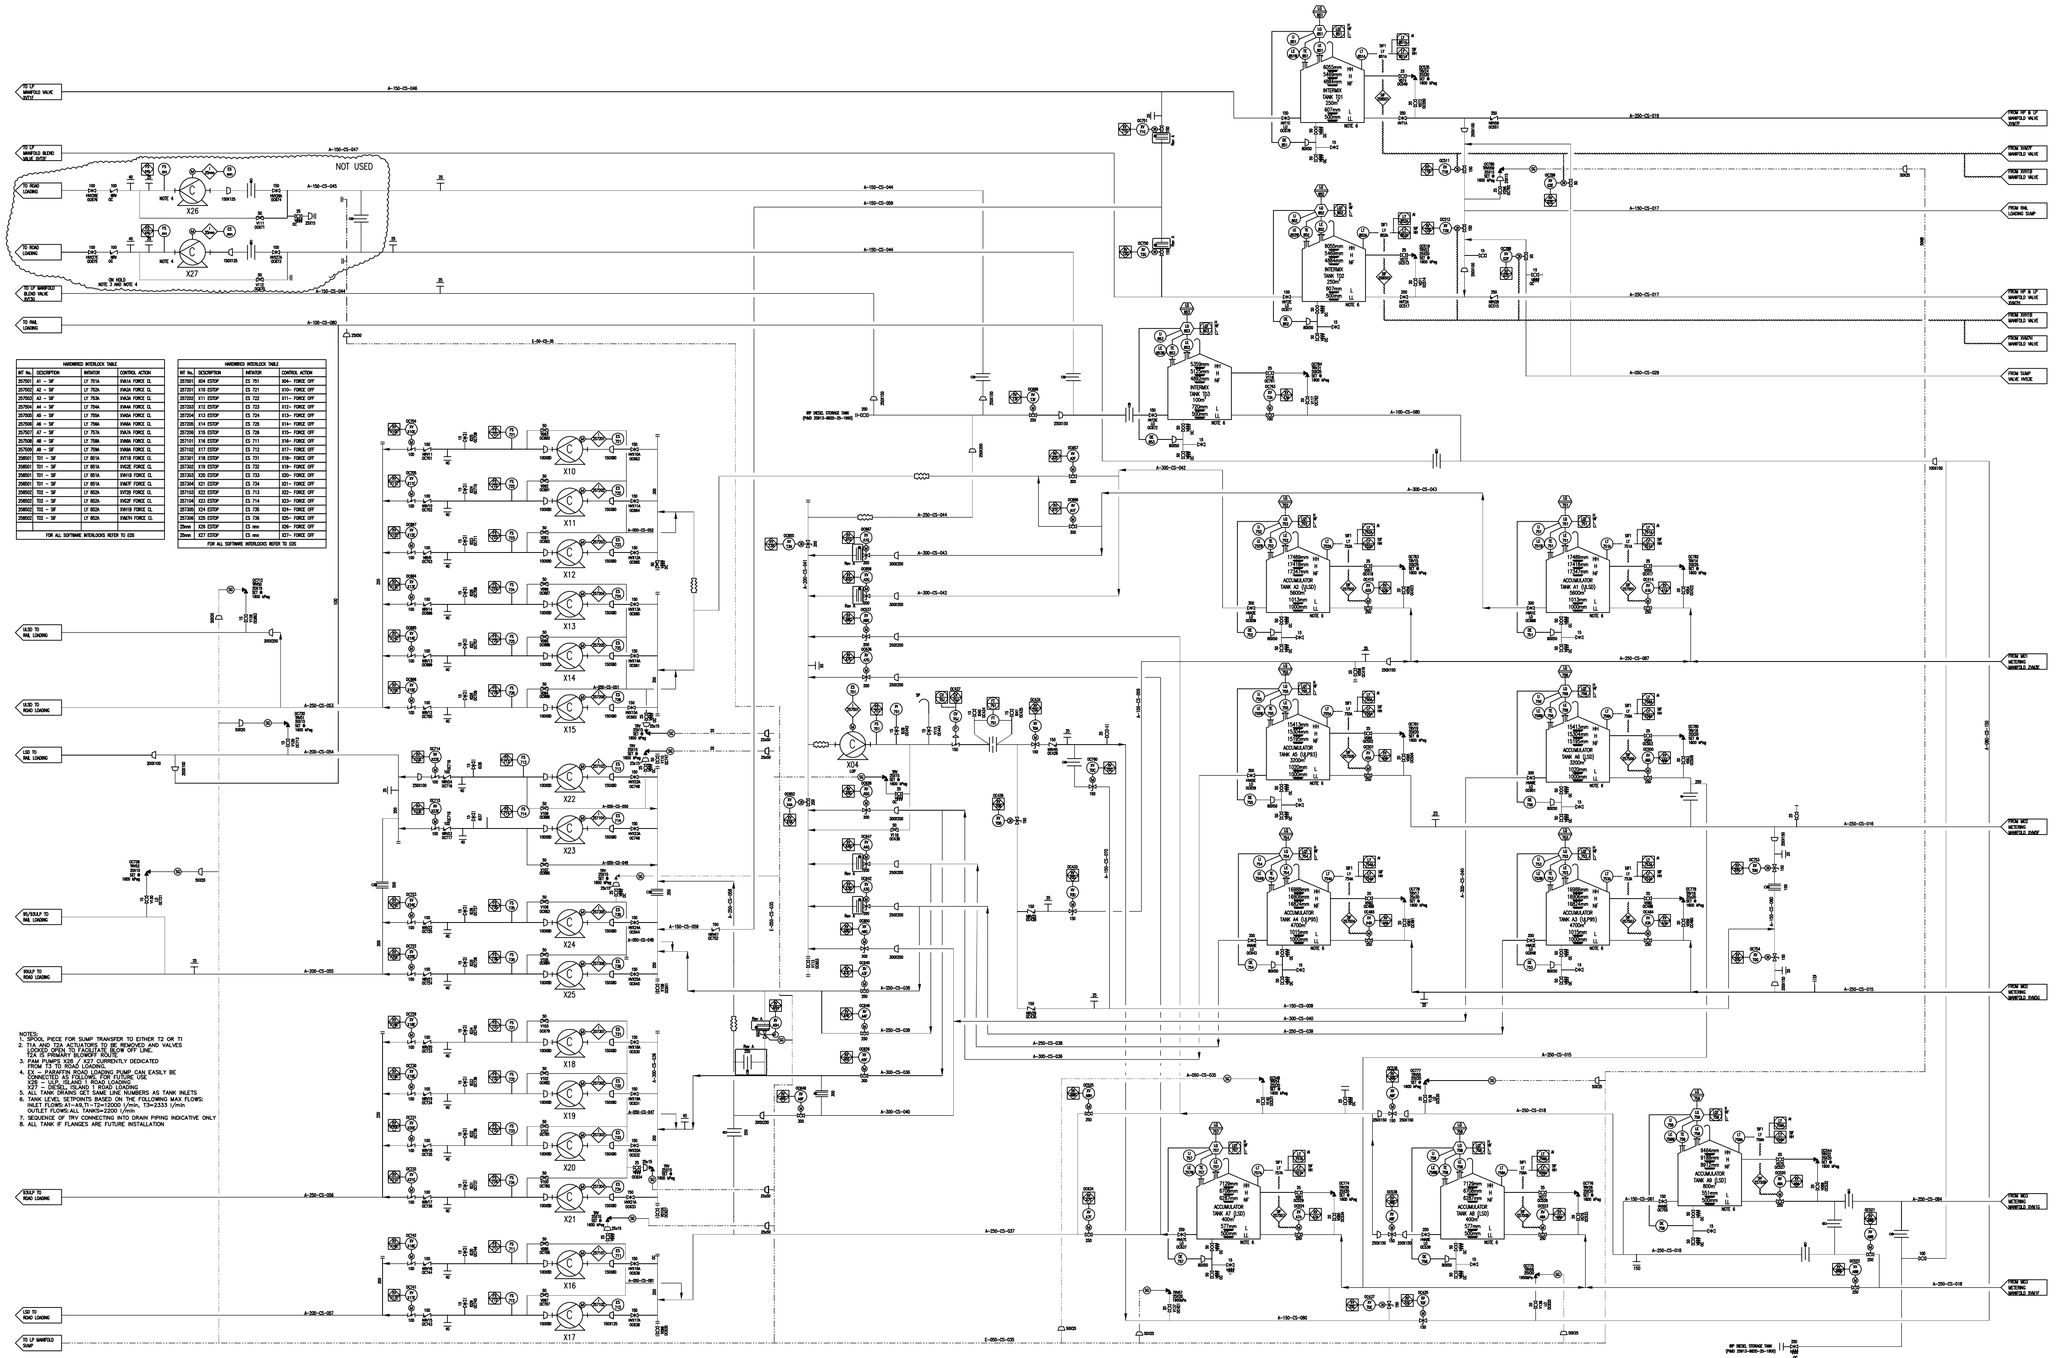

REDRAWN FROM G52001-R4025-K999-002 (1.3)

REVISIONS					
REV	BY	CHK	APP	DATE	DESCRIPTION
A	AZ	CM	ZM	17/08/2022	INSERT SPADES AS PER SARS SOS CHANGE CONTROL

TRANSNET pipelines

TARLTON TANK FARM

P&ID

PROJECT NAME			
DRAWN	A.Z.	REF.	–
TRACED	CAD	DATE	17-08-2022
CHECKED	C.M.	APPROVED	Z.M.
SCALE	N.T.S.		
DRAWING No. PL 122550			REV A