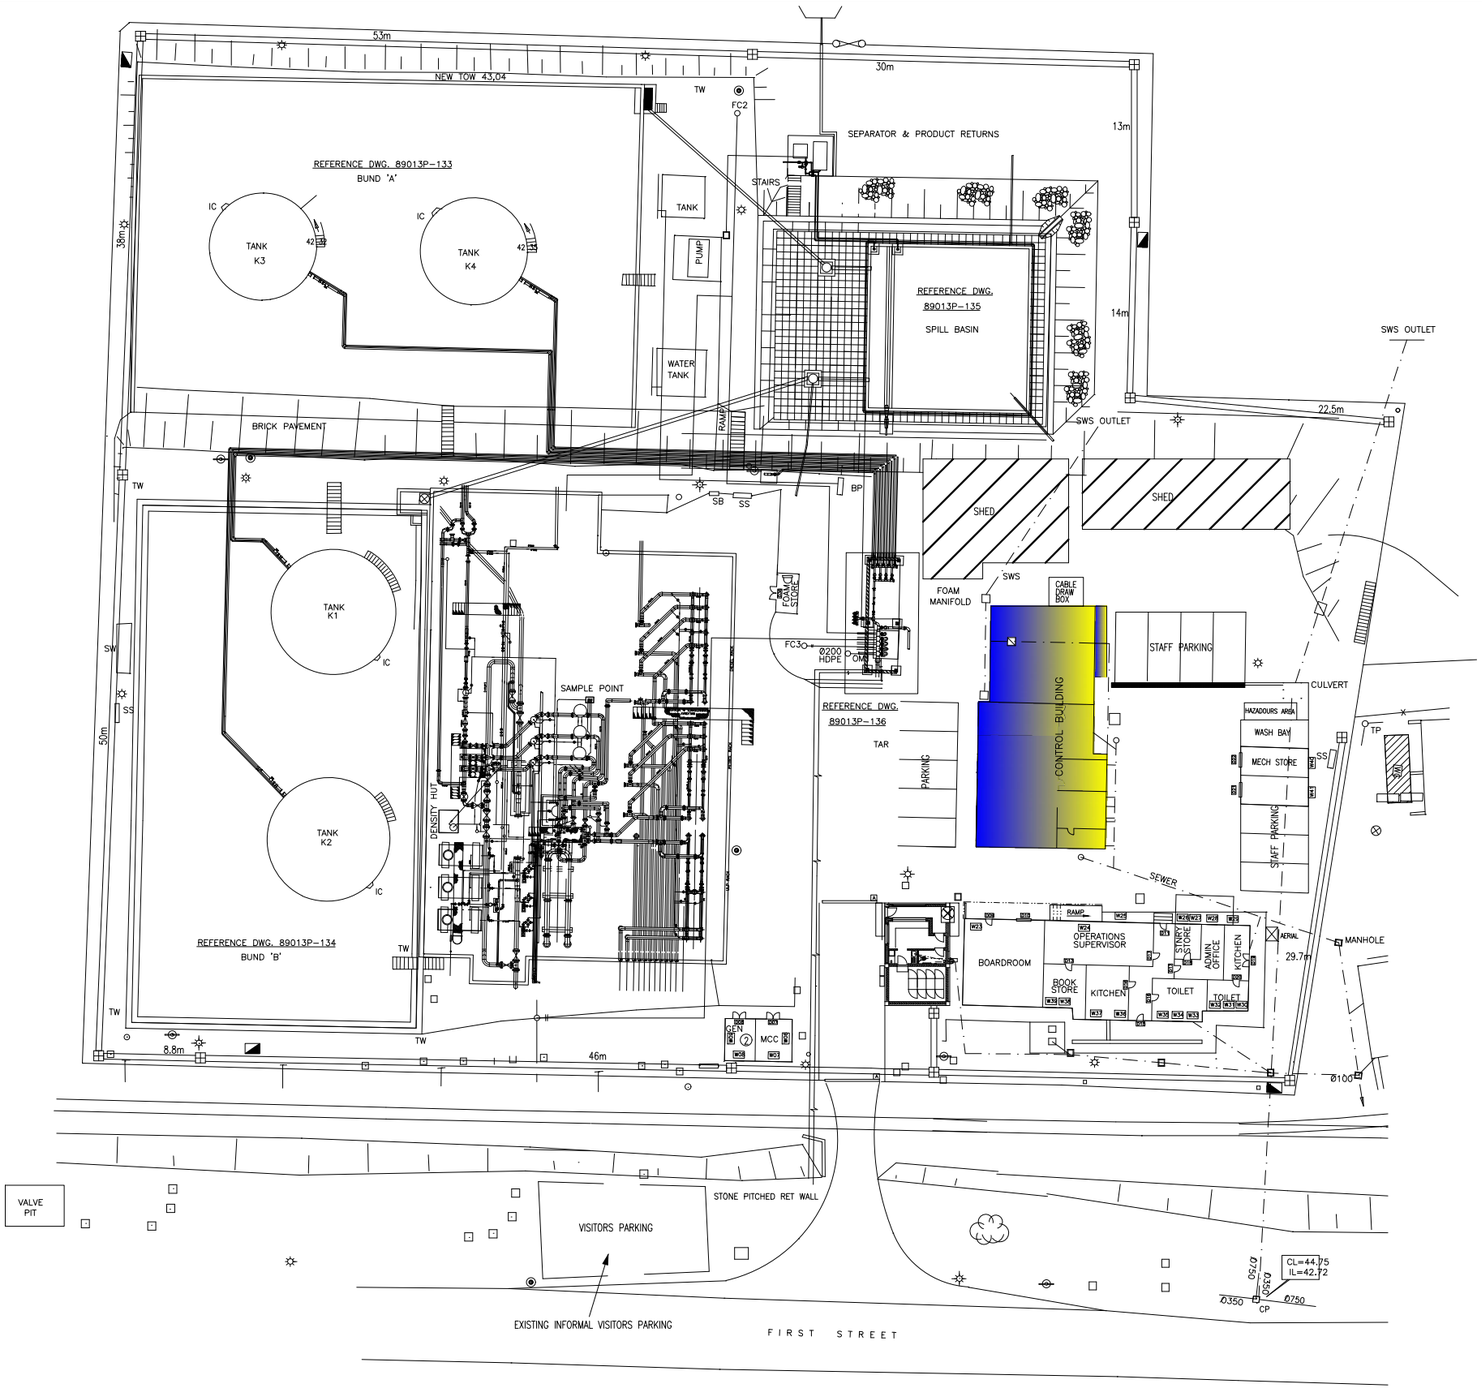

KEY

	EXISTING FENCE LINE
	NEW AUTOMATED GATE
	EMERGENCY EXIT GATE
	NEW CABLE TRENCH
	FUTURE JUNCTION BOX FOUNDATION
	CABLE DRAW BOX
	STORM WATER SYSTEM
	SEWER WATER SYSTEM
	LIGHT POLE

CIVIL MODIFICATIONS – PLOT PLAN LAYOUT

REVISIONS

TRANSNET pipelines

SITE LAYOUT

KROONSTAD DEPOT

PROJECT NAME	DRAWING OFFICE		
DRAWN	MM	REF.	REF
TRACED	CAD	DATE	15-10-2018
CHECKED		APPROVED	
SCALE	N.T.S.		
DRAWING No.	PL 115580	REV	1

A3