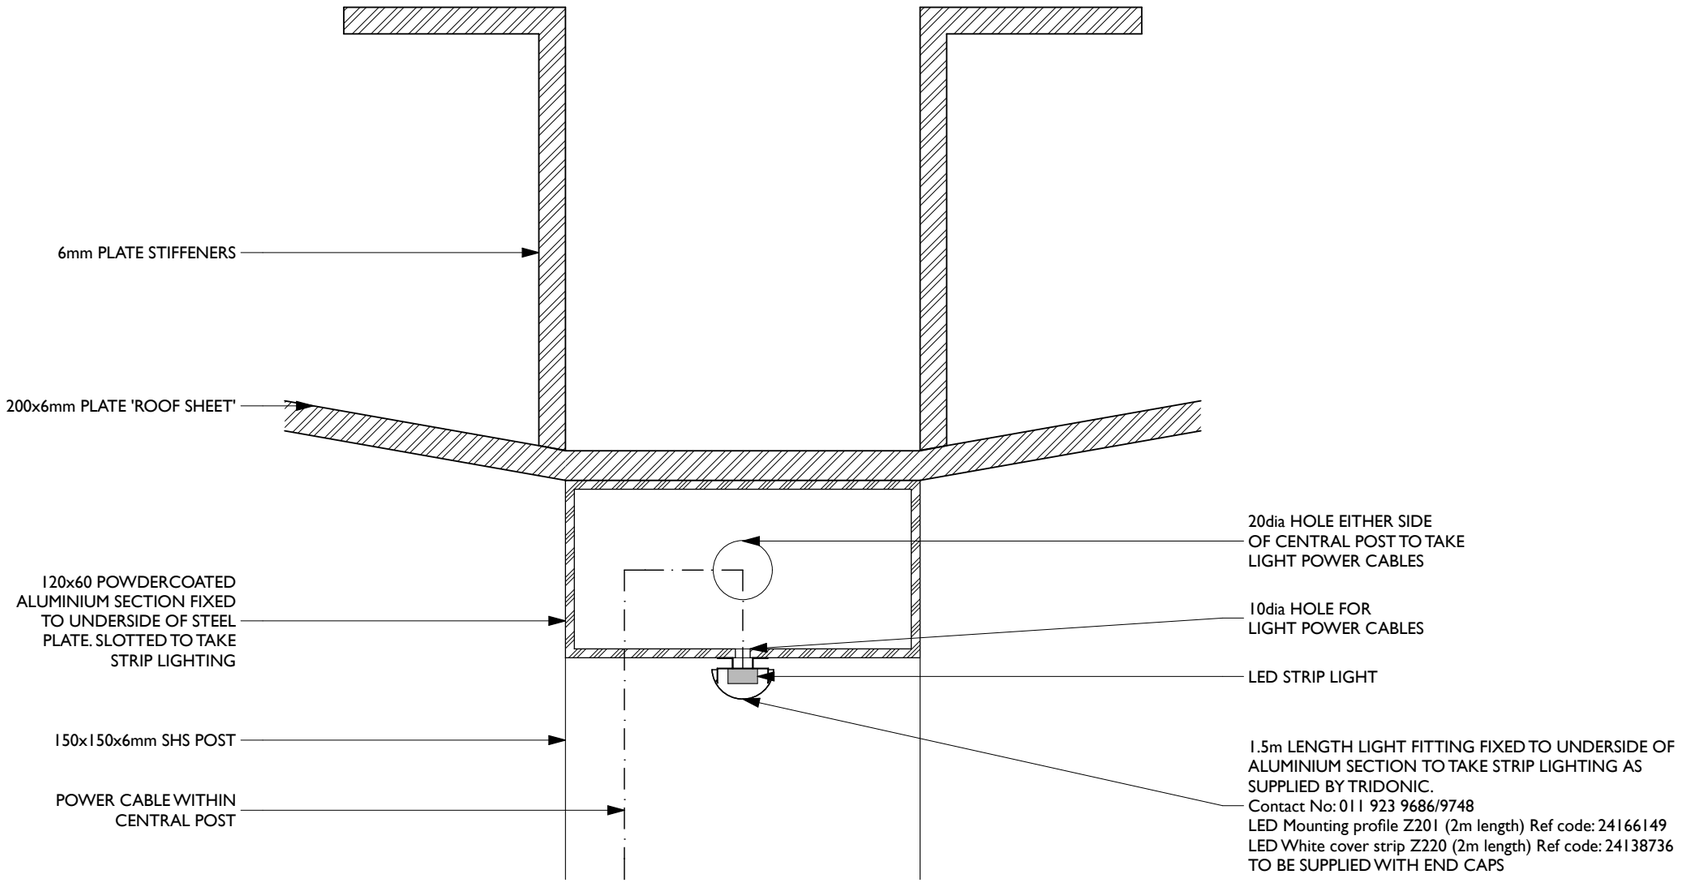

DET-05 Light Detail **1:2**

OPTION 2a
2012-08-24
J609-2a-18a

OSMOND LANGE
ARCHITECTS & PLANNERS

KING SHAKA INTERNATIONAL AIRPORT - PROPOSED NEW STAIRS @ FIXED LINK BRIDGES