KEY NOTE **DESCRIPTION**

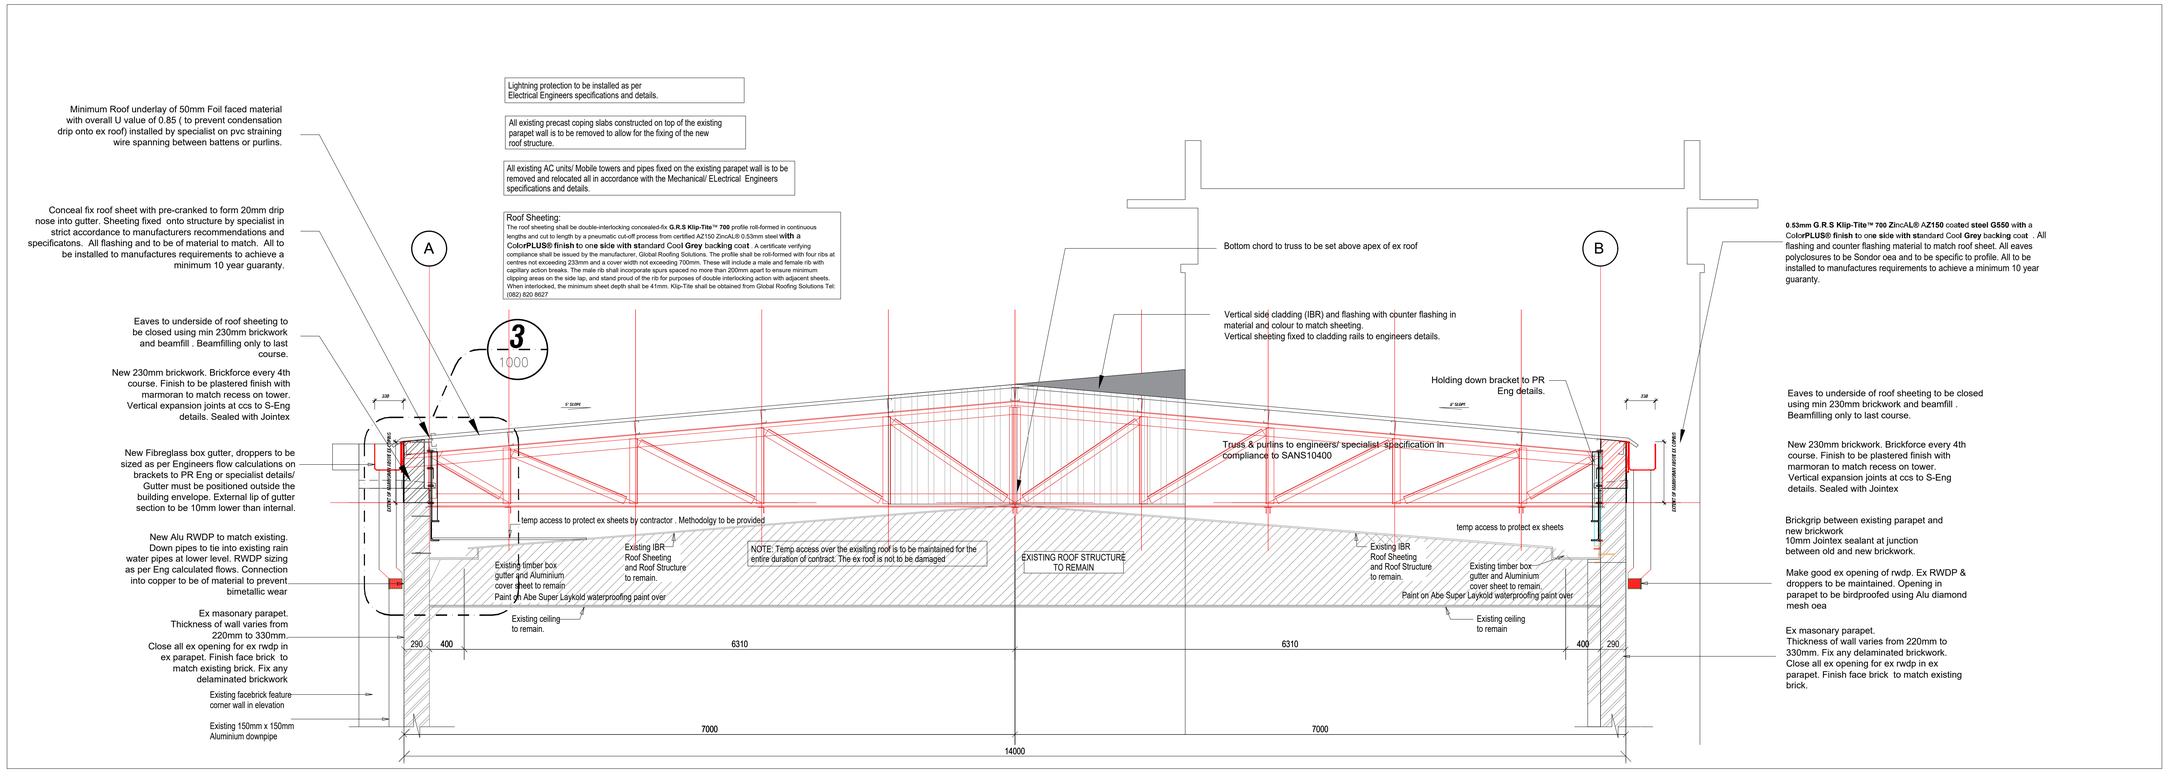

1. SECTION A-A

scale 1: 25

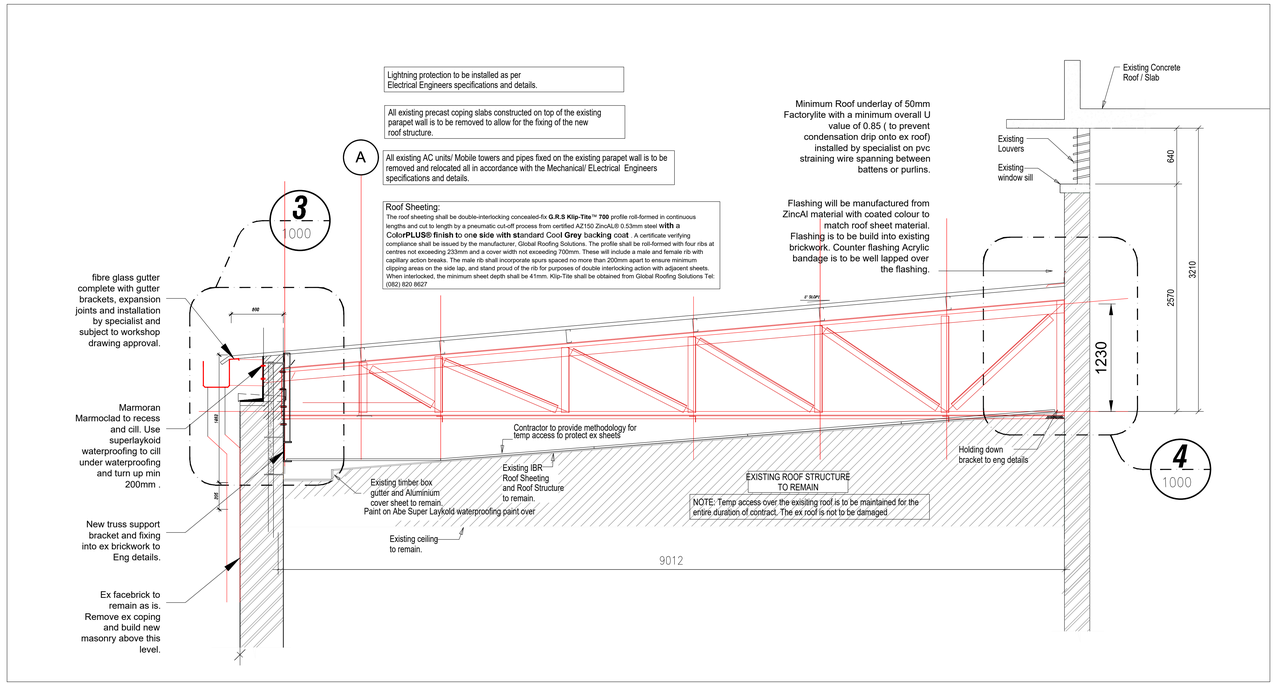

2. SECTION B-B

scale 1: 25

GENERAL

1. All work is to be done in accordance with the National building Regulations.
2. All materials and workmanship are to comply with the relevant S.A.B.S. codes and or the specified international codes where applicable in the - Architectural specifications. Where relevant South African National Standards, British Standards, BS codes of practice, or Agrément Certificates applicable to the design exists, the recommendations and requirements of such documents to be considered a minimum standard for the works.
3. The contractor shall in all aspects of the works comply with the provisions of the Occupational Health and Safety Act, 1993 (Act No 85 of 1993) and any regulations promulgated in terms of that Act or the Factories Machinery and Building Works Act of 1941.
4. The contractor shall set up, document and maintain a quality assurance and quality control system, in accordance with SANS 9001/ISO 9001, able to be checked to the satisfaction of the Architect, that all materials and workmanship comply with the requirements of the Specification. Should the Contractor or any of his sub-contractors be certified to the SANS 9000 family of standards then monitor these works accordingly.
5. This drawing must be read in conjunction with all the relevant drawings, schedules and specifications from B+P and all other consultants related to the project.
6. All portions of the works related to any service or consultant's information is to be done in accordance with the National Building Regulations.
7. This drawing is not to be scaled. Figured dimensions to be used. All dimensions are in millimeters unless otherwise stated.
8. All dimensions and levels must be checked on site by the contractor before putting work in hand.
9. All work to be executed by competent persons qualified for the specific trade.
10. This drawings is copyright reserved and remains the property of Boogertman + Partners Architects

11. NOTE THIS DRAWING MUST BE READ IN CONJUNCTION WITH THE BOOGERTMAN + PARTNERS ARCHITECTURAL SPECIFICATION (DOCUMENT SERIES 5600) ALL SECTIONS.

REVISIONS

REV	DATE	DRAWN	DESCRIPTION
3	21/07/07	ZB	DESIGN UPDATE TO MATCH DD DRAWINGS
5	21/08/19	ZB	TEMP ACCESS
6	21/09/01	ZB	SHEET SPEC MODIFIED.
7	21/09/17	ZB	PLASTER FINISH SPEC MODIFIED.

Boogertman + Partners

CONSULTANT

DURBAN
Brentwood, Ground Floor, Essex Gardens,
No 1 Nelson Rd, Westville, 3629
Tel: (031) 267 1880
PO Box 1000, Durban, 3630
mail@boogertmandbn.co.za

JOHANNESBURG
Tel: (011) 783 1600

CAPE TOWN
Tel: (021) 500 9210

PRETORIA
Tel: (012) 429 7300
Fax: 086 555 1880
Tel: +254 705 960 697

CLIENT

ETHEKWINI MUNICIPALITY

ETHEKWINI MUNCIPALITY
PROCUREMENT & INFRASTRUCTURE CLUSTER
ENGINEERING UNIT
ARCHITECTURE DEPARTMENT

PROJECT

CITY FLEET ADMIN HQ: REPLACEMENT OF ROOF STRUCTURE

CONTRACT NO:CSA 3187

ON

REM R OF ERF 1 OF 0085
102 JOHANNES NKOSI STREET,

DURBAN

TITLE

SECTIONS

SCALE: AS SHOWN @ A0

PROJECT	PHASE	DISCIPLINE	BLOCK / SERIES / SUFFIX	REVISION
ACFH	01	AR	4000	7

DRAWN BY: -
CHECKED BY: -