



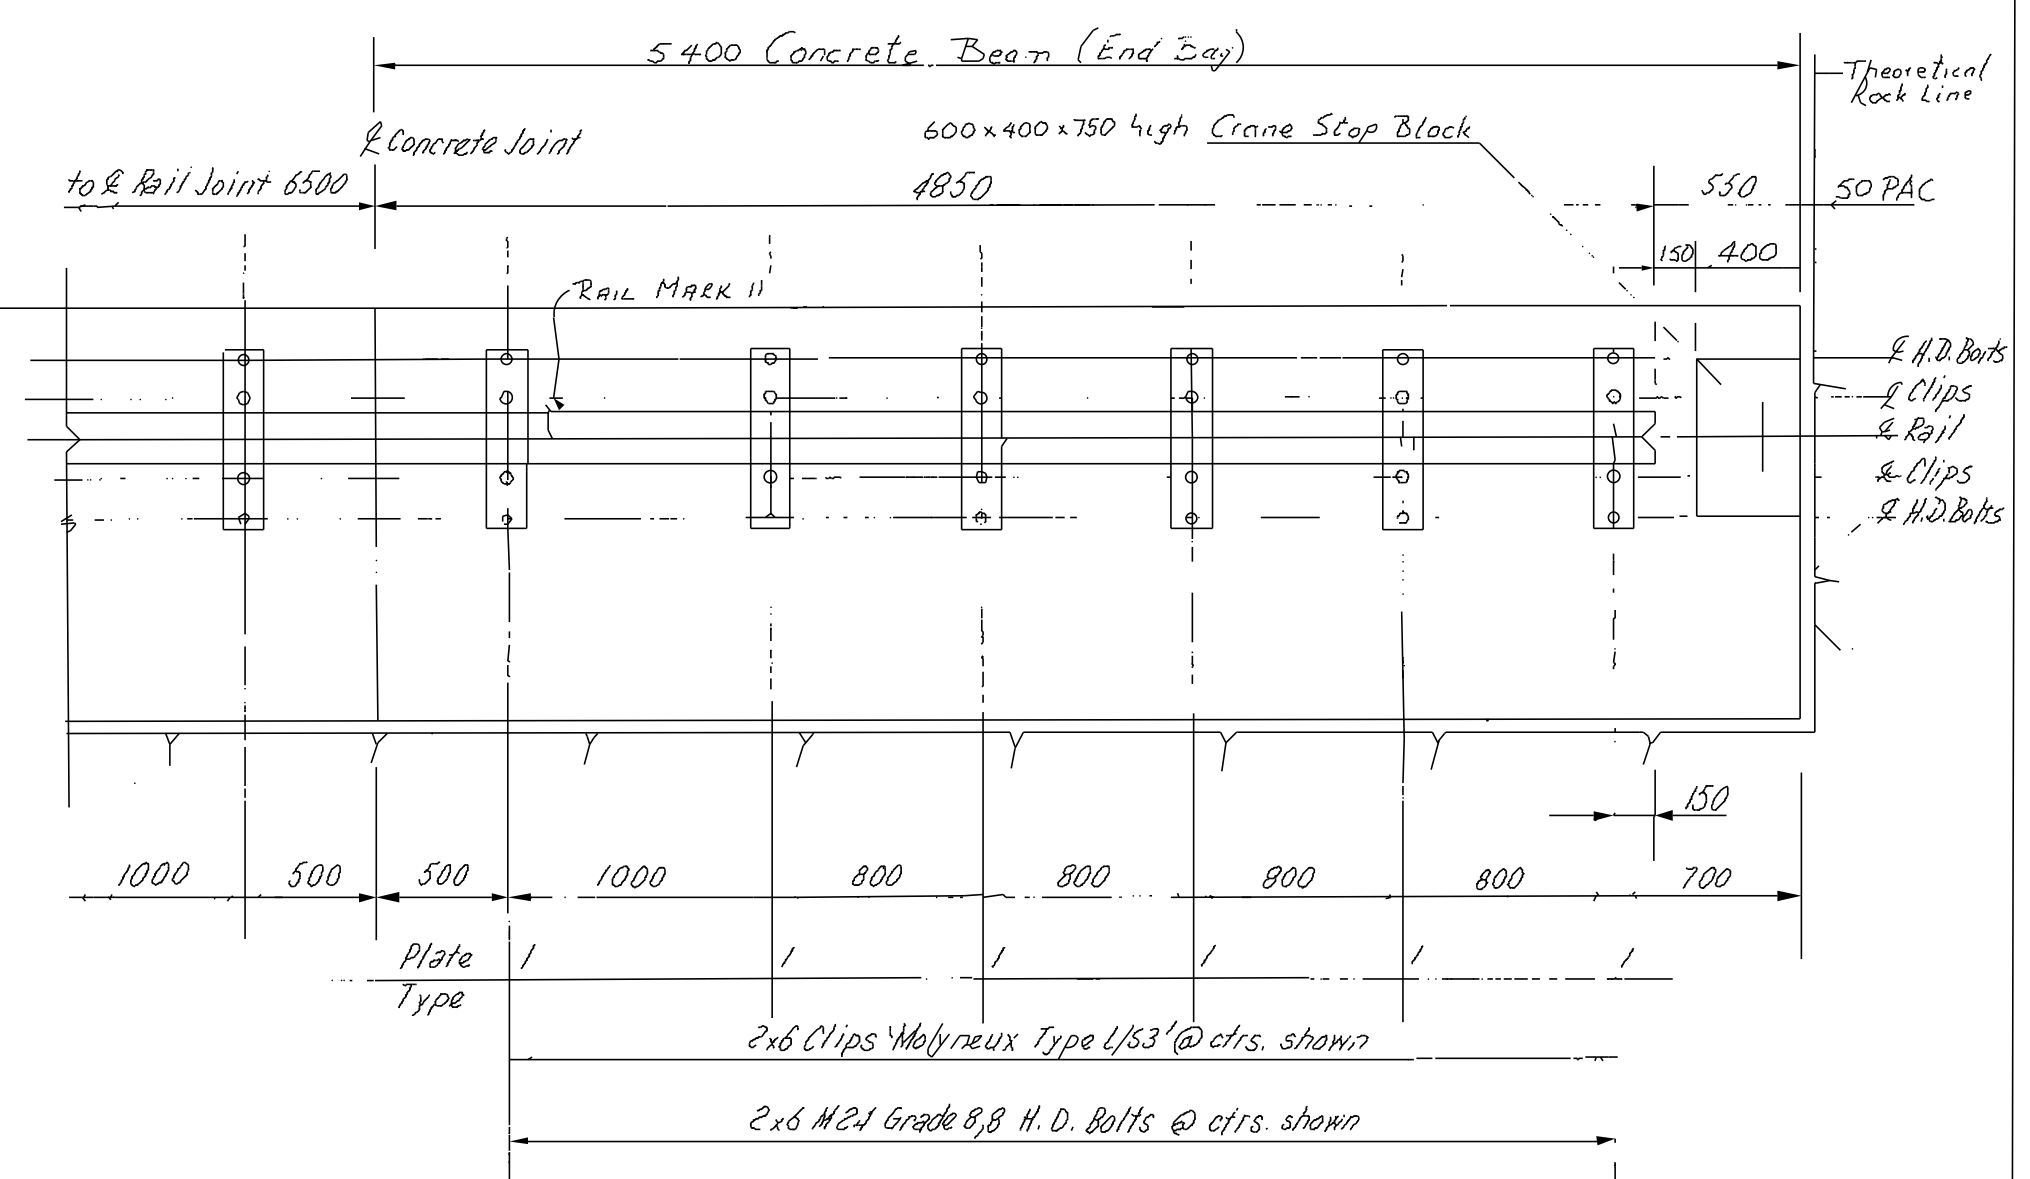


PLAN ON CRANE RAIL ON CONCRETE BEAM MARK 'DA'

Scale 1:20

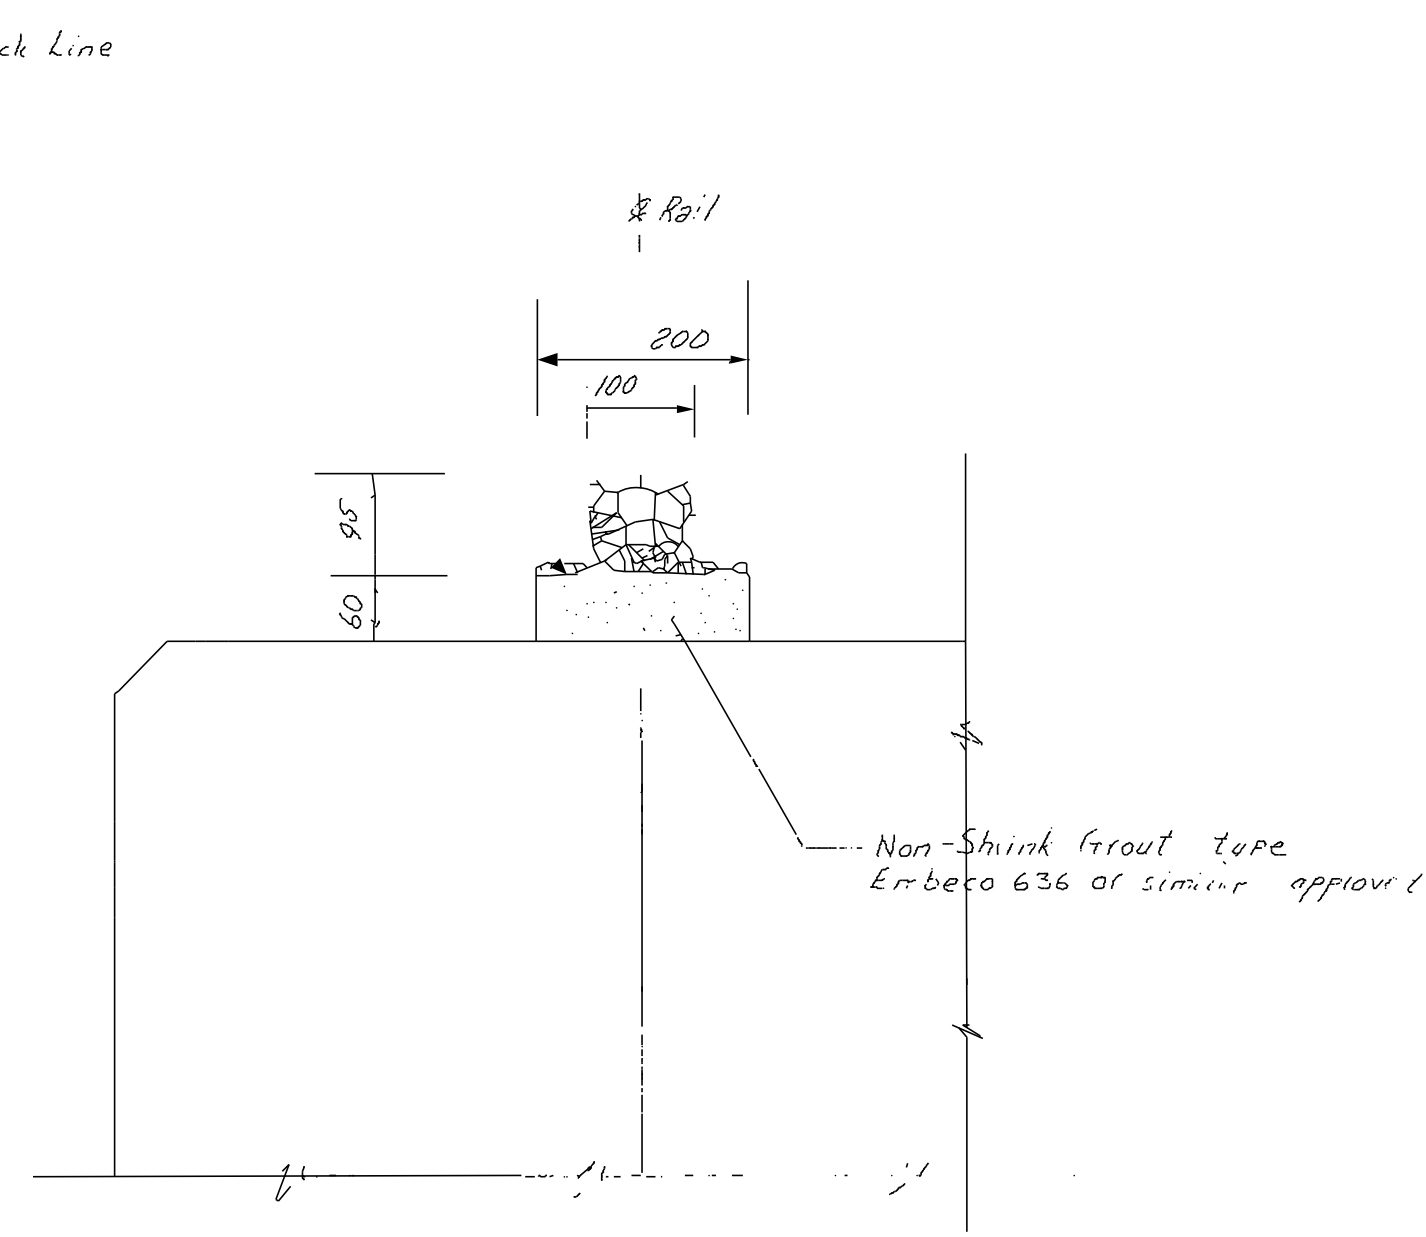

SECTION B-B

Scale 115

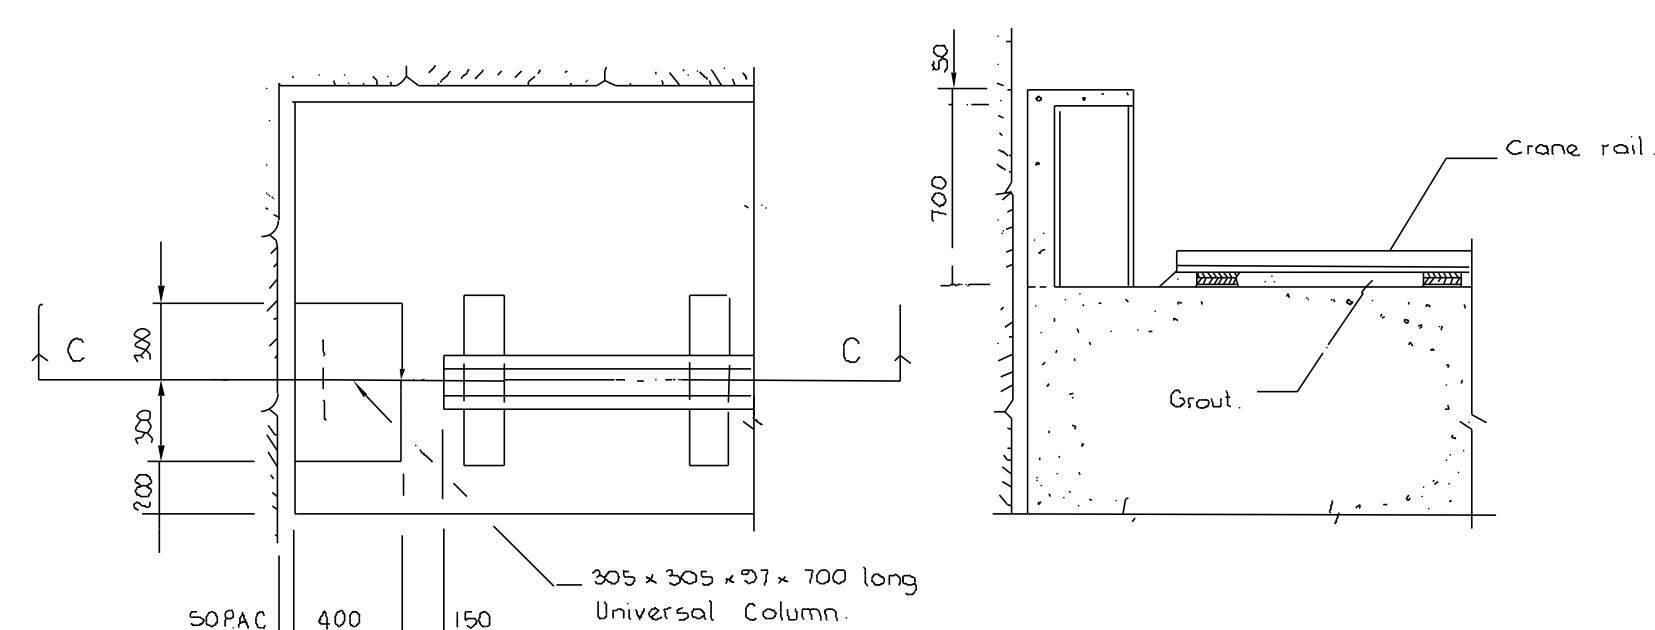

SECTION C - C

Scale 1:20

Scale 1:5

7276	in	973	MAGNANE NAL PLANE BEAM ⁰ . L870J T.
7276	in	738	" " " " SGT-10 ⁰ .
7276	in	473	" " " RAIL - MIXING BEAM ⁰ . CHET 2.
7276	in	729	" " " " " " " " SGT-15.

THIS DRAWING IS TO BE READ IN CONJUNCTION WITH THE ABOVE DRAWINGS

DRAKENSBERG PUMPED STORAGE SCHEME

MACHINE HALL.

CRANE RAIL FIXING DETAILS

SHEET 3

SCALE: AS SHOWN	ESCOM EYKOM	0-48/911	REV 23
DATE: DECEMBER 1977			
CONSULTING ENGINEERS GIBB HAWKINS AND PARTNERS	DRG No. 7476/M/474		