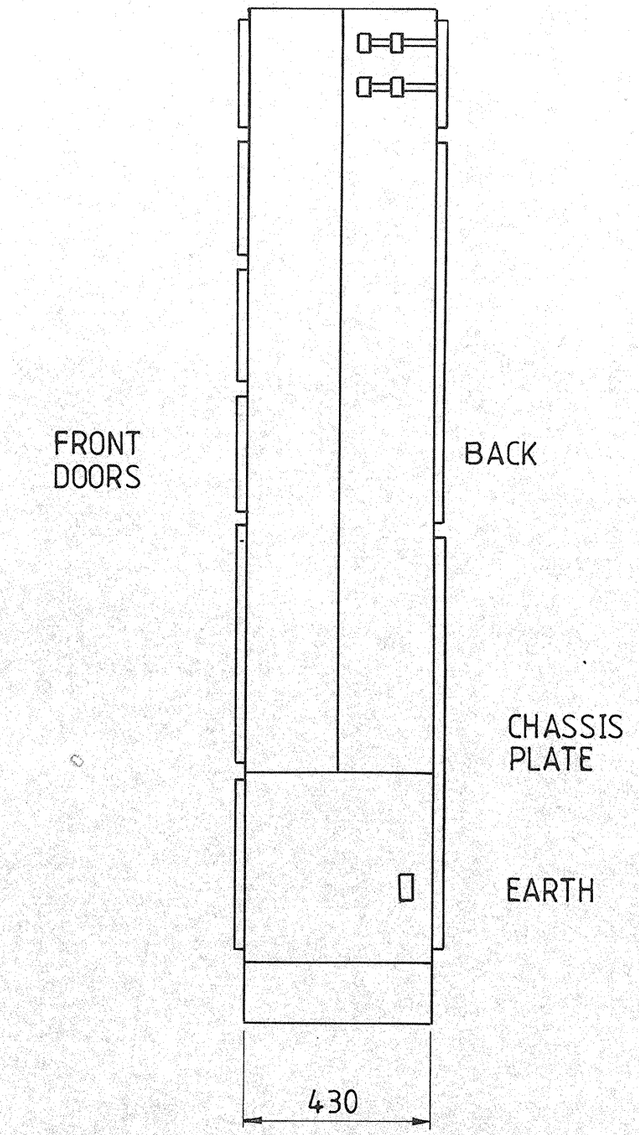

SIDE VIEW

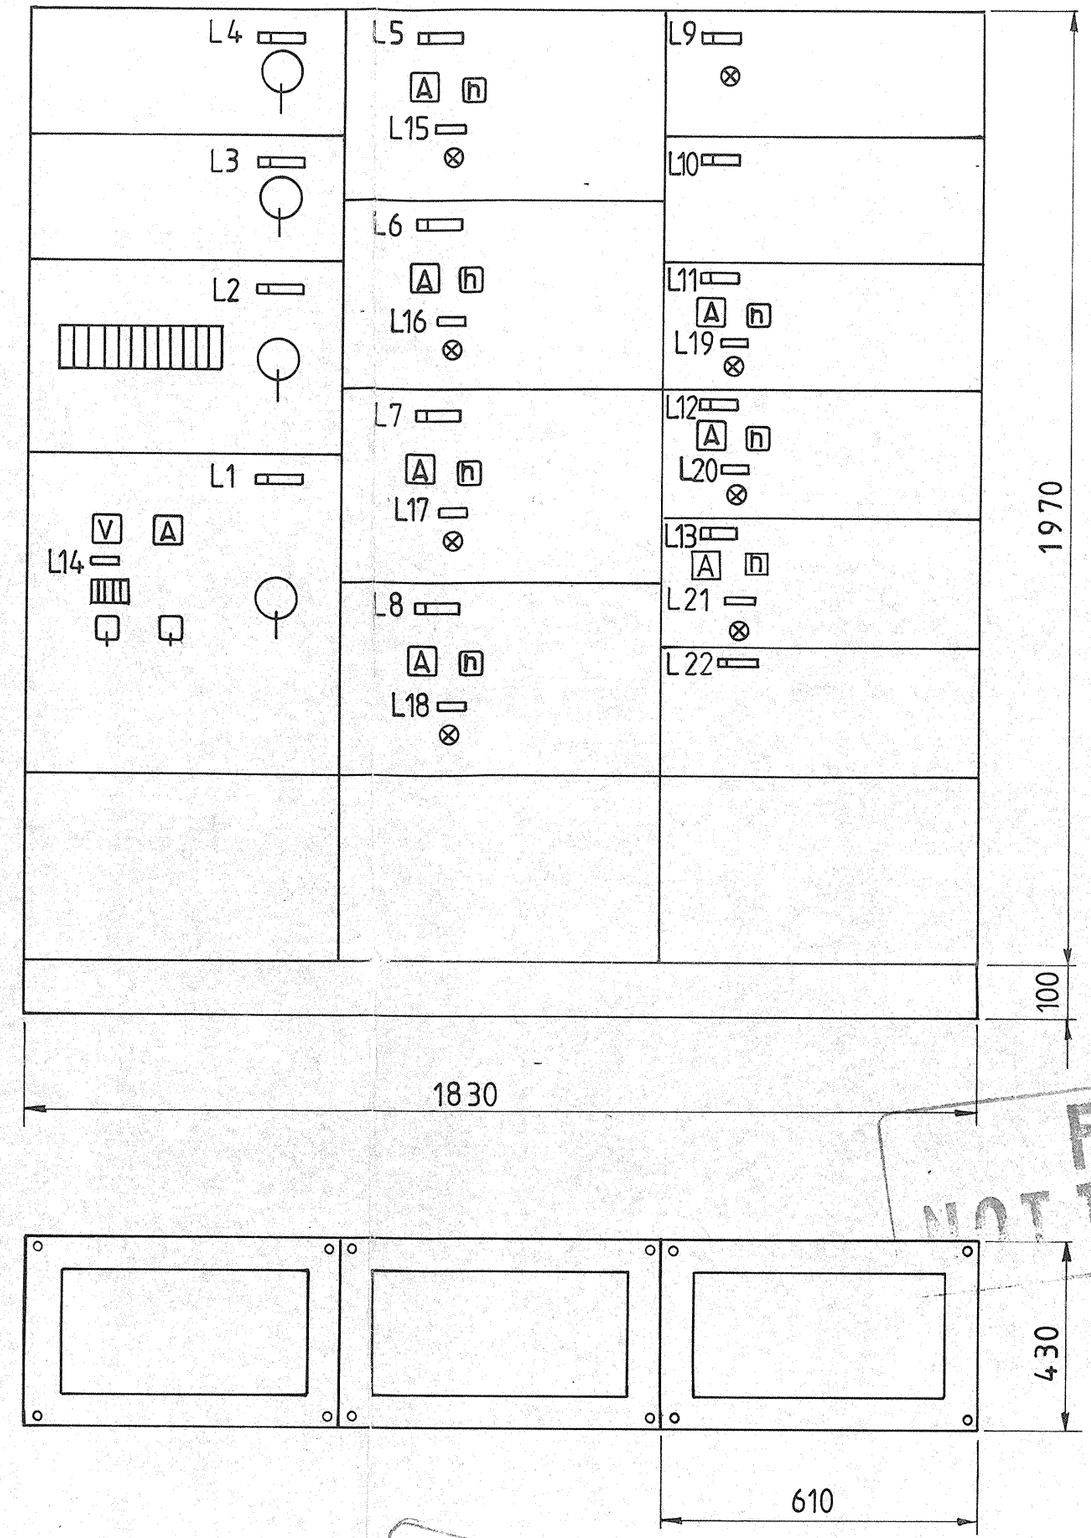

PANEL: INDOOR, FREE STANDING
COLOUR: LIGHT GREY
CODE G29
SABS 1091

FILE COPY
NOT TO BE REMOVED
ESCOM 07-06-1983 EVKOM
CONTRACT ORDER No.
INDEX REFERENCE
NORTHERN WEST. Nr.
INDEKS VERWYS

DRAWING NOT YET APPROVED ON
DATE
DRAWING APPROVED ON
DATE 8-6-83

MATIMBA POWER STATION
NEW WORKS
1983 -06- 14
PRIVATE BAG X214
ELLISRAS 0555

0·58/711
SHT 6 RV1

ESCOM CONTRACT Nº
OPI 47157

ESCOM DRAWING Nº
0·58/711 RV1

REVISIONS	ISSUE	DATE	BY	DESCRIPTION
	1	1/6/83	E.S.	BOOSTER PUMP ADDED.

SCALE	N T S	
DRAWN	4·5·82	P H
TRACED	5·4·82	W.W.
CHECKED		
APPROVED		

ELECTRON
Switchboard Manufacturers
Electrical Contractors

P.O. BOX 39449
BRAMLEY – JOHANNESBURG

TITLE MATIMBA POWER STATION - MAIN PANEL
GENERAL ARRANGEMENT

UNAUTHORISED REPRODUCTION
AND OR USE OF INFORMATION HEREIN
IS STRICTLY FORBIDDEN

DRG. No.
2806/2-6 SHT. 6 OF 7

William Barker 1132