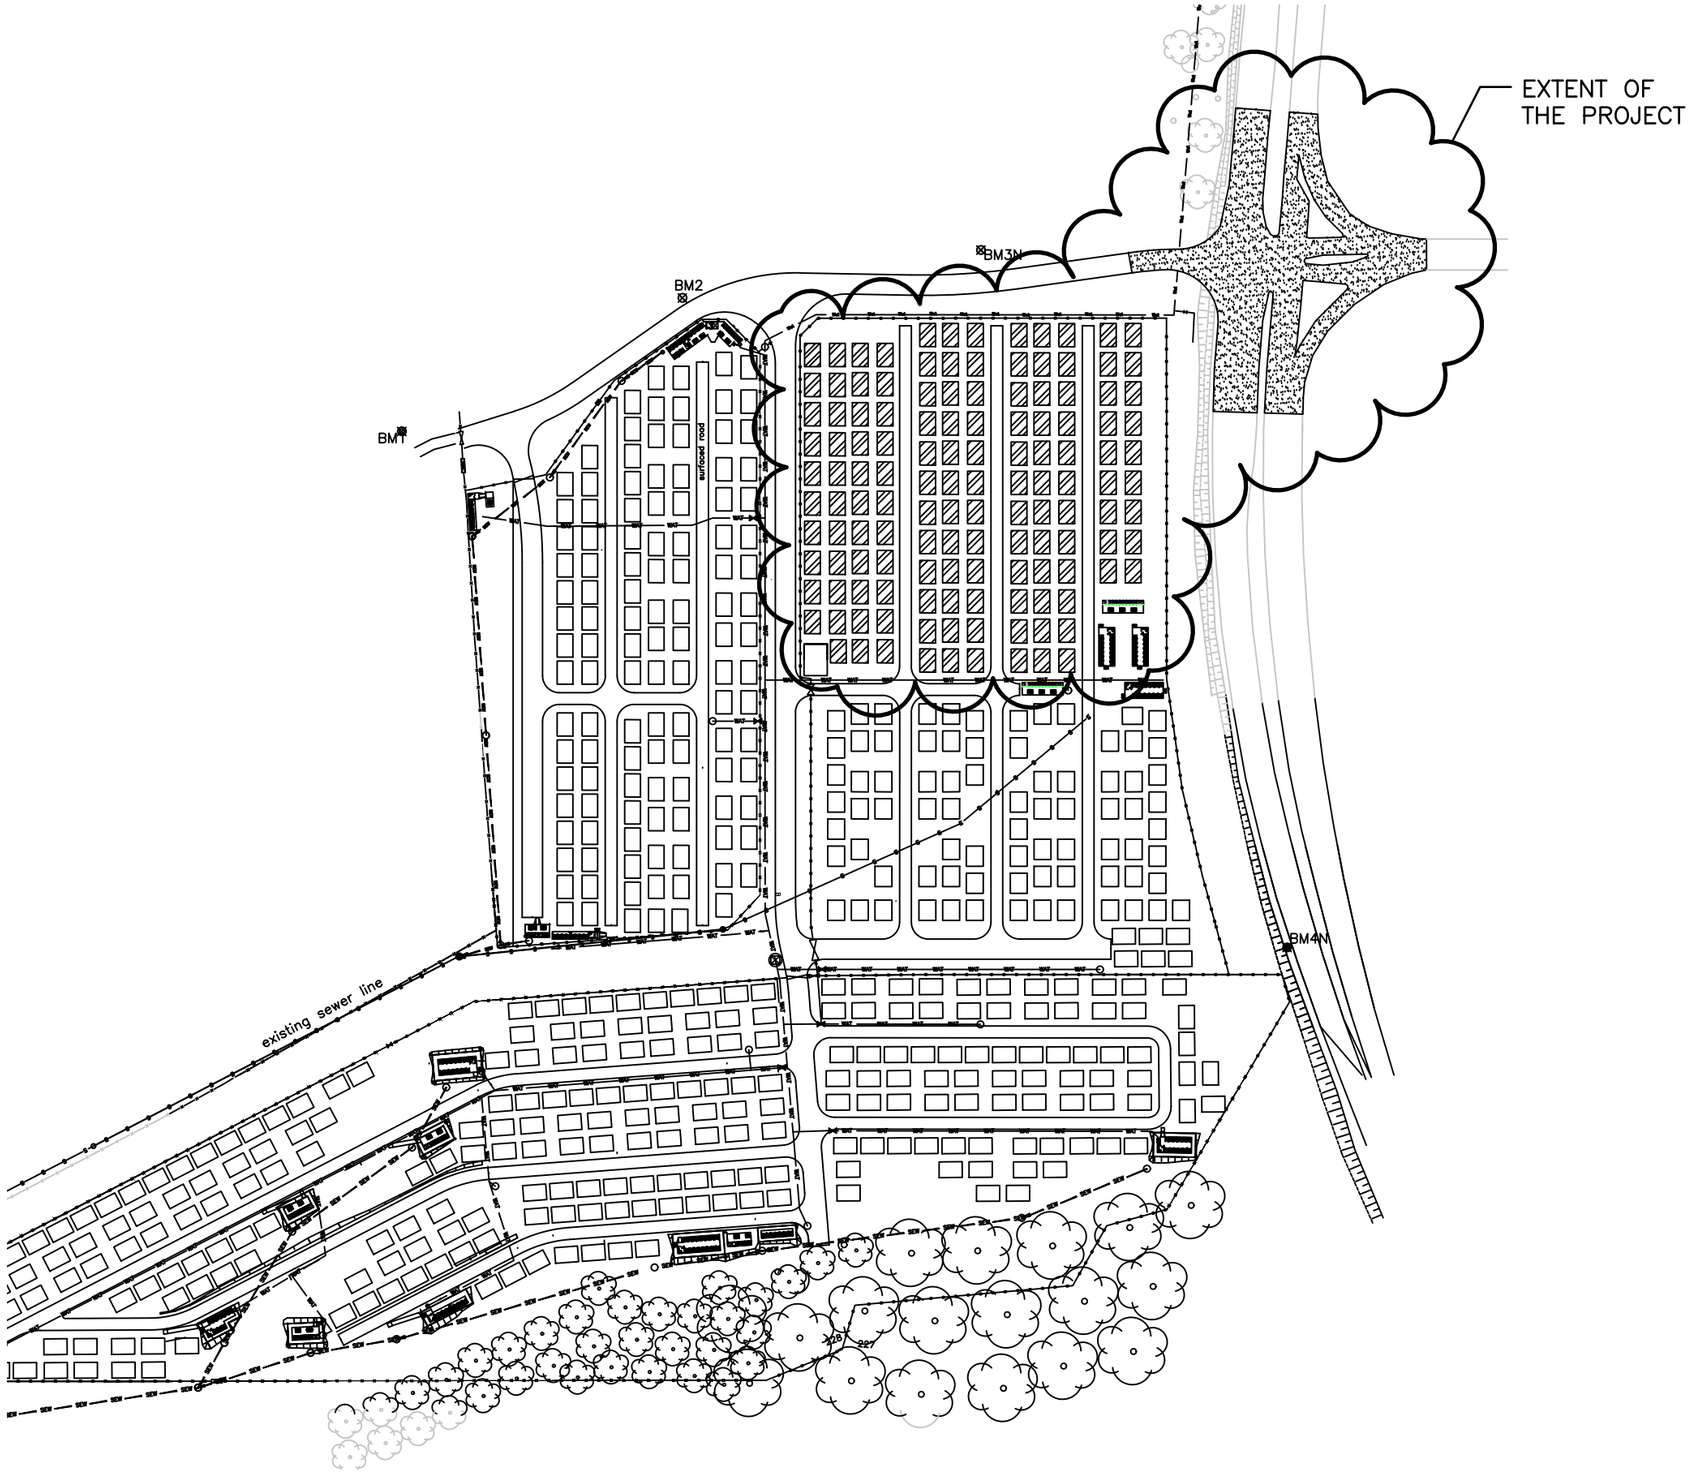

SPECIFICATION

BENCH MARK CO-ORDINATES			
CO-ORDINATES System WG. 27 *			
	Y	X	Z
BM1	−72707.29	3648008.83	259.73
BM2	−72790.27	3647969.38	258.34
BM3N	−72878.52	3647955.22	255.81
BM4N	−72969.05	3648164.34	247.59

No.	DATE	REVISIONS	ISSUED
1	10 FEB 2023	ISSUED FOR TENDER	T.M

Client:

BUFFALO CITY METROPOLITAN MUNICIPALITY

Sponsor:

EASTERN CAPE DEPARTMENT OF HUMAN SETTLEMENTS

Implementing agent:

HDA HOUSING DEVELOPMENT AGENCY

Project:

MDANTSANE EAST TEMPORARY RESIDENTIAL AREA

Drawing title:

PROJECT EXTENT

Drawing No. HDA/1.07/PS

REV No. 0