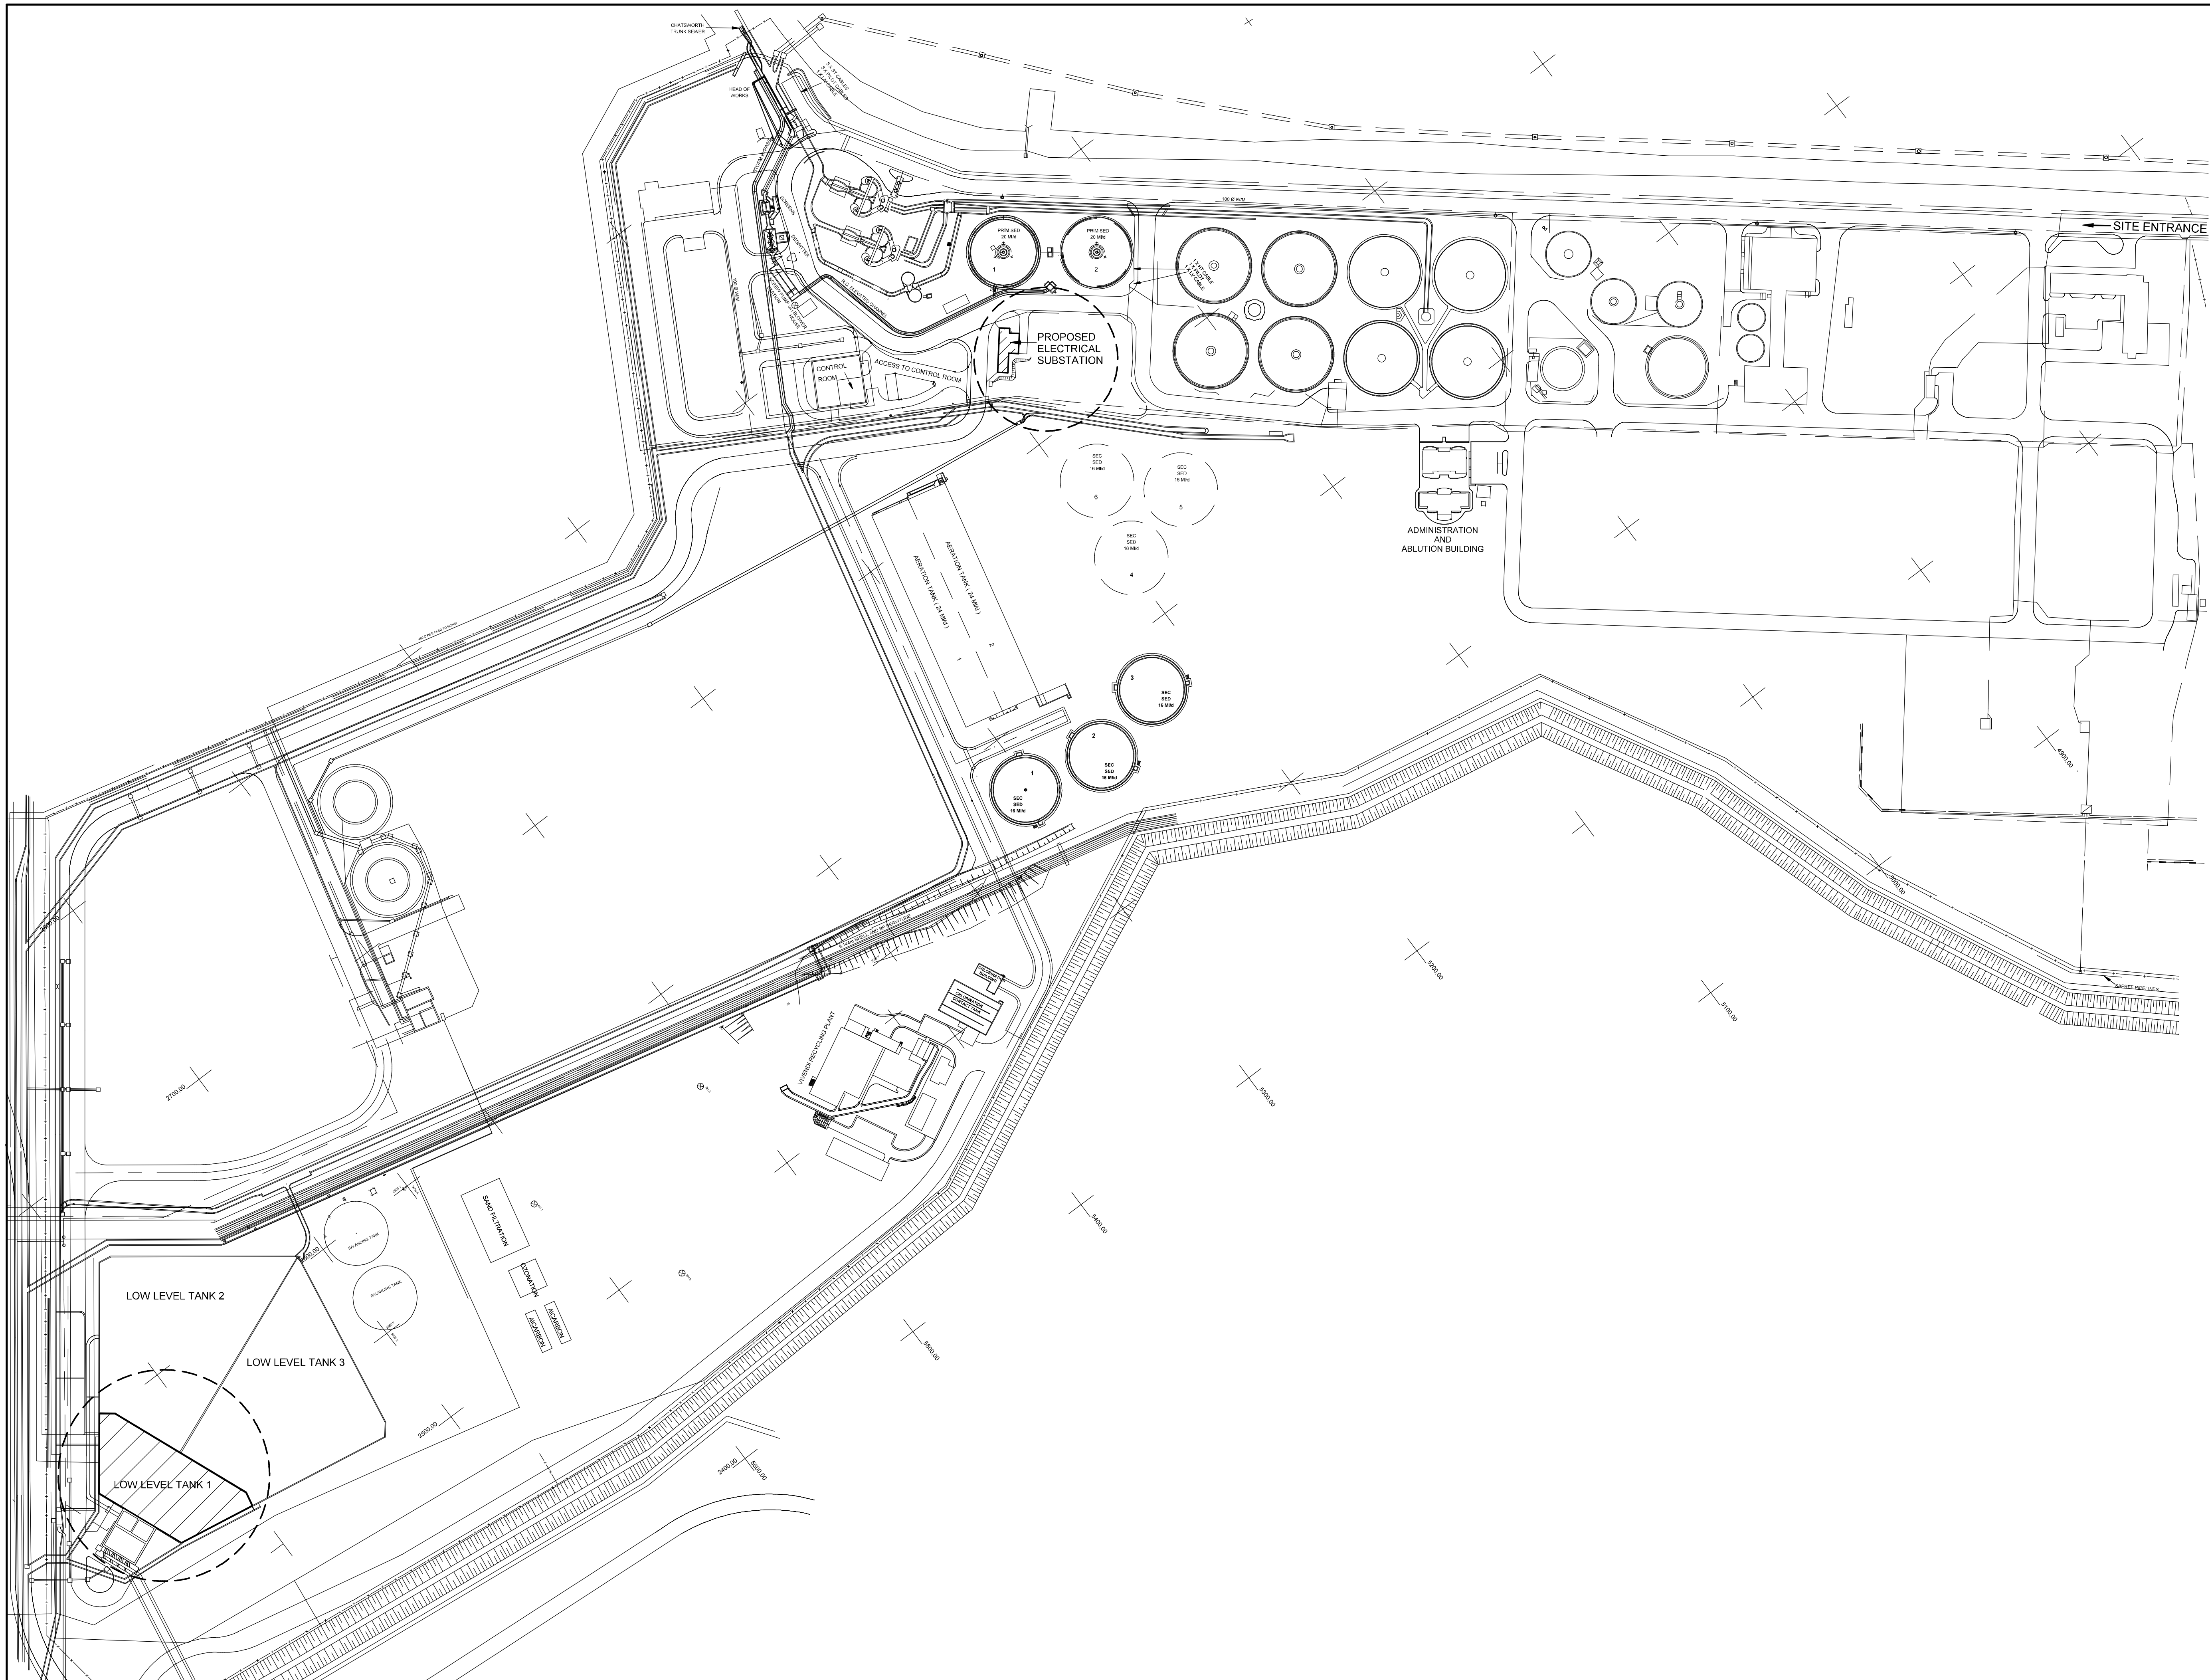

FOR TENDER PURPOSES ONLY

REVISIONS

Revision	Date	Description

AS BUILT

DATE : SIGN :

REDUCED PLAN USE SCALE BELOW

0 10 20 30 40 50 60 70

70mm ON ORIGINAL PLAN

LEGEND OF EXISTING UNDERGROUND SERVICES

- SEWERS AND M.H.'S
- STORM WATER DRAIN AND M.H.'S
- WATER MAINS AND VALVES
- ELECTRICITY CABLES
- TELKOM CABLES

UNDERGROUND SERVICES CHECKED

SERVICE	DATE	SIGNATURE
S.W DRAINS		
SEWERS		
WATER MAINS		
TELKOM CABLES		
ELECTRIC CABLES		
SPOORNET CABLES		
E.S.C. CABLES		
OIL PIPE LINE		

NOTE: Only underground services affected by new construction work are shown.
Care must be taken during excavations for road foundations, trenches etc, to avoid damage to underground services such as sewers, drains, cables, water mains and connections. Wherever possible these must be located before work proceeds.

NOTE: No construction work to commence until land and servitude acquisitions have been completed
Acquisitions completed:
N/A
Date Engineer

NORTH POINT

WATER AND SANITATION

ETHEKWINI MUNICIPALITY

MECHANICAL & ENGINEERING BRANCH

Contract No. WS 7780

Project Title
SOUTHERN WASTEWATER TREATMENT WORKS: CONCRETE REHABILITATION OF LOW LEVEL STORAGE TANK 1 AND NEW ELECTRICAL SUBSTATION
Project No. (Y9146)

Drawing Title
SITE PLAN: BYFIELD ROAD, MEREBANK

Reference Drgs.
Scales : 1:1000

Surveyed :	Date :
Drawn : V. Naidoo	Date : Oct 2020
Designed : V. Naidoo	Date : Oct 2020

Works Area Manager: B. Ncgobo

Acting Manager : (M&E): R. Kandhai

Deputy Head: Sanitation Operations: S. Vilane

Drawing No.	Sheet	Rev.
59008	4	-