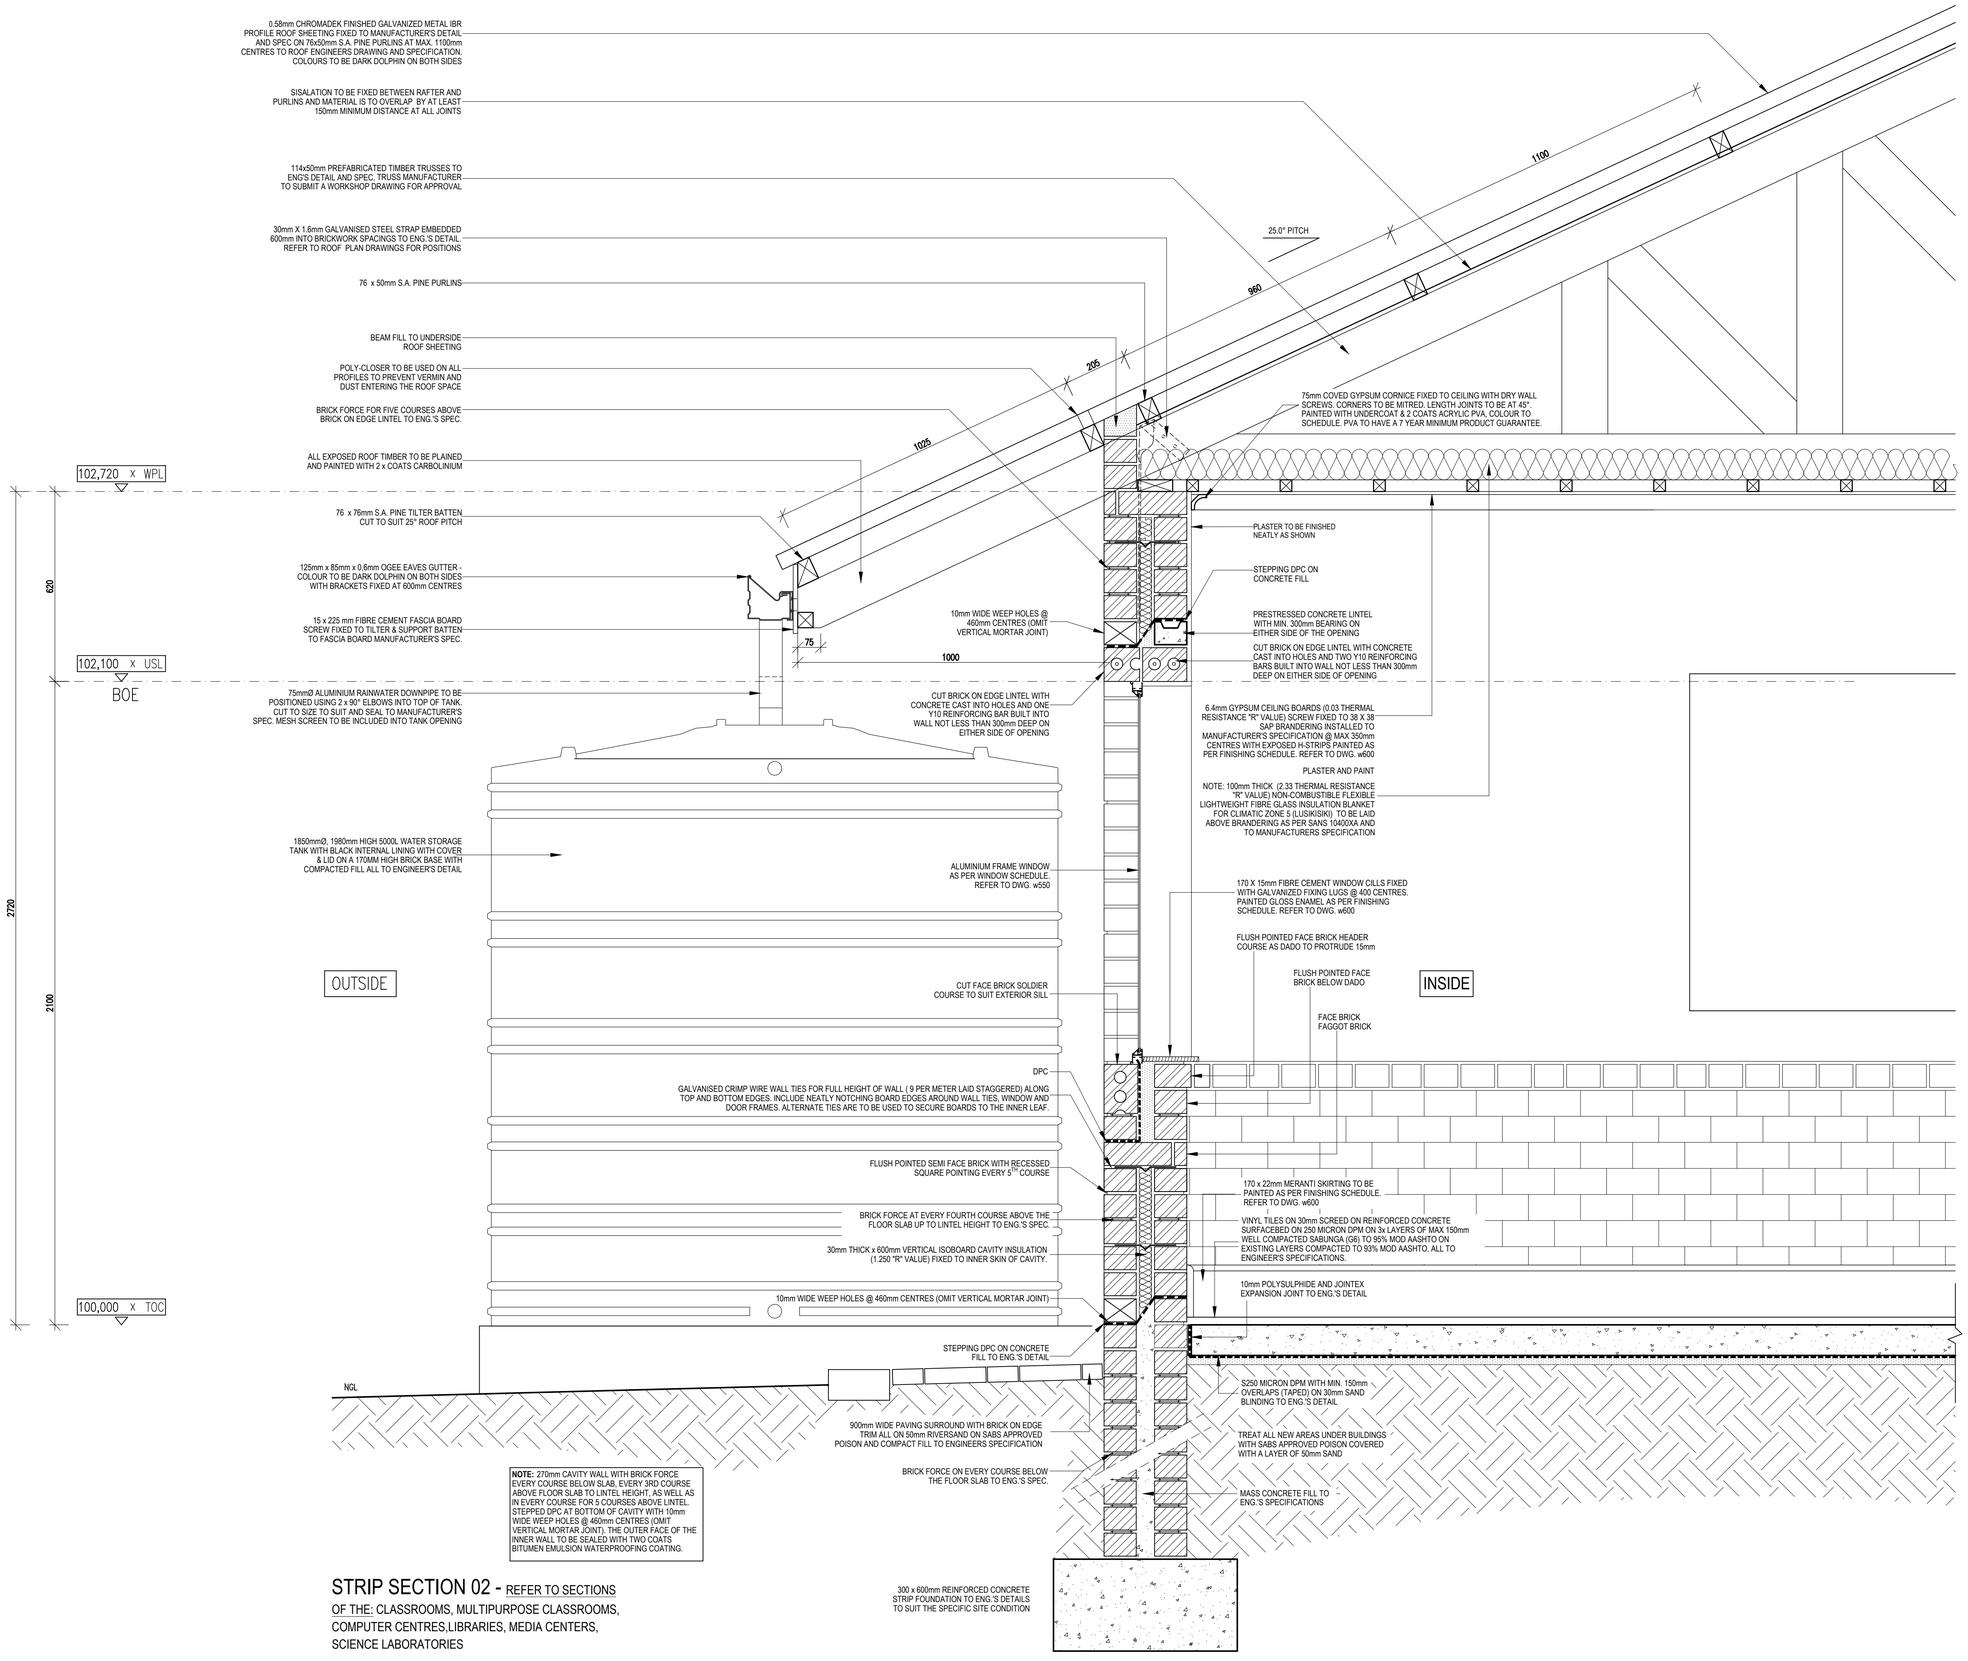

NOTE: 270mm CAVITY WALL WITH BRICK FORCE EVERY COURSE BELOW SLAB, EVERY 3RD COURSE ABOVE FLOOR SLAB TO LINTEL HEIGHT, AS WELL AS IN EVERY COURSE FOR 5 COURSES ABOVE LINTEL. STEPPED DPC AT BOTTOM OF CAVITY WITH 10mm WIDE WEEP HOLES @ 460mm CENTRES (OMIT VERTICAL MORTAR JOINT). THE OUTER FACE OF THE INNER WALL TO BE SEALED WITH TWO COATS BITUMEN EMULSION WATERPROOFING COATING.

STRIP SECTION 02 - REFER TO SECTIONS

OF THE: CLASSROOMS, MULTIPURPOSE CLASSROOMS, COMPUTER CENTRES,LIBRARIES, MEDIA CENTERS, SCIENCE LABORATORIES

SCALE 1:10

NO.	DATE	REVISION	DRAWN
A	2021-03-01	ISSUED FOR INFORMATION	DW RJS
B	2022-04-13	ISSUED FOR INFORMATION (EFMS) 1. DWG NO. CHANGED FROM 1617 TO 2204	DW

ISSUED FOR APPROVAL

PSP

ARCHITECT

- mpande - consultants architects & project managers

13 Cumberland Street, Mthatha
P.O. Box 7180
Mthatha, 5100
Tel: 047-532-5382
Fax: 086-648-2131

18 Louw Geldenhuys Drive,
Emmarentia, Johannesburg
P.O. Box 91924
Auckland Park, 2006
Tel: 011-486-2625
Fax: 086-648-1935
Email: mpande@archiden.co.za

ARCHITECTURAL PROFESSIONAL SACAP NUMBERS:
H.L. MANTEL SACAP 3045

IMPLEMENTED BY

INDEPENDENT DEVELOPMENT TRUST

	SIGNATURE	DATE	SHEET SIZE
DESIGNED			A1
DRAWN	SG	03/02/2017	SCALE 1:100
VERIFIED	.	.	STATUS LEGEND
VALIDATED	.	.	I = INFORMATION FA = FOR APPROVAL T = TENDER C = CONSTRUCTION AB = AS BUILT

CLIENT

Province of the EASTERN CAPE EDUCATION

IMPLEMENTING AGENT

idt Independent development trust

PROJECT
DOE PORTFOLIO PROGRAMME
ESTABLISHMENT OF NEW SCHOOLS
HILLBROW - SENIOR SECONDARY SCHOOL
PROVINCE: **EASTERN CAPE PROVINCE**

DRAWING TITLE

STRIP SECTION 2 - TYPICAL CLASSROOM

DRAWING DESCRIPTION

Stand Co-Ordinates.:

EMIS NUMBER	DISCIPLINE	DRAWING NUMBER	STATUS	REVISION
200500293	ARCH	2204 w06-01/811	FA	B