
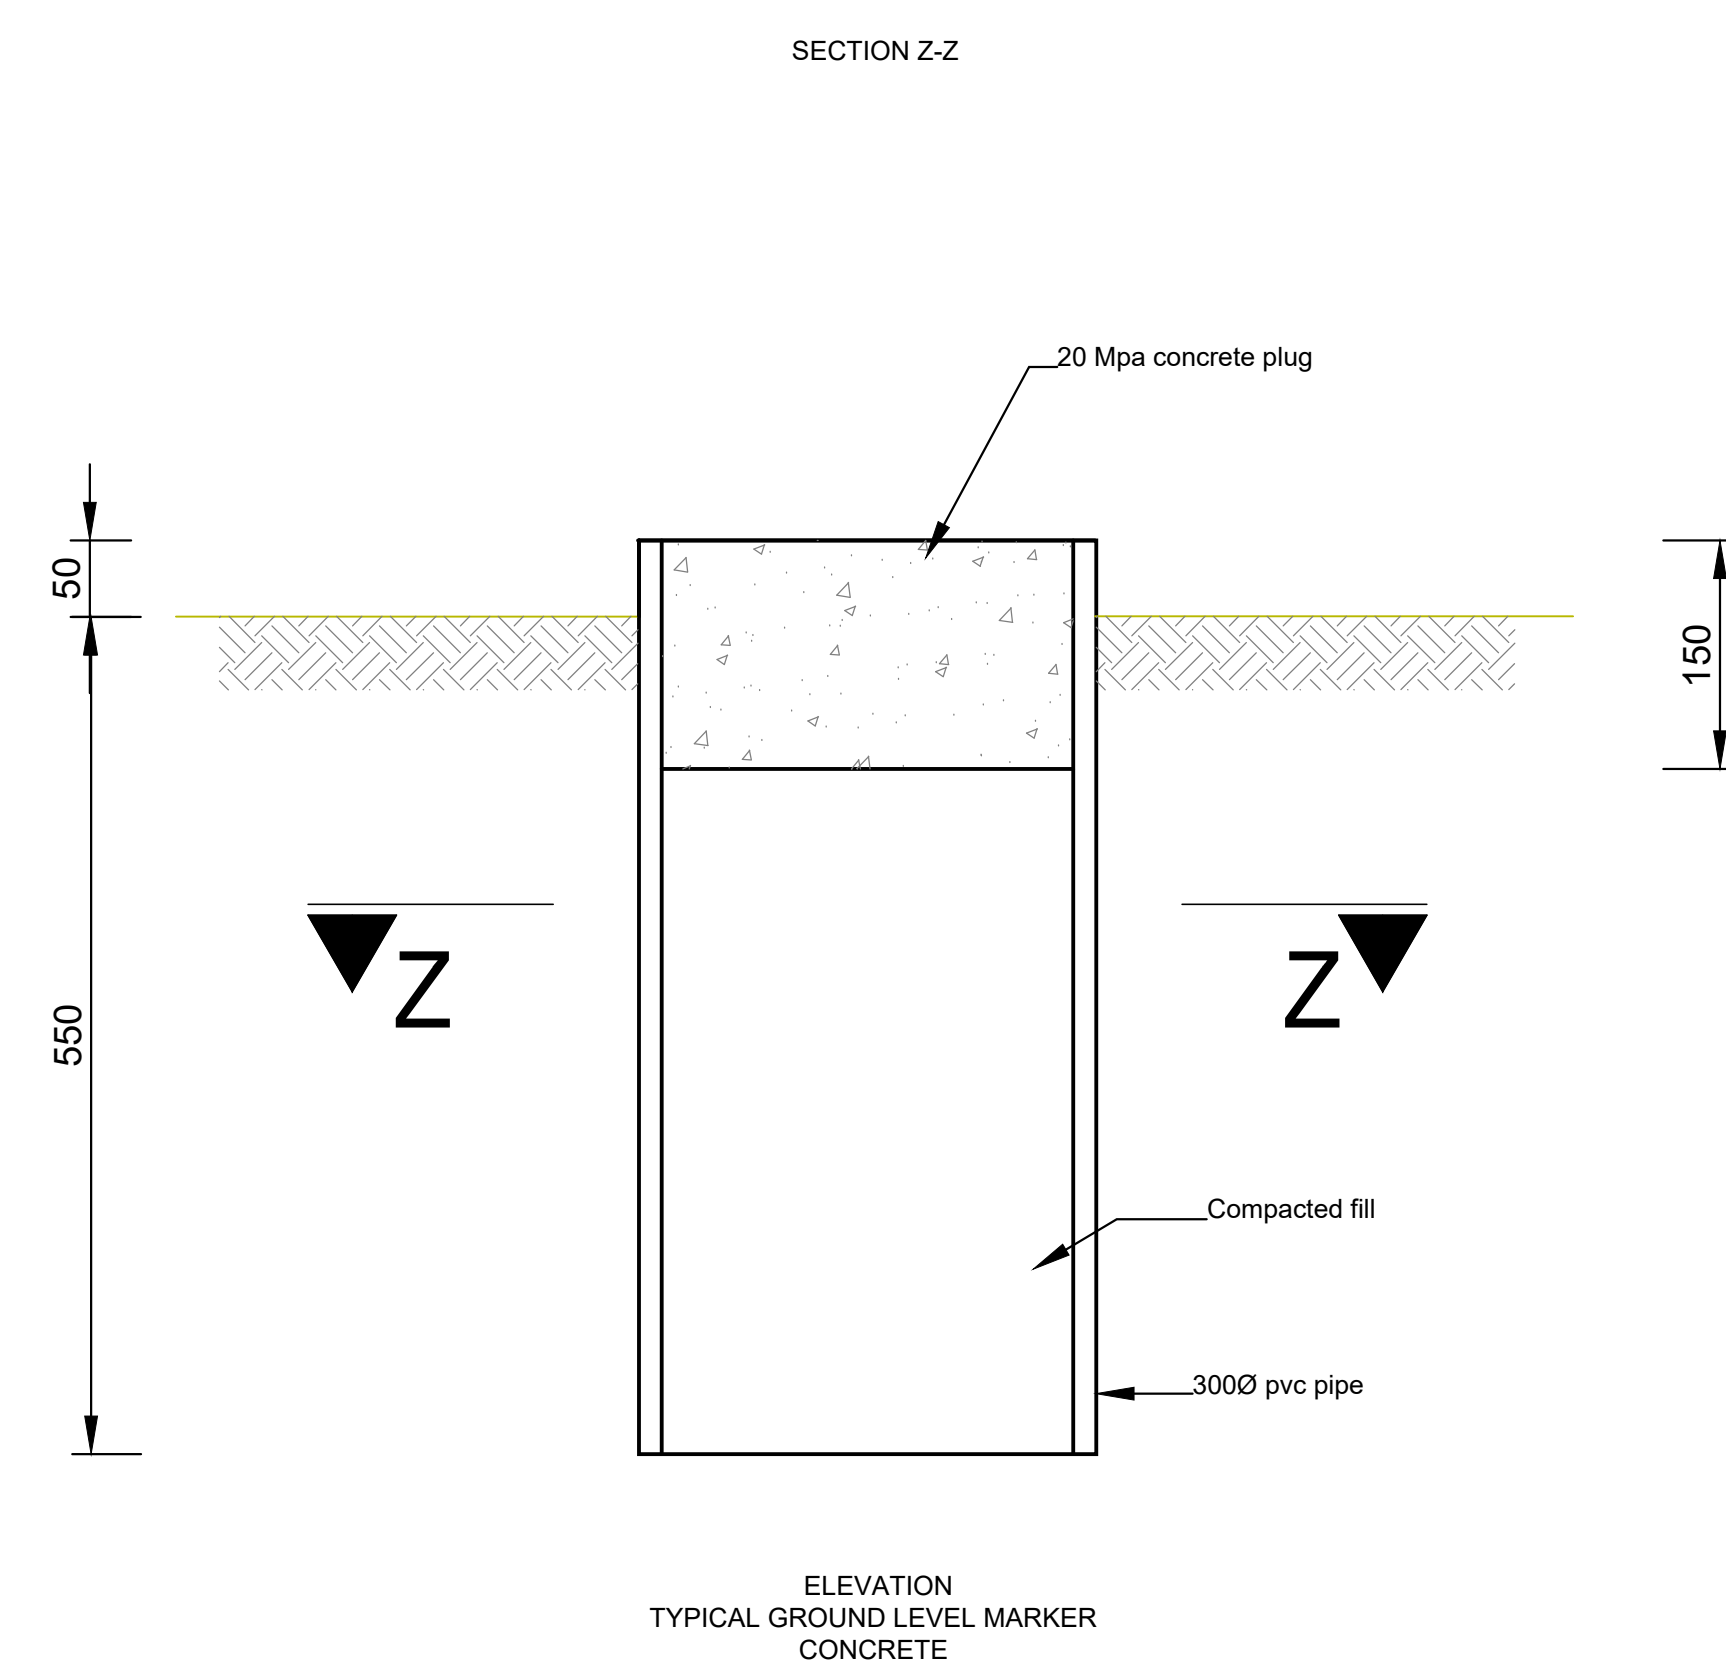
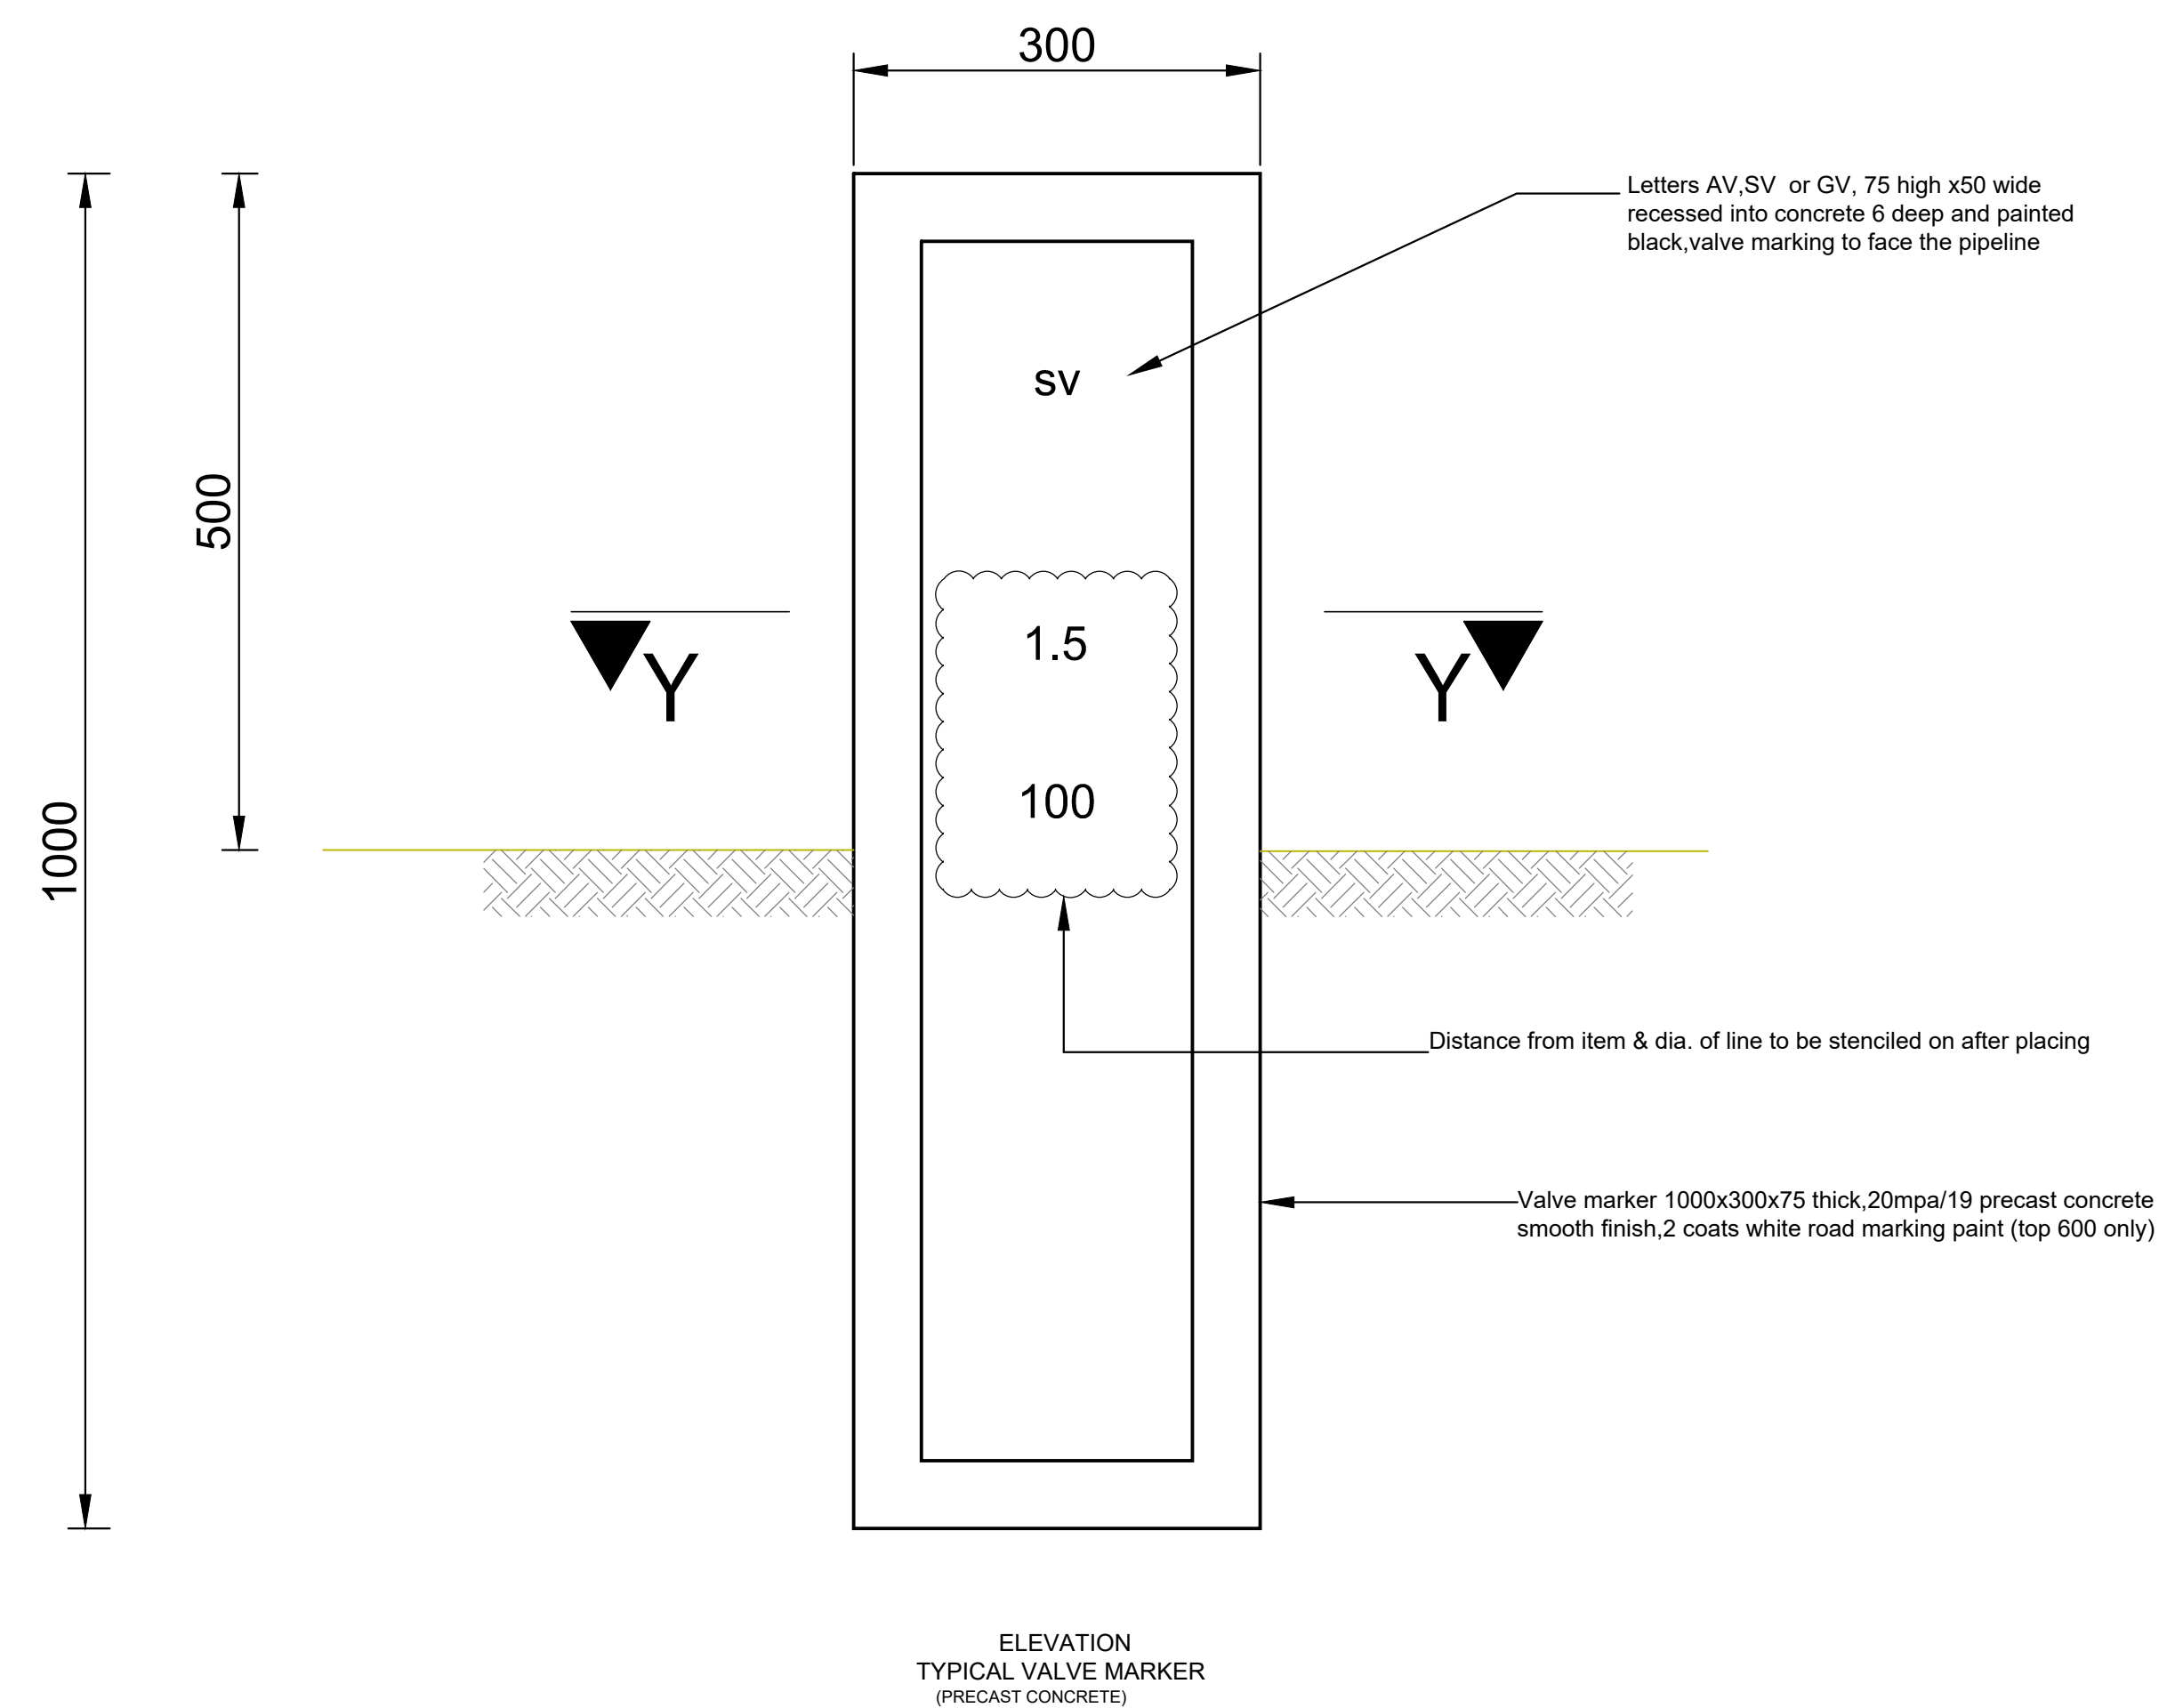
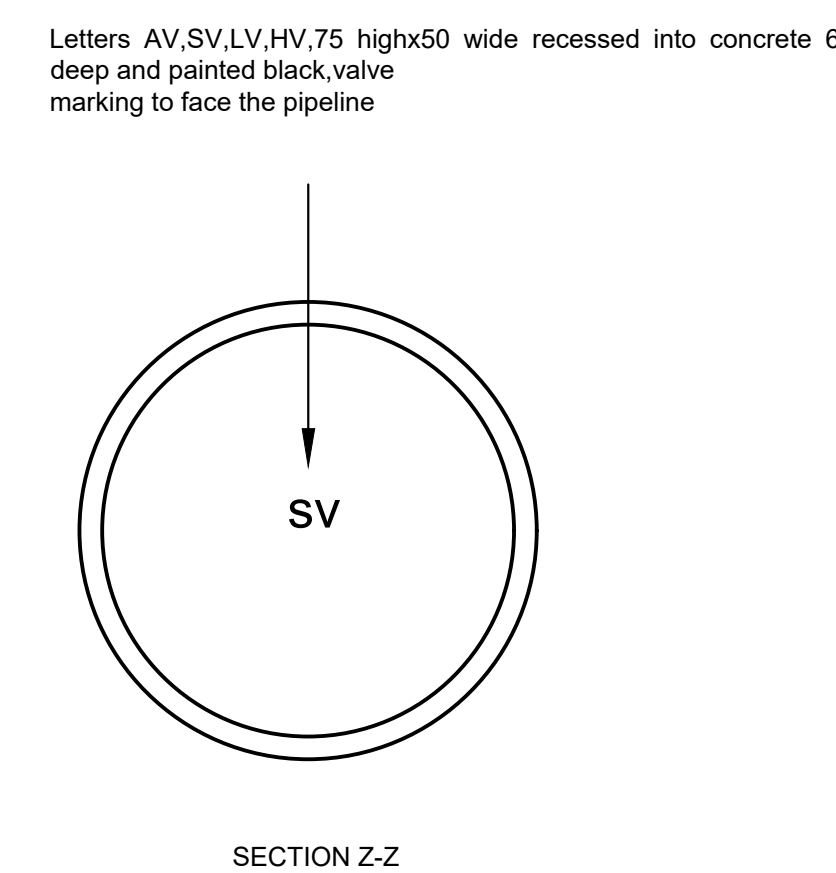
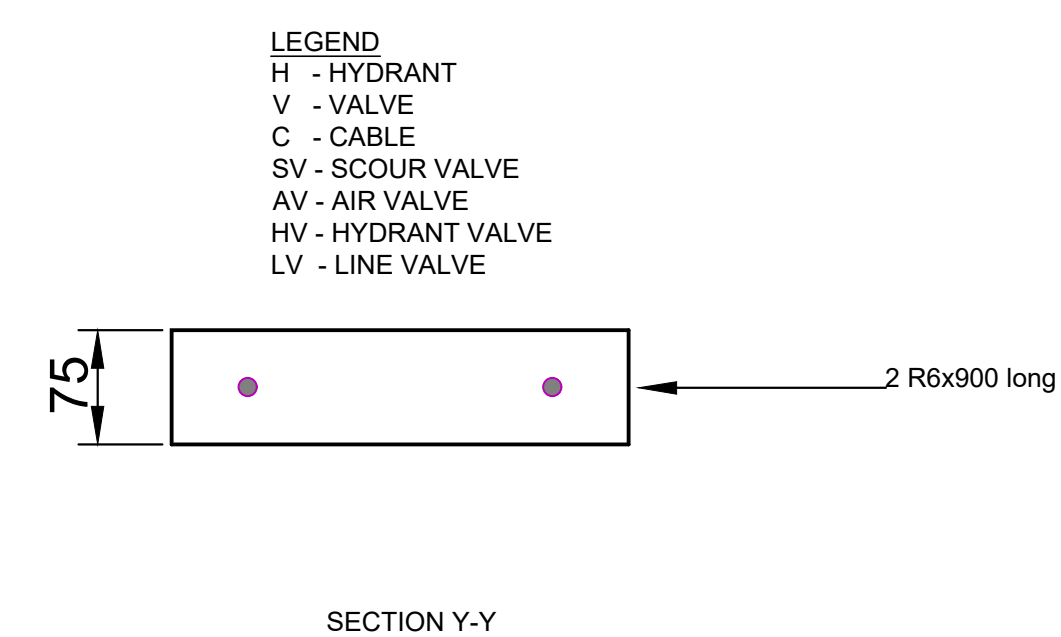
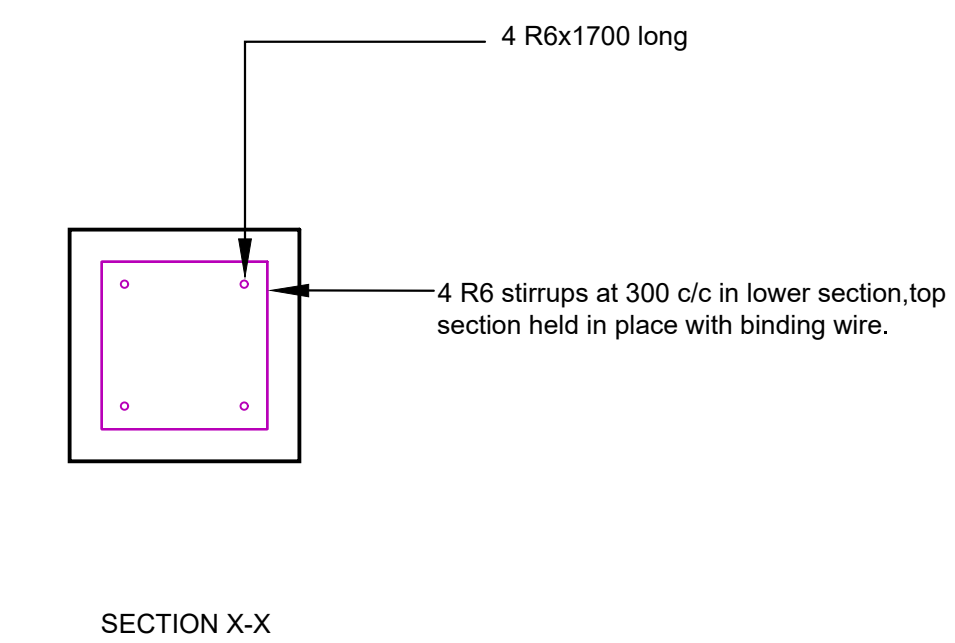


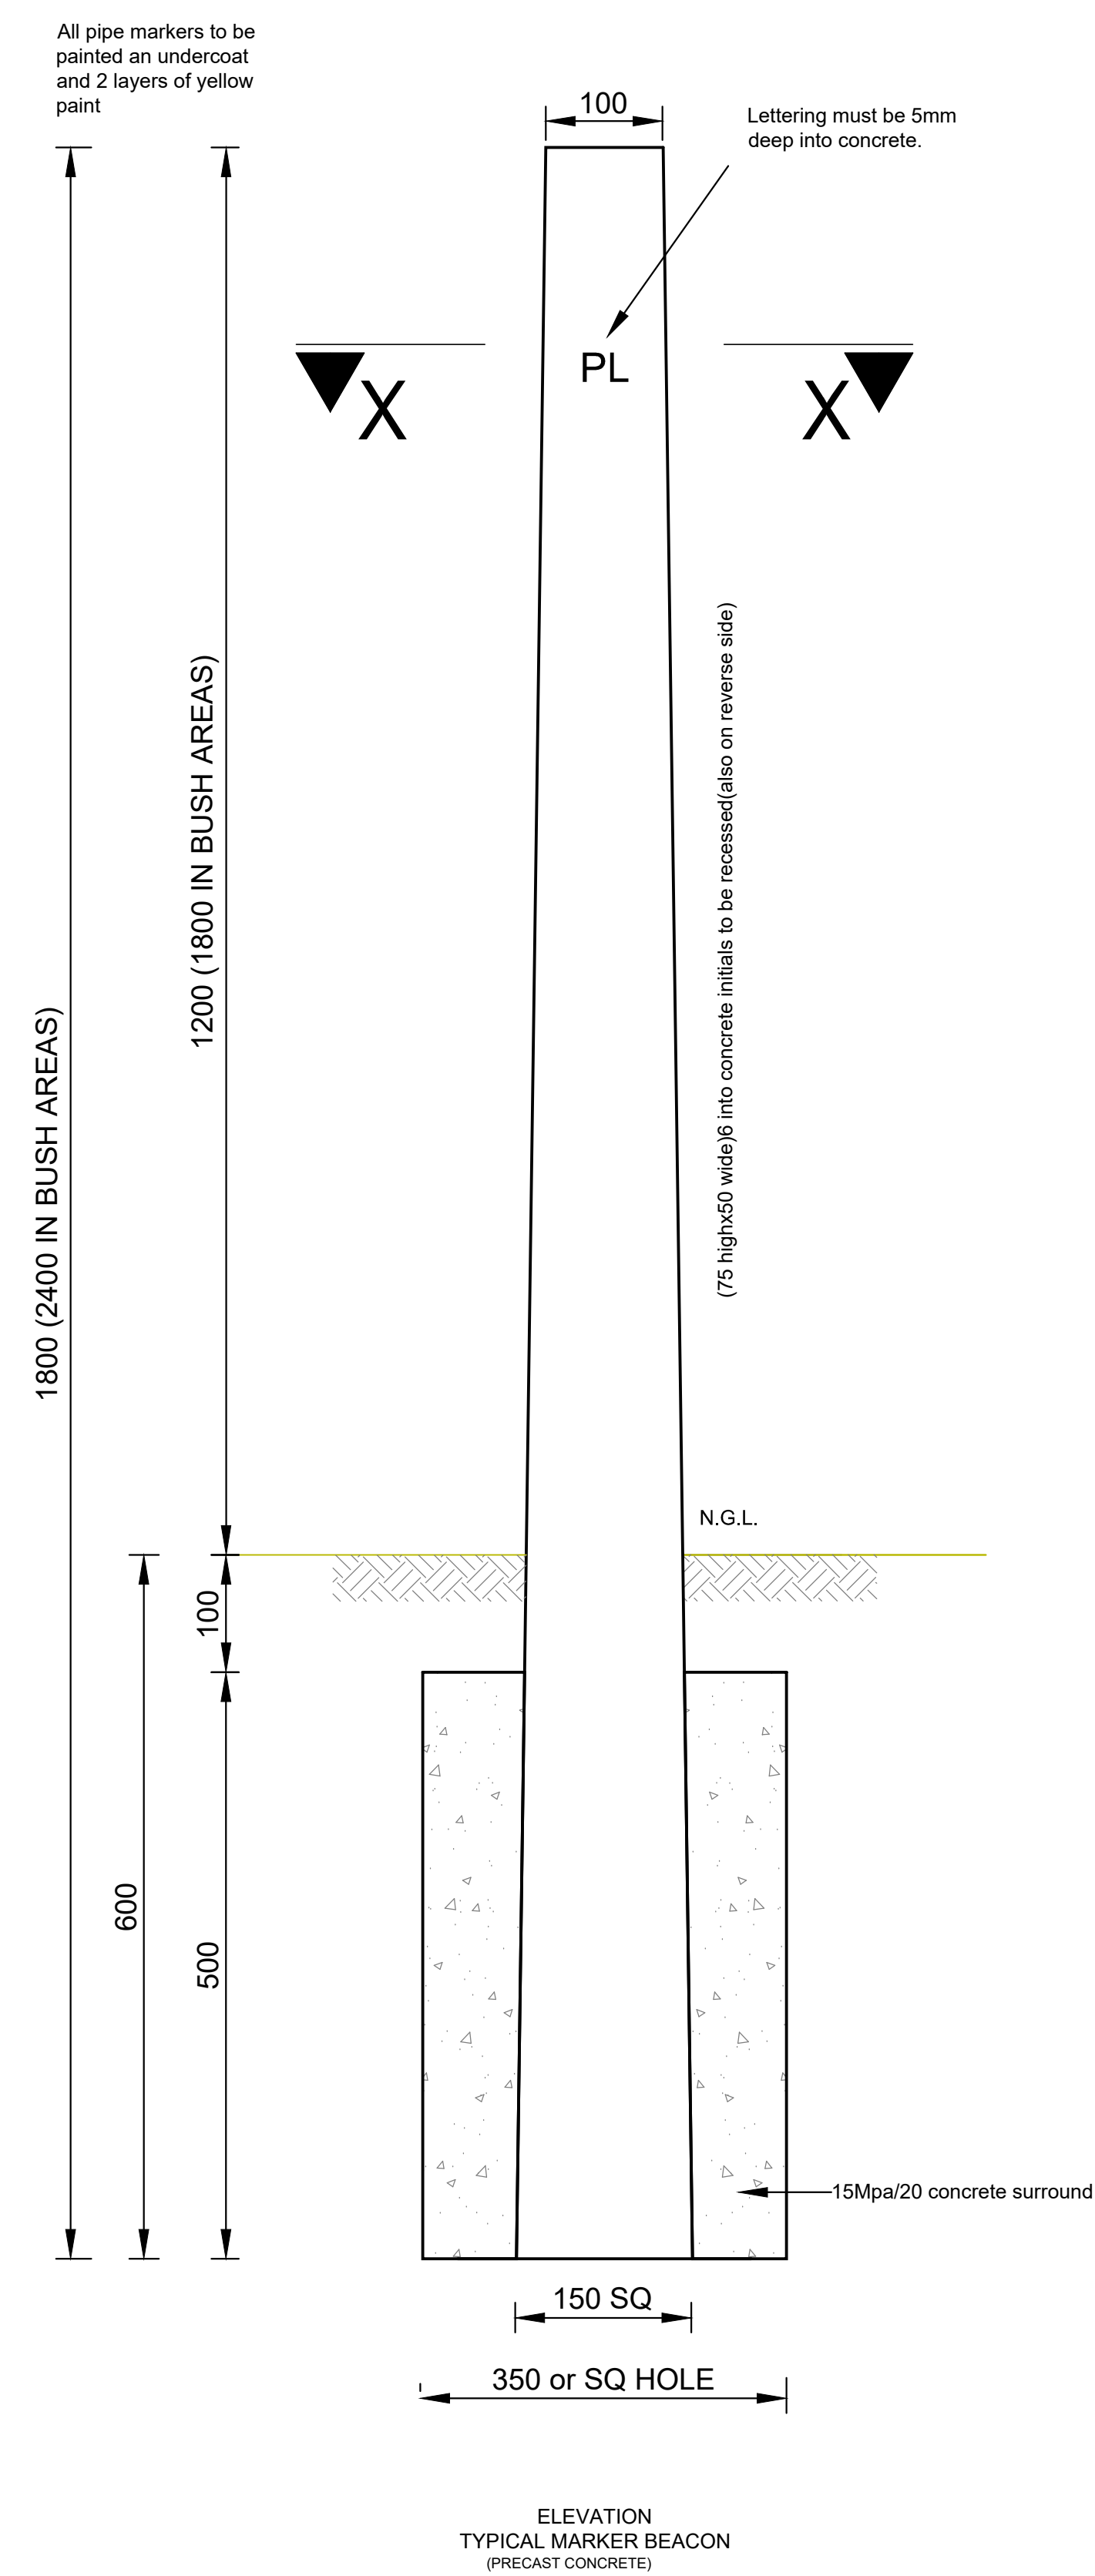

DEPARTMENT OF WATER AND SANITATION

Physical Address :
195 Francis Baard Street
Pretoria
0001
South Africa

Postal Address :
private Bag X312
Pretoria
0001
South Africa

CLIENT:



NKANGALA DISTRICT MUNICIPALITY

Physical Address :
2A Walter Sisulu Street
Middleburg
1000

Telephone Number : (013) 249 2000

CLIENT:



Dr JS Moroka Local Municipality

Physical Address:
A2801/3 Bongirfundo Street

Postal Address :
private Bag X40

Tel: (013) 973 1101
Email: info@moroka

ENGINEER



Physical Address:
11 Derby Place
Derby Downs Office
Westville

Telephone Number : (031) 701 1038
Facsimile Number : (031) 701 0963
E-mail Address : www.kufankiwa.co.z
Website Link or Address : info@kufankiwa.co.z

© 2006 The Authors

DRAWN BY:

		DRAW

[illegible]

PROJECT NAME:

WESTERN HIGHVELD BULK WATER SCHEME

	DRAWING TITLE
--	---------------

PIPE MARKER DETAILS

RESPONSIBLE PERSONNEL		SIGNATURE	DATE
DESIGNED	S NGCOBO		
DRAWN	L JIYANA		
CHECKED	S MKHIZE		
APPROVED	AM NDOLOVU		
SCALE	AS SHOWN		

APPROVED : CLIENT	
-------------------	--

SIGNATURE

DATE _____

PROJECT NUMBER		DRAWING NUMBER		
VU-WTR-21-006		303		
STAGE	SHEET SIZE	SHEET No.	REVISION	
TENDER	A0	1 OF 1	0	

COPYRIGHT RESERVED

FOR TENDER