CONSTRUCTION DRAWING: HORIZONTAL GROUND BED

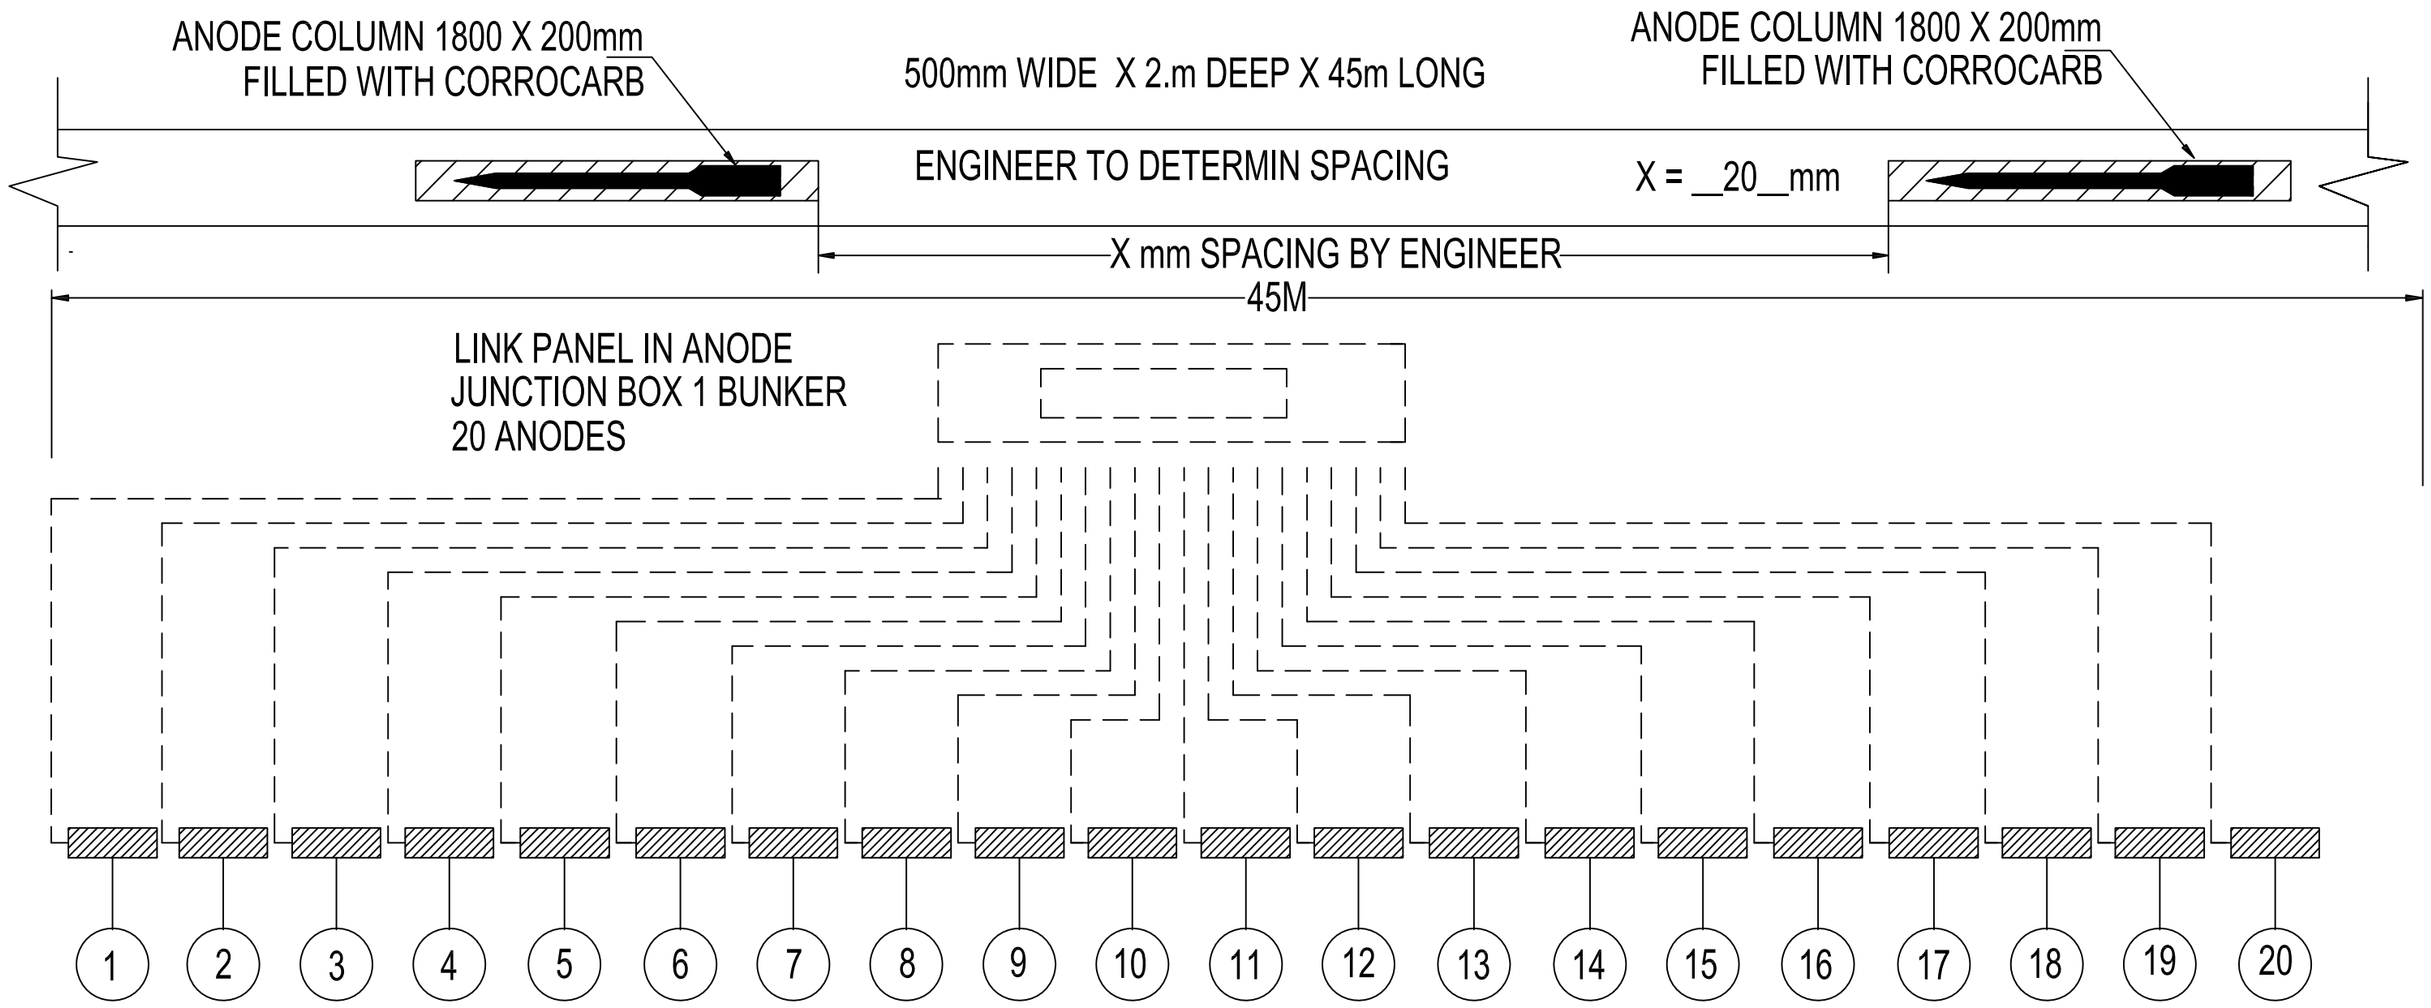

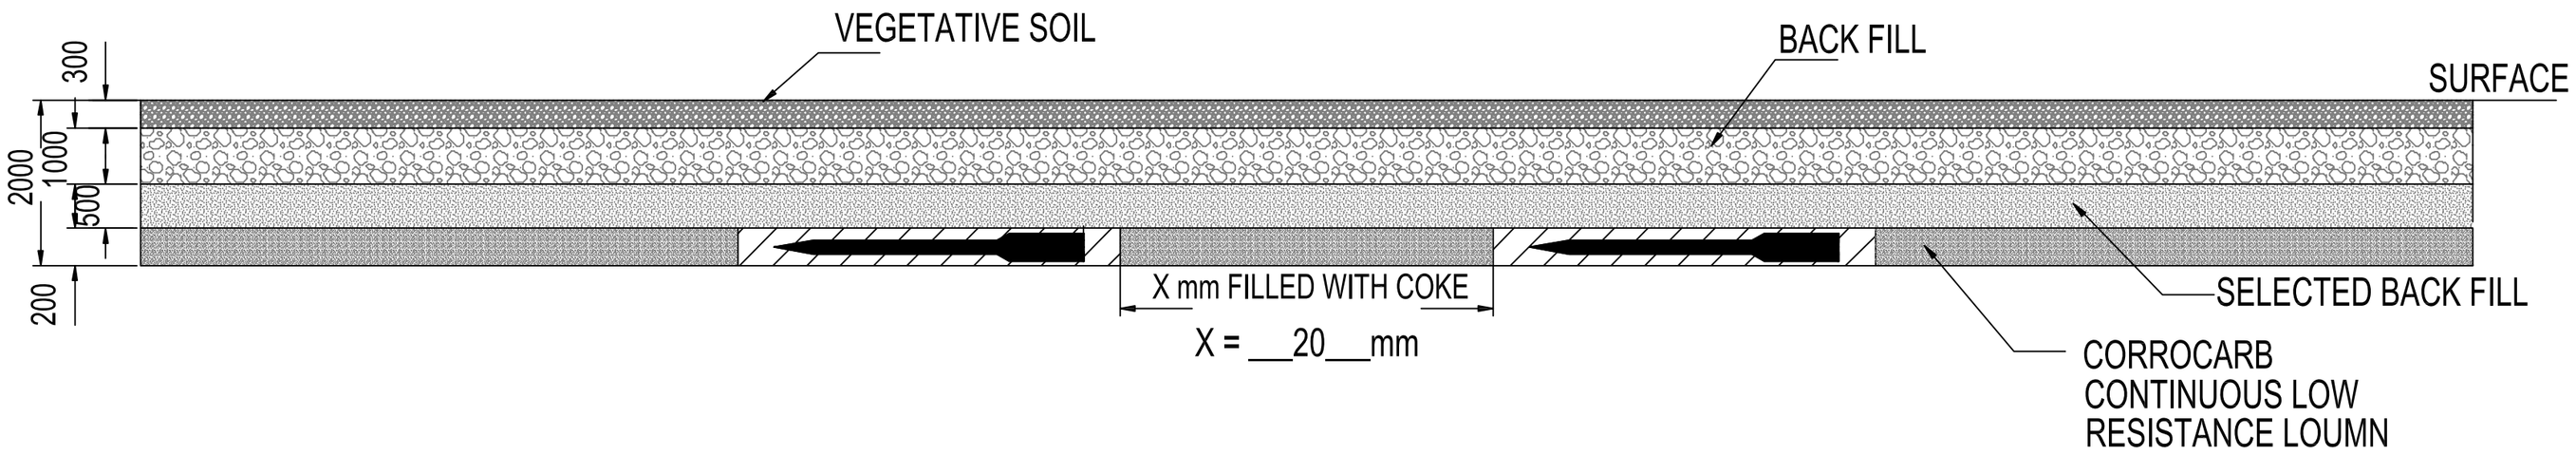

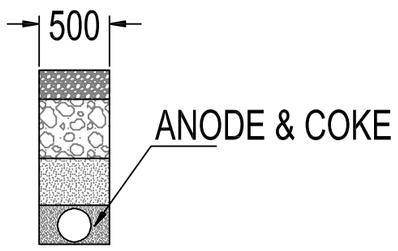

CROSS-SECTIONAL VIEW

SOIL CLASSIFICATION TOTAL CUBIC METER SUBJECT TO FINAL MEASUREMENT	AS PER BOQ	ACTUAL	CLIENT APPROVAL
SOFT SOIL			
INTERMEDIATE SOIL			
HARD SOIL			

DRG No. RB 22675

GENERAL NOTES:

REVISIONS

No	DATE	CHECKED	APPROVED	DESCRIPTION

NUMBER	TITLE

REFERENCE DRAWINGS

RAND WATER
BOX 1127
JOHANNESBURG
2000
TEL: 011-682-0911

L. W. LANGE
(Pr. Eng.)
SENIOR MANAGER ASSETS

© RAND WATER 2011 All Rights Reserved

SAP No.	P.XXXXX	CHECKED	
CONTRACT No.	XXXXX	TEAM LEADER	
ORIGINATOR	W.MOIPOLAI	APPROVED	Pr. Eng
DRAWN BY	TP. MATOKA	CAPACITY	
DATE	2013-12-12	DATE	

CONSTRUCTION DRAWING:
INSTALLATION OF HORIZONTAL
ANODE GROUND BED

STATION	WKS	DOC. TYPE	S
XXX	XXXX	DCX	A

SCALE N.T.S

DRG No. RB 22675

REVISION 0