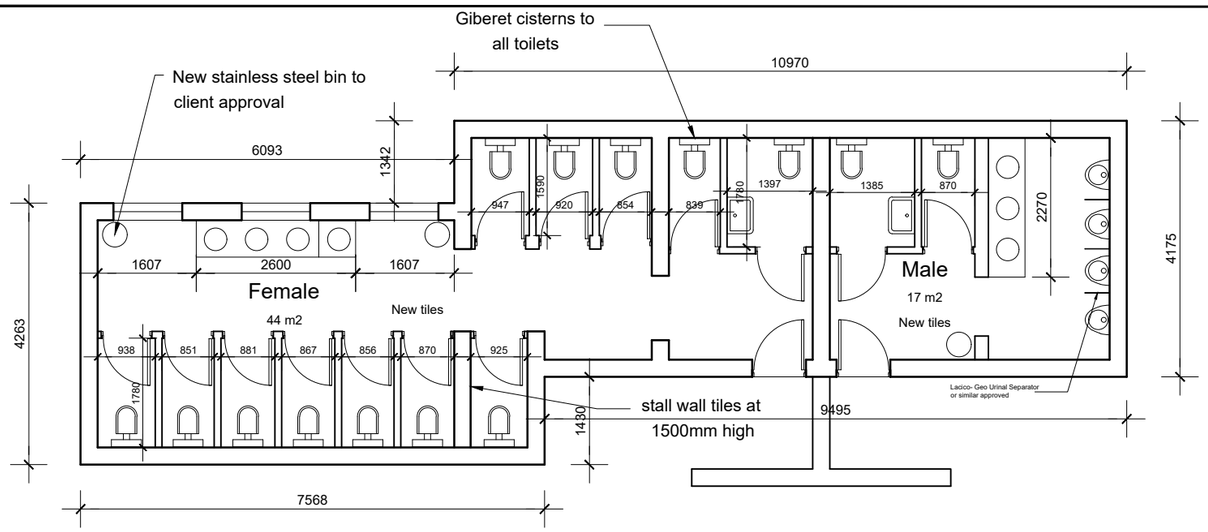

ANNUALS / CONCERT TOILETS
Scale 1:100

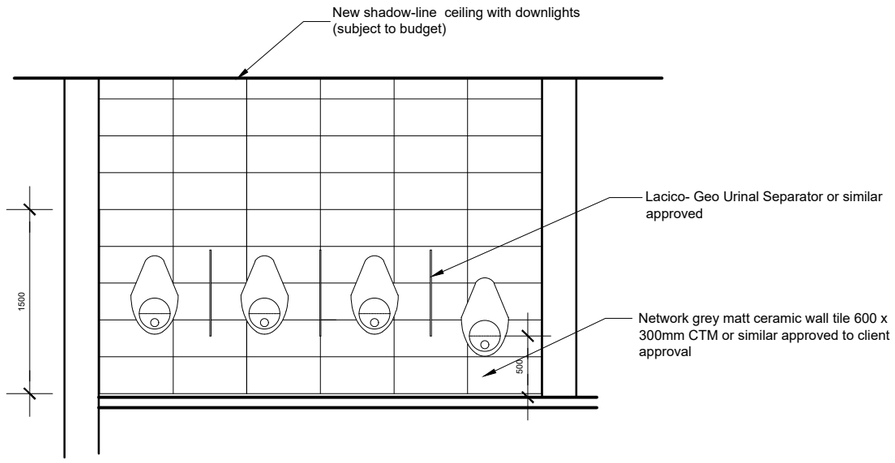

Front elevation of Urinals
Scale 1:50

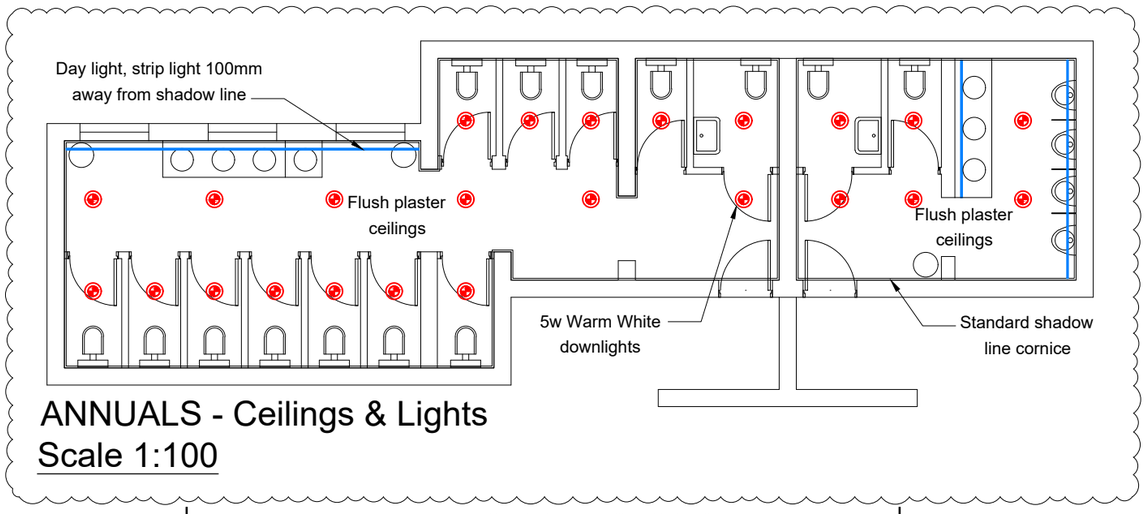

ANNUALS - Ceilings & Lights
Scale 1:100

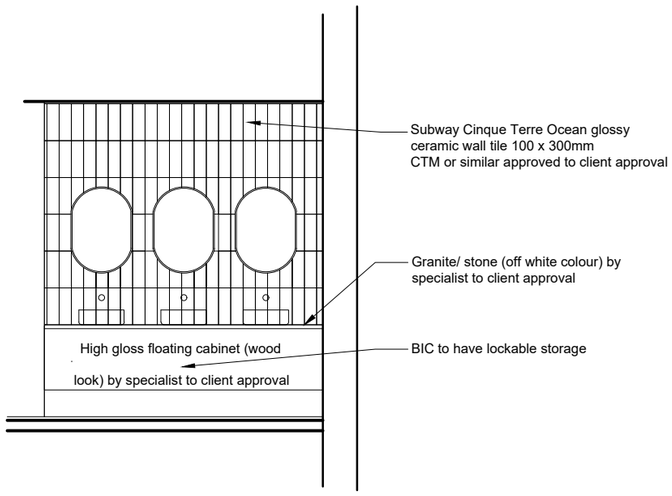

Front elevation of Basins - Men
Scale 1:50

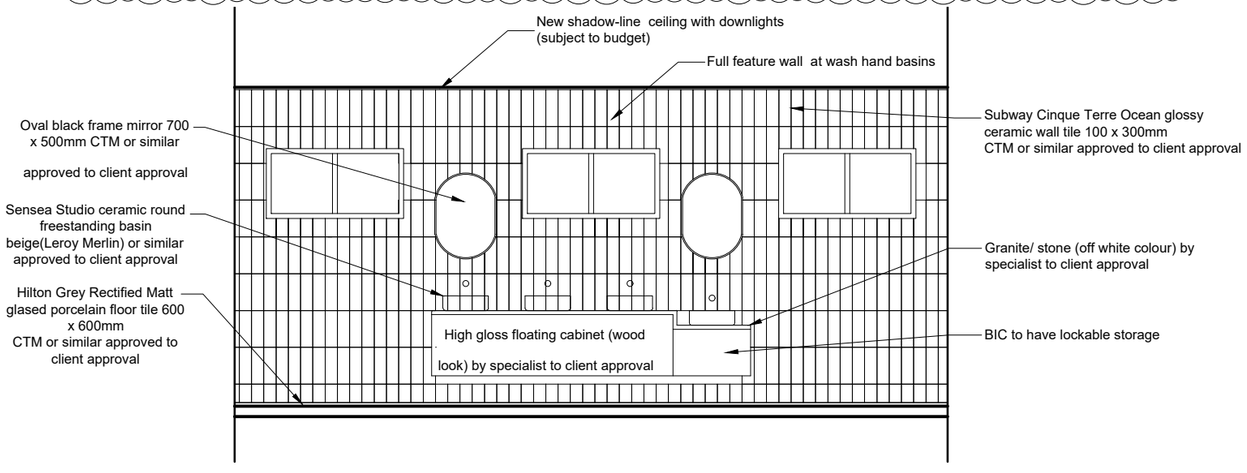

Front elevation of Basins - ladies

ANNUALS / CONCERT TOILETS
Scale 1:50

FOR INFORMATION

TECHI Engineers PTY LTD

PLOT 8
DANN ROAD
KEMPTON PARK AH,1619
Cell: +27 83 480 1305
Tell: +27 11 452 5114 :
E-mail: technical@techi.co.za

Drawing No. 2519-A-04

Pr. Arch. Number Approved 20958

Date 2025.10.24

REV No.	REVISIONS DESCRIPTION	DATE	APPROVED
A	ISSUED FOR INFORMATION	2025.09.18	
B	CEILING & LIGHTS LAYOUT ADDED	2025.10.24	

DRG No.	REFERENCE DRAWINGS DESCRIPTION

CLIENT APPROVAL NAME	DESIGNATION	SIGN	DATE

Client: SANBI Biodiversity for Life South African National Biodiversity Institute

Signature:

Date:

PROJECT DESCRIPTION
UPGRADES TO VARIOUS ABLUTION FACILITIES AT THE KIRSTENBOSCH NATIONAL BOTANICAL GARDEN

TITLE
ANNUALS/CONCERT TOILETS-
GROUND FLOOR PLAN & DETAILS

A3

DRAWN:	DATE:	CHECKED:	DATE:	APPROVED:	DATE:	SCALE:	SECTION:	DRG.No:	REV:
A.A	2025.10.24	A.A	2025.10.24	A.A	2025.10.24	AS SHOWN	ANNUALS/CONCERT	2519-A-04	B