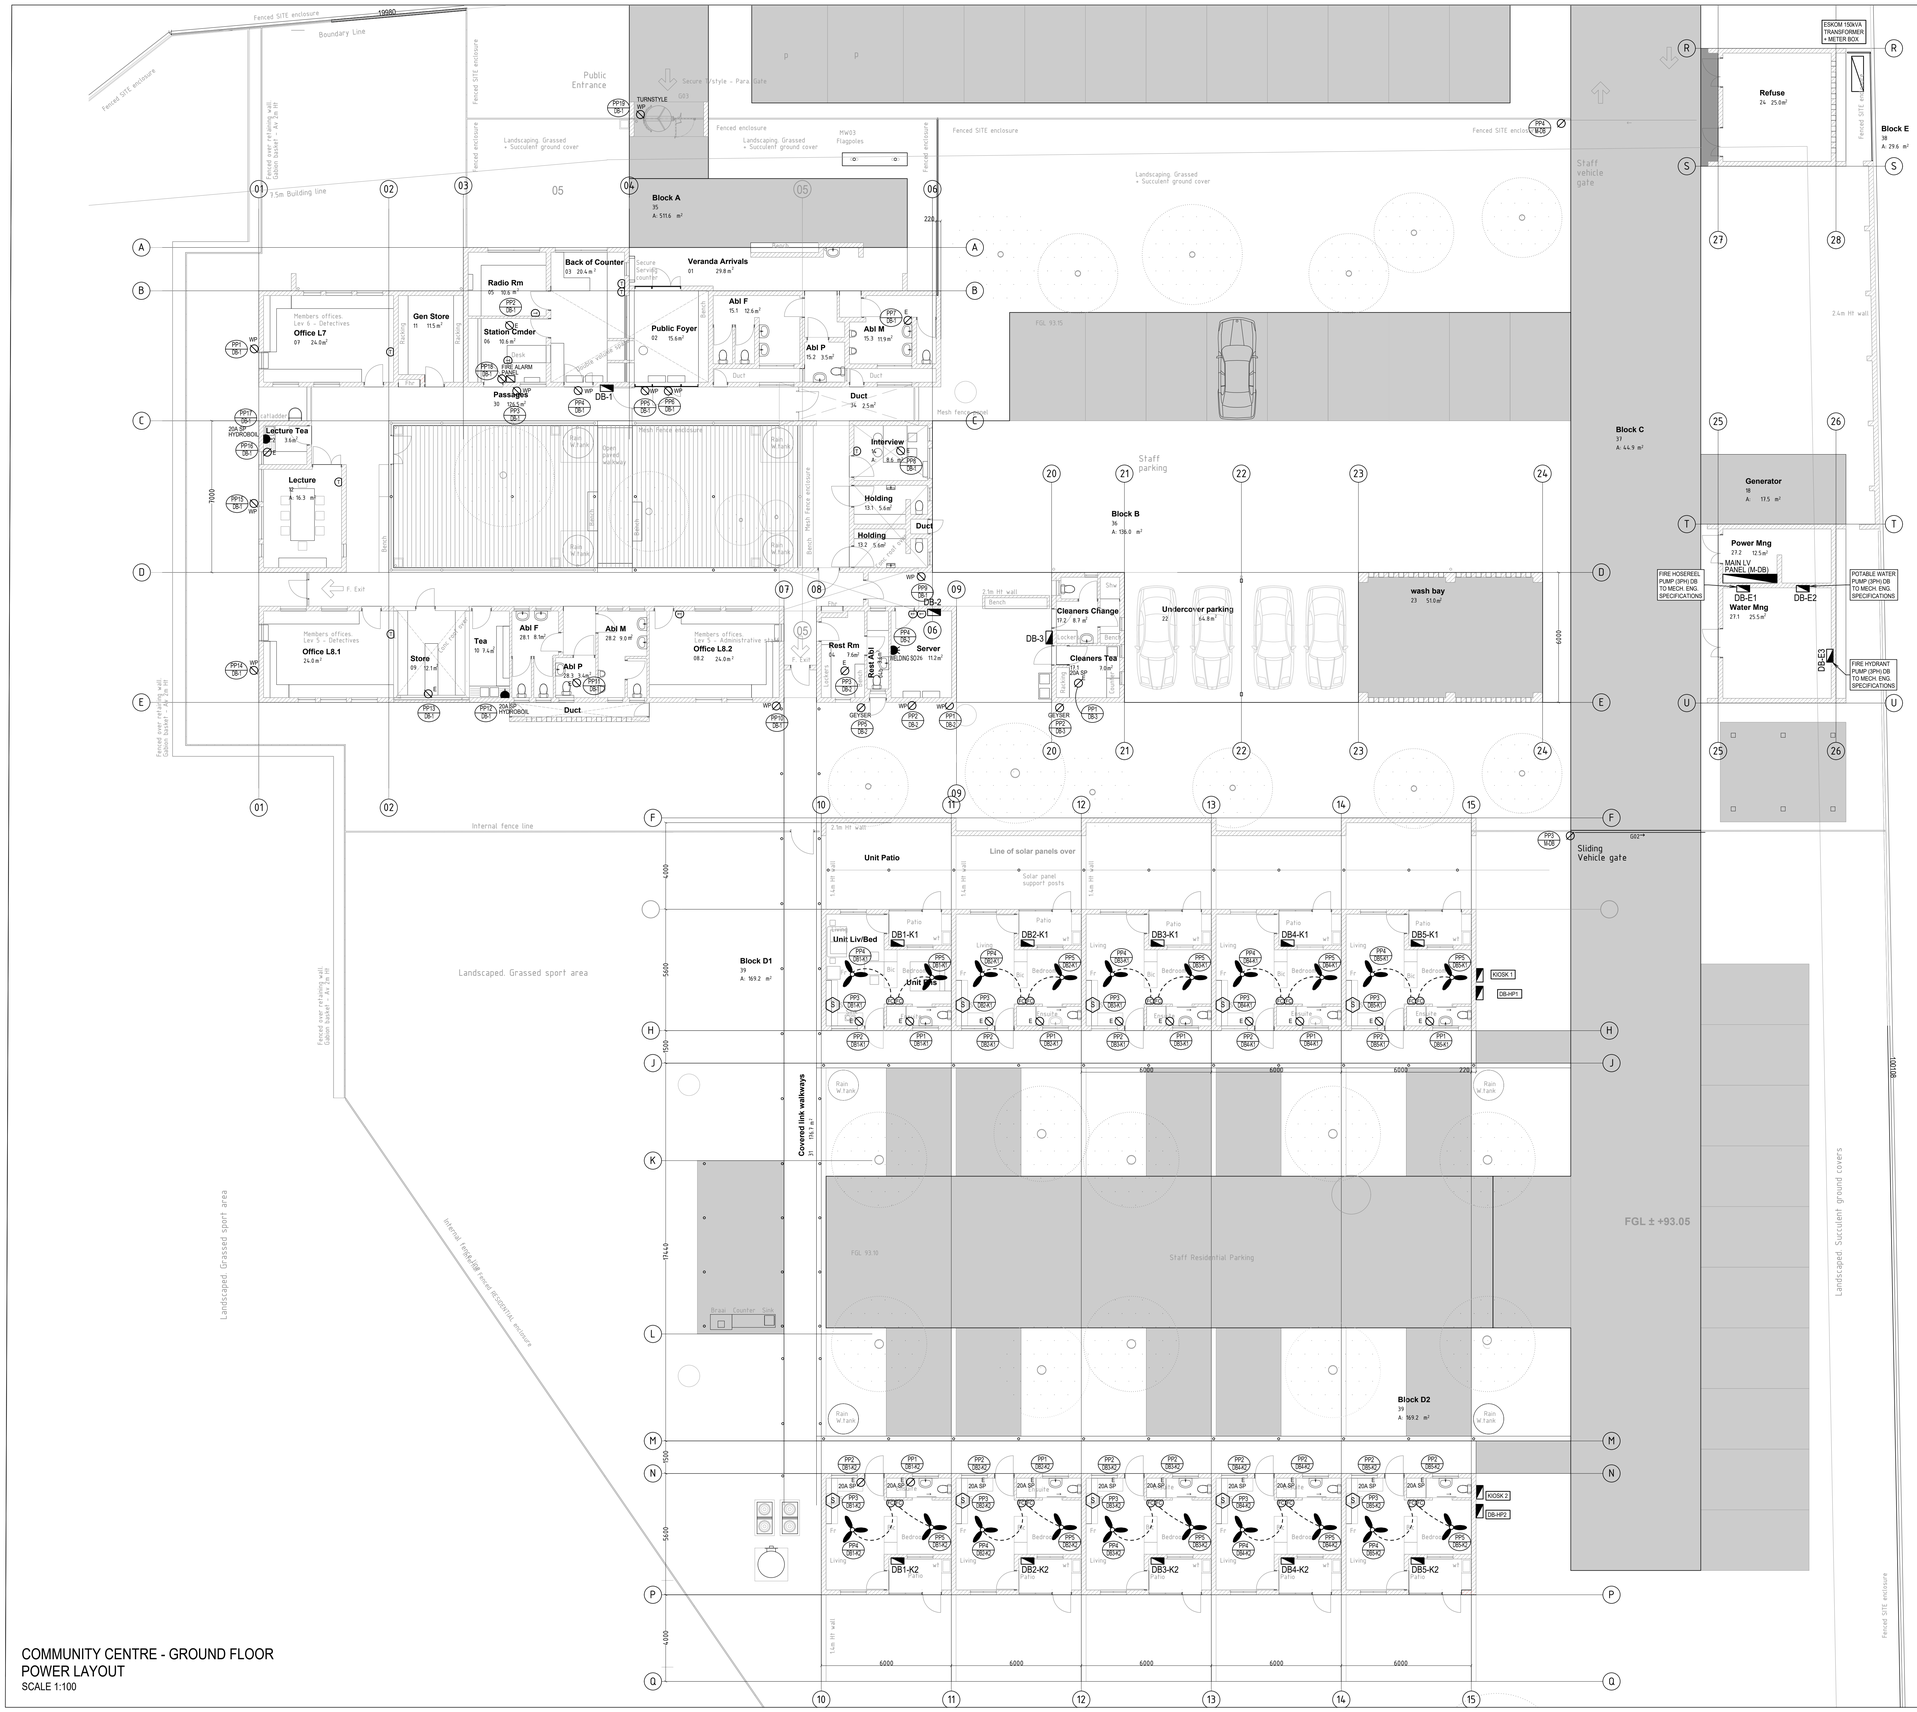

COMMUNITY CENTRE - GROUND FLOOR
POWER LAYOUT
SCALE 1:100

LEGEND

	KIOSK / MAIN LV PANEL
E, A/C, GEYSER	EXTRACTOR FAN, AIRCONDITIONER AND GEYSER SINGLE PHASE ISOLATOR
S	32A DP STOVE ISOLATOR
	DISTRIBUTION BOARD (DB)
	WALL MOUNTED THERMOSTAT REMOTE CONTROLLER AT 1400mm AFFL
WP	WEATHERPROOF ISOLATOR
	5 SPEED FAN CONTROLLER (RECESSED)

DATE	DESCRIPTION	BY	ENG
10-10-24	DB-HP1 and HP-2 added	TAA	BL
05-08-24	HP removed	TAA	BL
06-06-24	Updates per DPW meeting	TAA	BL
11-02-24	Latest arch base inserted, received 07.02.24	TAA	BL
08-01-24	Latest arch base inserted, received 14.12.23	TAA	BL

DESIGNED	C. LEE	29-09-2023
DRAWN	T. A. A.	29-09-2023
CHECKED	B. LENKA (PrEng)	29-09-2023
APPROVED	B. LENKA (PrEng)	29-09-2023

24-10-2024

CONSULTING ENGINEER:

Ningi CONSULTING ENGINEERS cc.
Consulting and Pro/Ject Management by Professionals
Civil, Structural, Electrical & Mechanical
CK 2006/139460/23

PIETERMARITZBURG OFFICE:
4 Beckett Road
Pietermaritzburg
Tel: (033) 396 5861
Fax to Email: (086) 682 0709
Email: ... ning@ningi.co.za

CLIENT:

PROJECT:
PROPOSED NTSHONGWE POLICE STATION

DRAWING TITLE:
COMMUNITY CENTRE & BARRACKS
GROUND FLOOR - HVAC & FIXED EQUIPMENT POWER LAYOUT
ELECTRICAL INSTALLATION

SCALE: 1 : 100	SHEET NO. 4 OF 10	A0
CONTRACT NO:	PROJECT No: 23003	

DRAWING No: NCE-23003-EE-04
REV 05

STATUS:
FOR INFORMATION