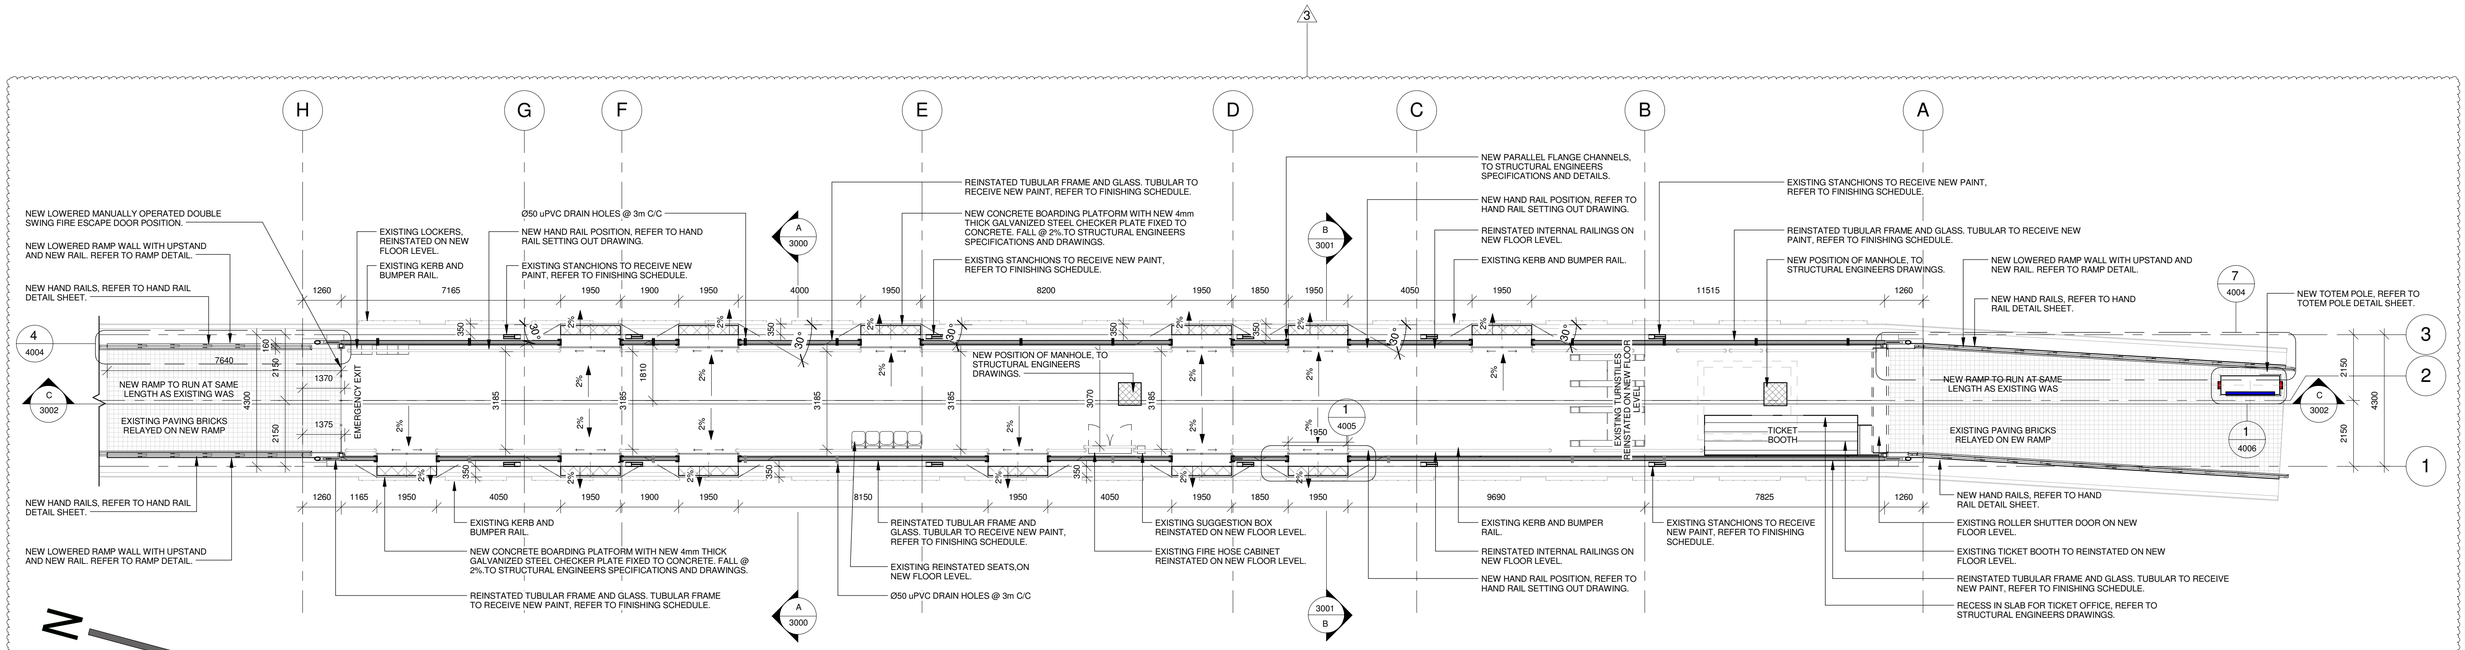

CONSTRUCTION

Rev	Date	Description of changes	By
1	16-09-2016	ISSUED FOR CONSTRUCTION	MK
2	27-10-2016	HAND RAILS REVISED	MK
3	28-11-2016	STRUCTURAL PFC'S ADDED BY DOORS	MK

REVISIONS

LEGEND:

APPROVED — SACAP No. 21362

THE MASTER HELD AT DELTA BUILT ENVIRONMENT CONSULTANTS BEARS THE ORIGINAL SIGNITURE OF APPROVAL

SIGNATURE: NAME: MARCEL KIMOTO DATE: 28-11-2016

Date	Scale	Designed By
APRIL 2014	1 : 100	M. KIMOTO
Checked By	Drawn By	Approved By
M. KIMOTO	E. RAYTON	M. KIMOTO

Cad File Name: DBEC-MRPRO-09-06 P13148-LF-CN-03-ARC- 1000 Rev 3

Consultant

DELTA built environment consultants
P O BOX 35703
MENLOPARK
0102
TEL: (012) 368 1850
FAX: (012) 348 4738

GREEN BUILDING COUNCIL SA MEMBER ORGANISATION — ISO 9001 — CESA Consulting Engineers South Africa

Client

JDA Johannesburg Development Agency
The Bus Factory
No.3 President Street
Newtown
Johannesburg
TEL: +27 11 688 7851
FAX: +27 11 688 7899

Project Description: ART GALLERY LOW FLOOR

Project: JDA BRT STATIONS

Drawing Title: NEW FLOOR PLAN

Drawing Units: MILLIMETRES — Drawing Size: A1

Drawing No: P13148-LF-CN-03-ARC-1000 — Rev 3