ENROLLMENT 2019 :

KGAKOA SS SCHOOL ENROLLMENT

YEAR	GRADE 8 - 12		GRADE R		TOTAL LEARNERS
	MALE	FEMALE	MALE	FEMALE	
2019	707	833	0	0	1540
2018	743	807	0	0	1550
2017	729	817	0	0	1546

YEAR	EDUCATORS		SUPPORT STAFF		TOTAL EDUCATORS
	MALE	FEMALE	MALE	FEMALE	
2019	19	34	2	7	62
2018	16	32	2	5	55
2017	16	33	2	4	55

BENCHMARKS

BENCHMARKS - KGAKOA SS (COORDINATES LIST WG31)

NAME	Y	X	Z
BM1	163470.314	2624901.365	1257.711
BM2	163454.009	2624677.378	1259.844
BM3	163289.353	2624910.802	1259.171
BM4	163353.565	2624652.395	1259.674
BM5	163366.677	2624821.471	1258.277

ABLUTIONS

QUANTITIES

COORDINATES OF NEW BUILDING

School Name	Educators Toilets (Waterborne)			Learners Toilets (Enviroloo except where there is existing waterborne)			Grade R Learners Toilets (Waterborne)			Number of Pit toilets to be demolished	Number of Seat to be Refurbished	School Steel Palisade Fence & Gates	Drilling, testing, equipping of new BH	Refurbishement of existing boreholes	Required Storage Tank (KL)	Septic tank new	Existing Septic tank to be Refurbished	Existing Septic tank to be demolished
	Male Ed	Male Urinal	Female Ed Seats	Boys Seats	Boys Urinals	Girls Seats	GR Boys Seats	GR Boys Urinals	GR Girls Seats									
Kgakoa Secondary	0	0	0	11	17	39	0	0	0	34	27	890	0	1	5	1	1	0

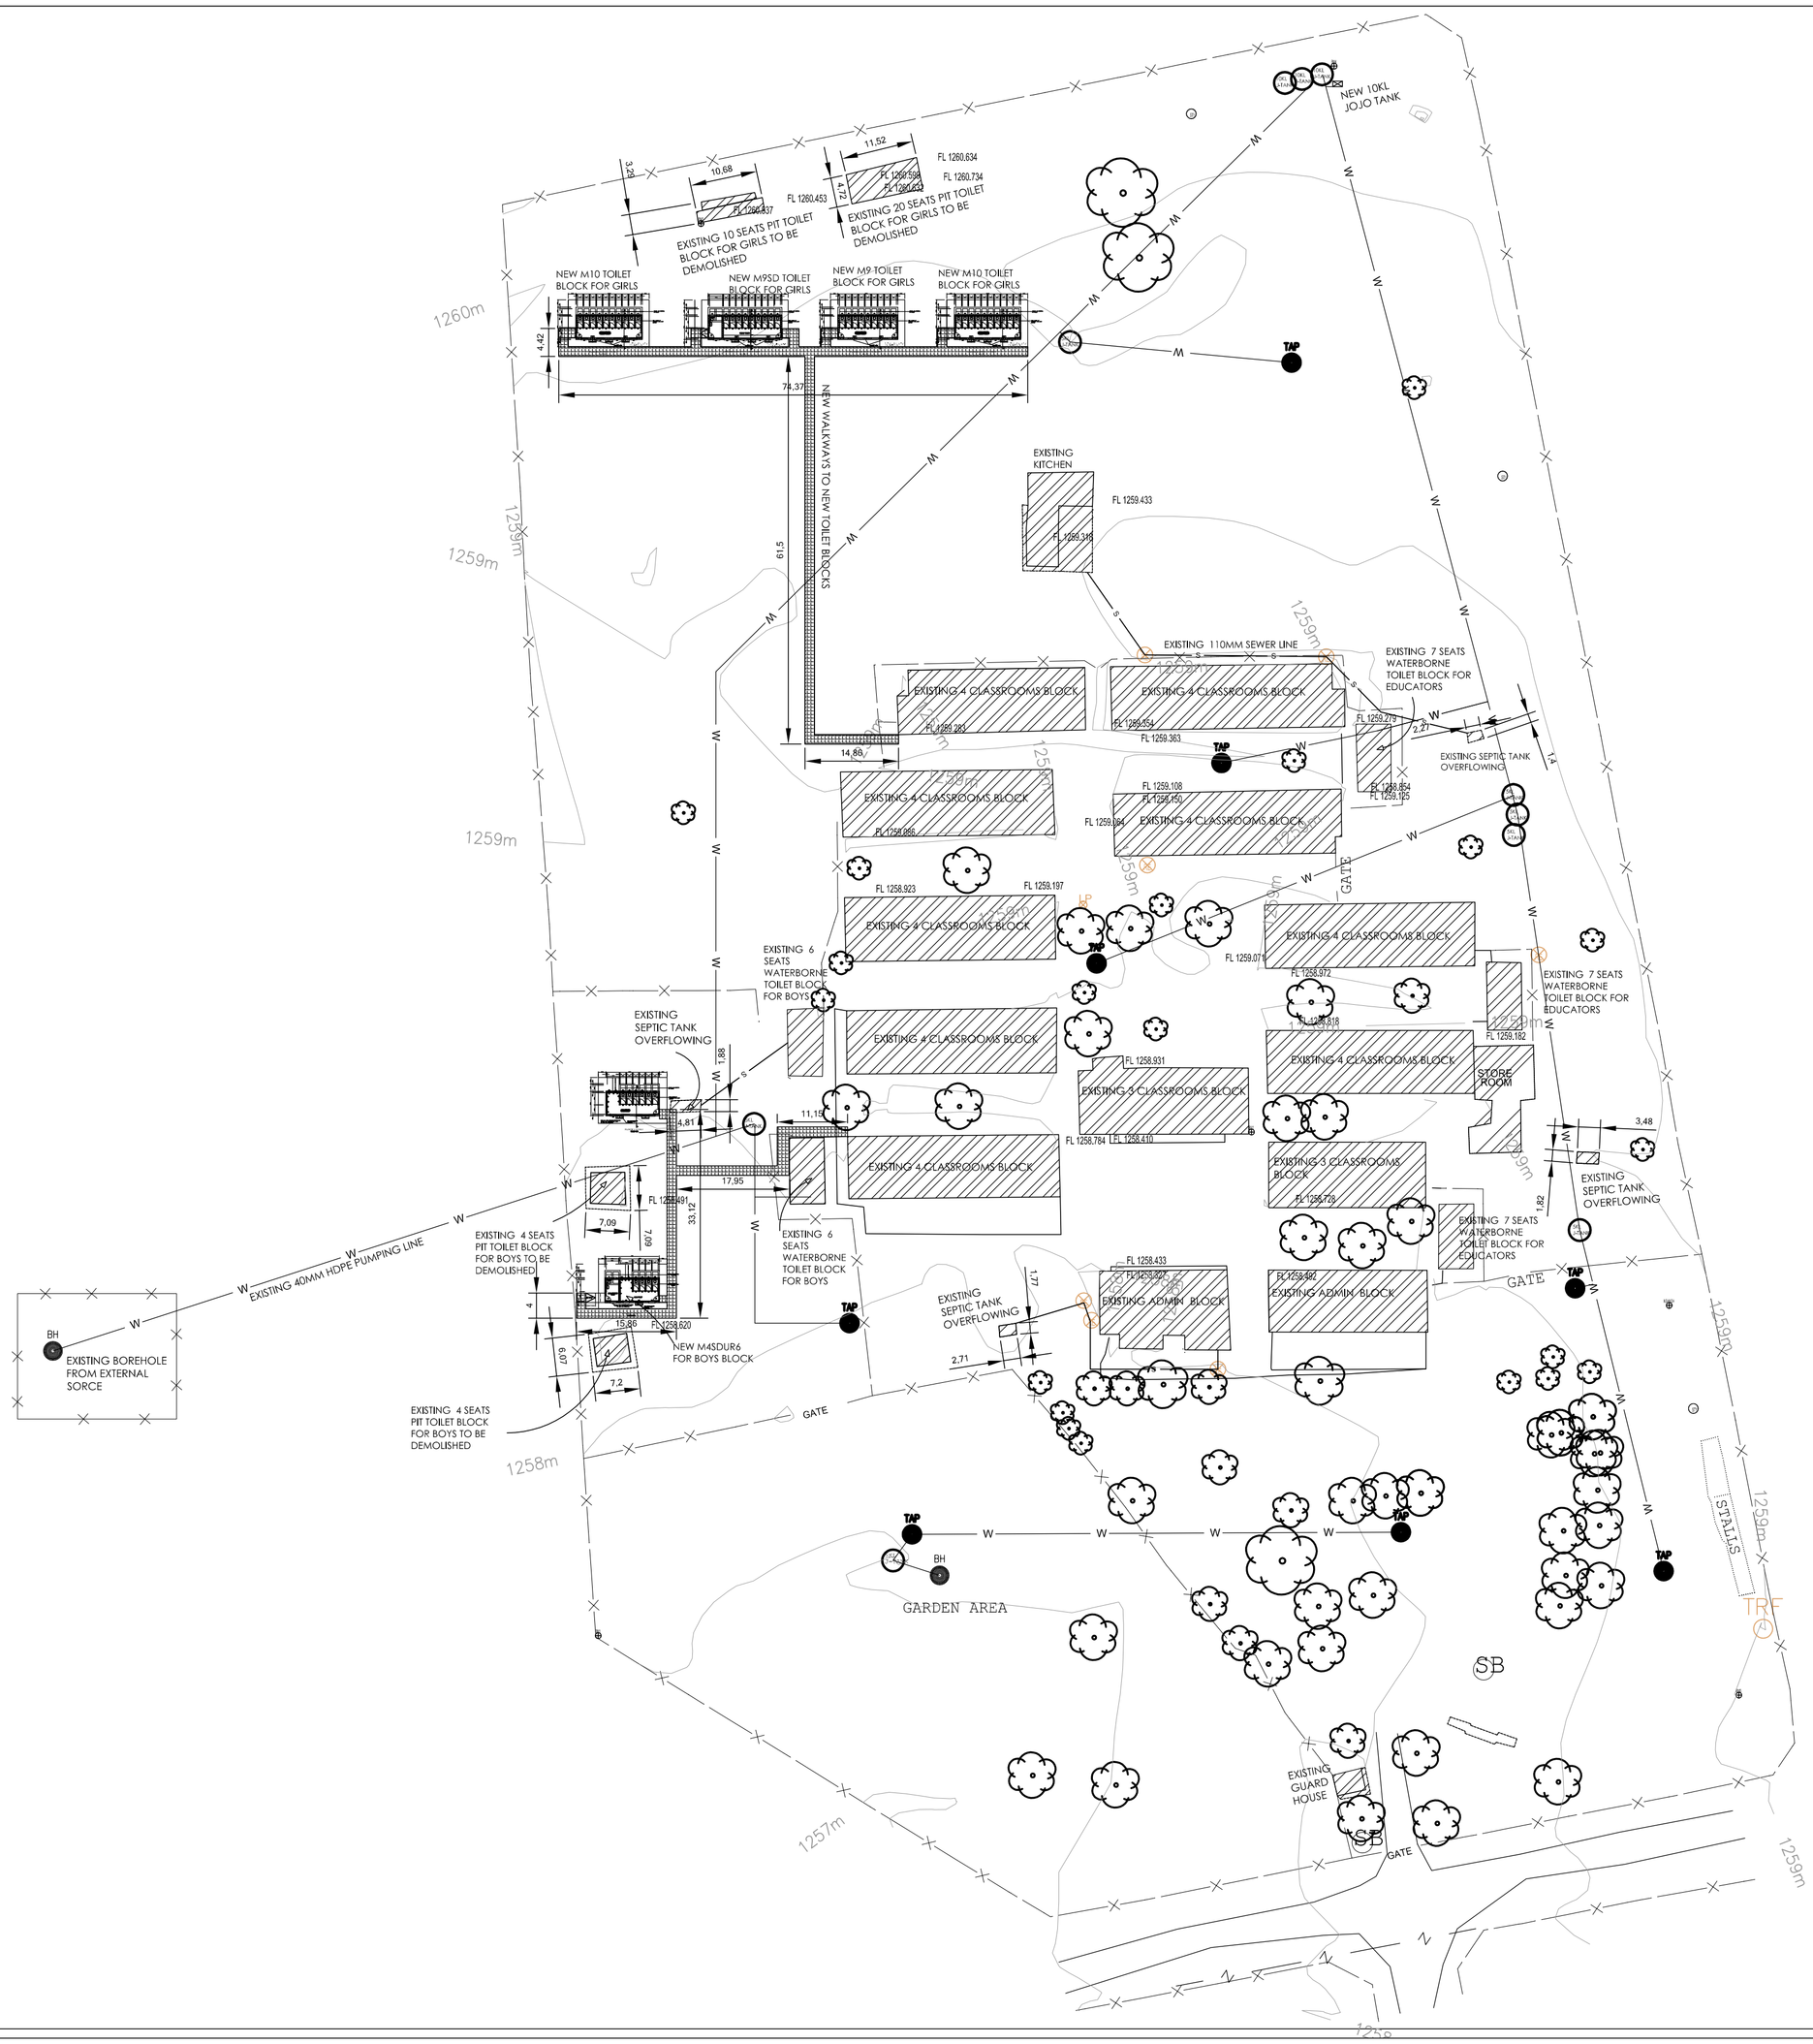

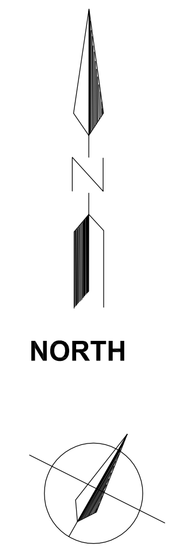

SOIL CONDITIONS	DESIGN IMPLICATIONS

NO.	DATE	REVISION	DRAWN
1.	2019/12/03	0	SM

LEGEND

- Boundary fence
- Gate
- Tree
- NTap New Tap
- Proposed borehole site
- Existing tank
- North direction
- Wind direction
- N Tap New Tap
- ETAP Existing Tap
- Existing Rainwater Harvesting Tank

PRICINPAL AGENT

Nyeleti Engineered to Excel

P.O.BOX 695
25 RHODESDRIFT STR
RHODESDRIFT OFFICE PARK
POLOKWANE
0700

TEL: (015) 297 7207
FAX: (015) 297 8504

IMPLEMENTED BY

THE MVULA TRUST
A leading developmental NGO

25 RHODES DRIFT STREET
BENDOR
POLOKWANE
0700

TEL: (015) 291 2405
FAX: (015) 291 1270

	SIGNATURE	DATE
DESIGNED	•EM	.
DRAWN	•XMLM	.
VERIFIED	•SM	.
VALIDATED	•PDFL	.

SHEET SIZE **A1**

SCALE **1:500**

STATUS LEGEND
I. = INFORMATION
T. = TENDER
C. = CONSTRUCTION
AIR AS BUILT

SPONSOR I.A.

PROJECT
LPDE 2019/2020 WATER AND SANITATION PROJECT
DISTRICT: CAPRICORN CLUSTER 12
PROVINCE: LIMPOPO

DRAWING TITLE
SITE DEVELOPMENT PLAN (SDP)
KGAKOA SECONDARY SCHOOL

EMIS NUMBER	DISCIPLINE	DRAWING NUMBER	STATUS	REVISION
922220934	PUBLIC		T	00