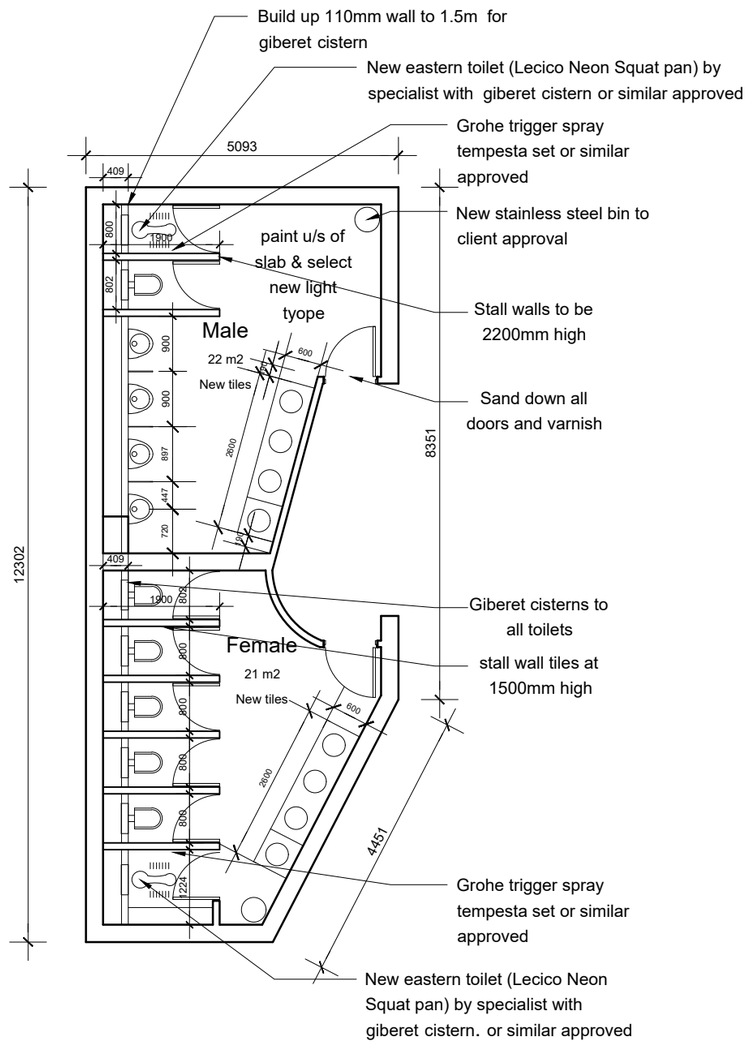

VISITORS CENTER- BASEMENT PLAN
Scale 1:100

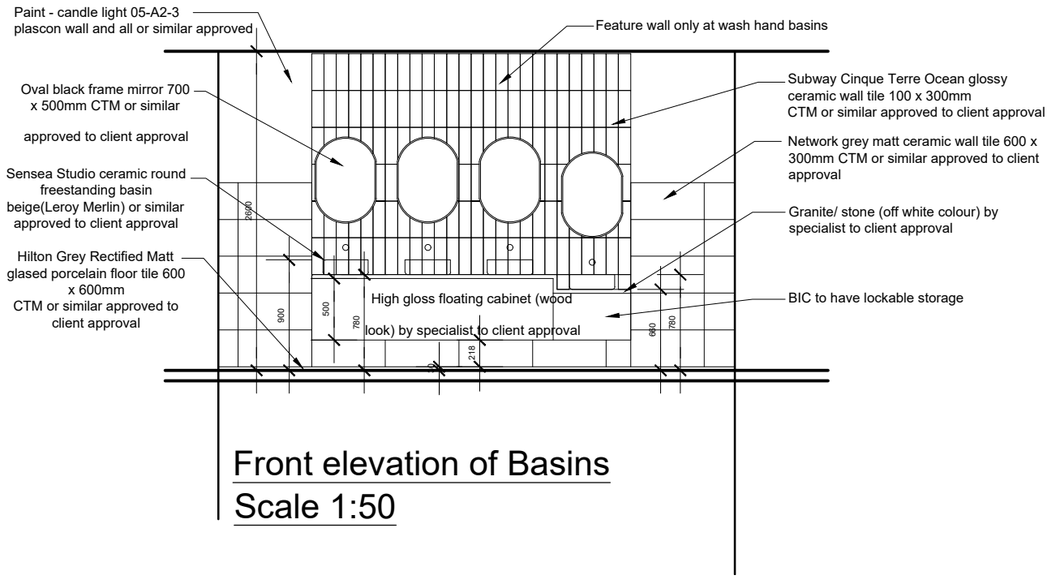

Front elevation of Basins
Scale 1:50

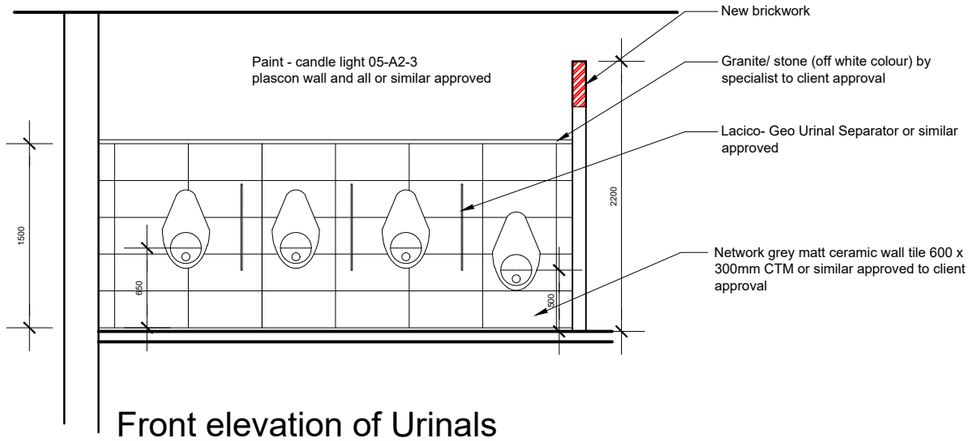

Front elevation of Urinals
Scale 1:50

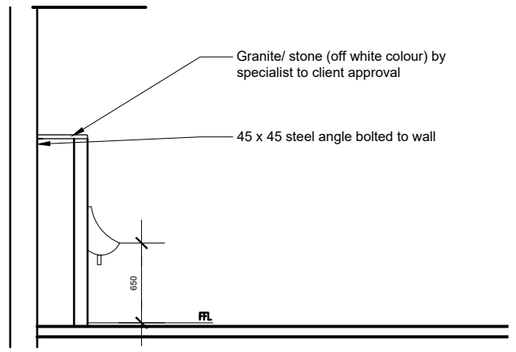

Urinal typical section
Scale 1:50

FOR INFORMATION

TECHI Engineers PTY LTD

PLOT 8
DANN ROAD
KEMPTON PARK AH,1619
Cell: +27 83 480 1305
Tell: +27 11 452 5114 :
E-mail: technical@techi.co.za

Drawing No. 2519-A-01

Pr. Arch. Number Approved 20958

Date 2025.09.18

REVISIONS			
REV No.	DESCRIPTION	DATE	APPROVED
A	ISSUED FOR INFORMATION	2025.09.18	

REFERENCE DRAWINGS	
DRG No.	DESCRIPTION

CLIENT APPROVAL			
NAME	DESIGNATION	SIGN	DATE

Client: SANBI Biodiversity for Life South African National Biodiversity Institute

Signature:

Date:

PROJECT DESCRIPTION
UPGRADES TO VARIOUS ABLUTION FACILITIES AT THE KIRSTENBOSCH NATIONAL BOTANICAL GARDEN

TITLE
VISITORS CENTRE TOILETS- BASEMENT PLAN & DETAILS

A3

DRAWN:	DATE:	CHECKED:	DATE:	APPROVED:	DATE:	SCALE:	SECTION:	DRG.No:	REV:
A.A	2025.09.18	A.A	2025.09.18	A.A	2025.09.18	AS SHOWN	VISITORS CENTRE	2519-A-01	A