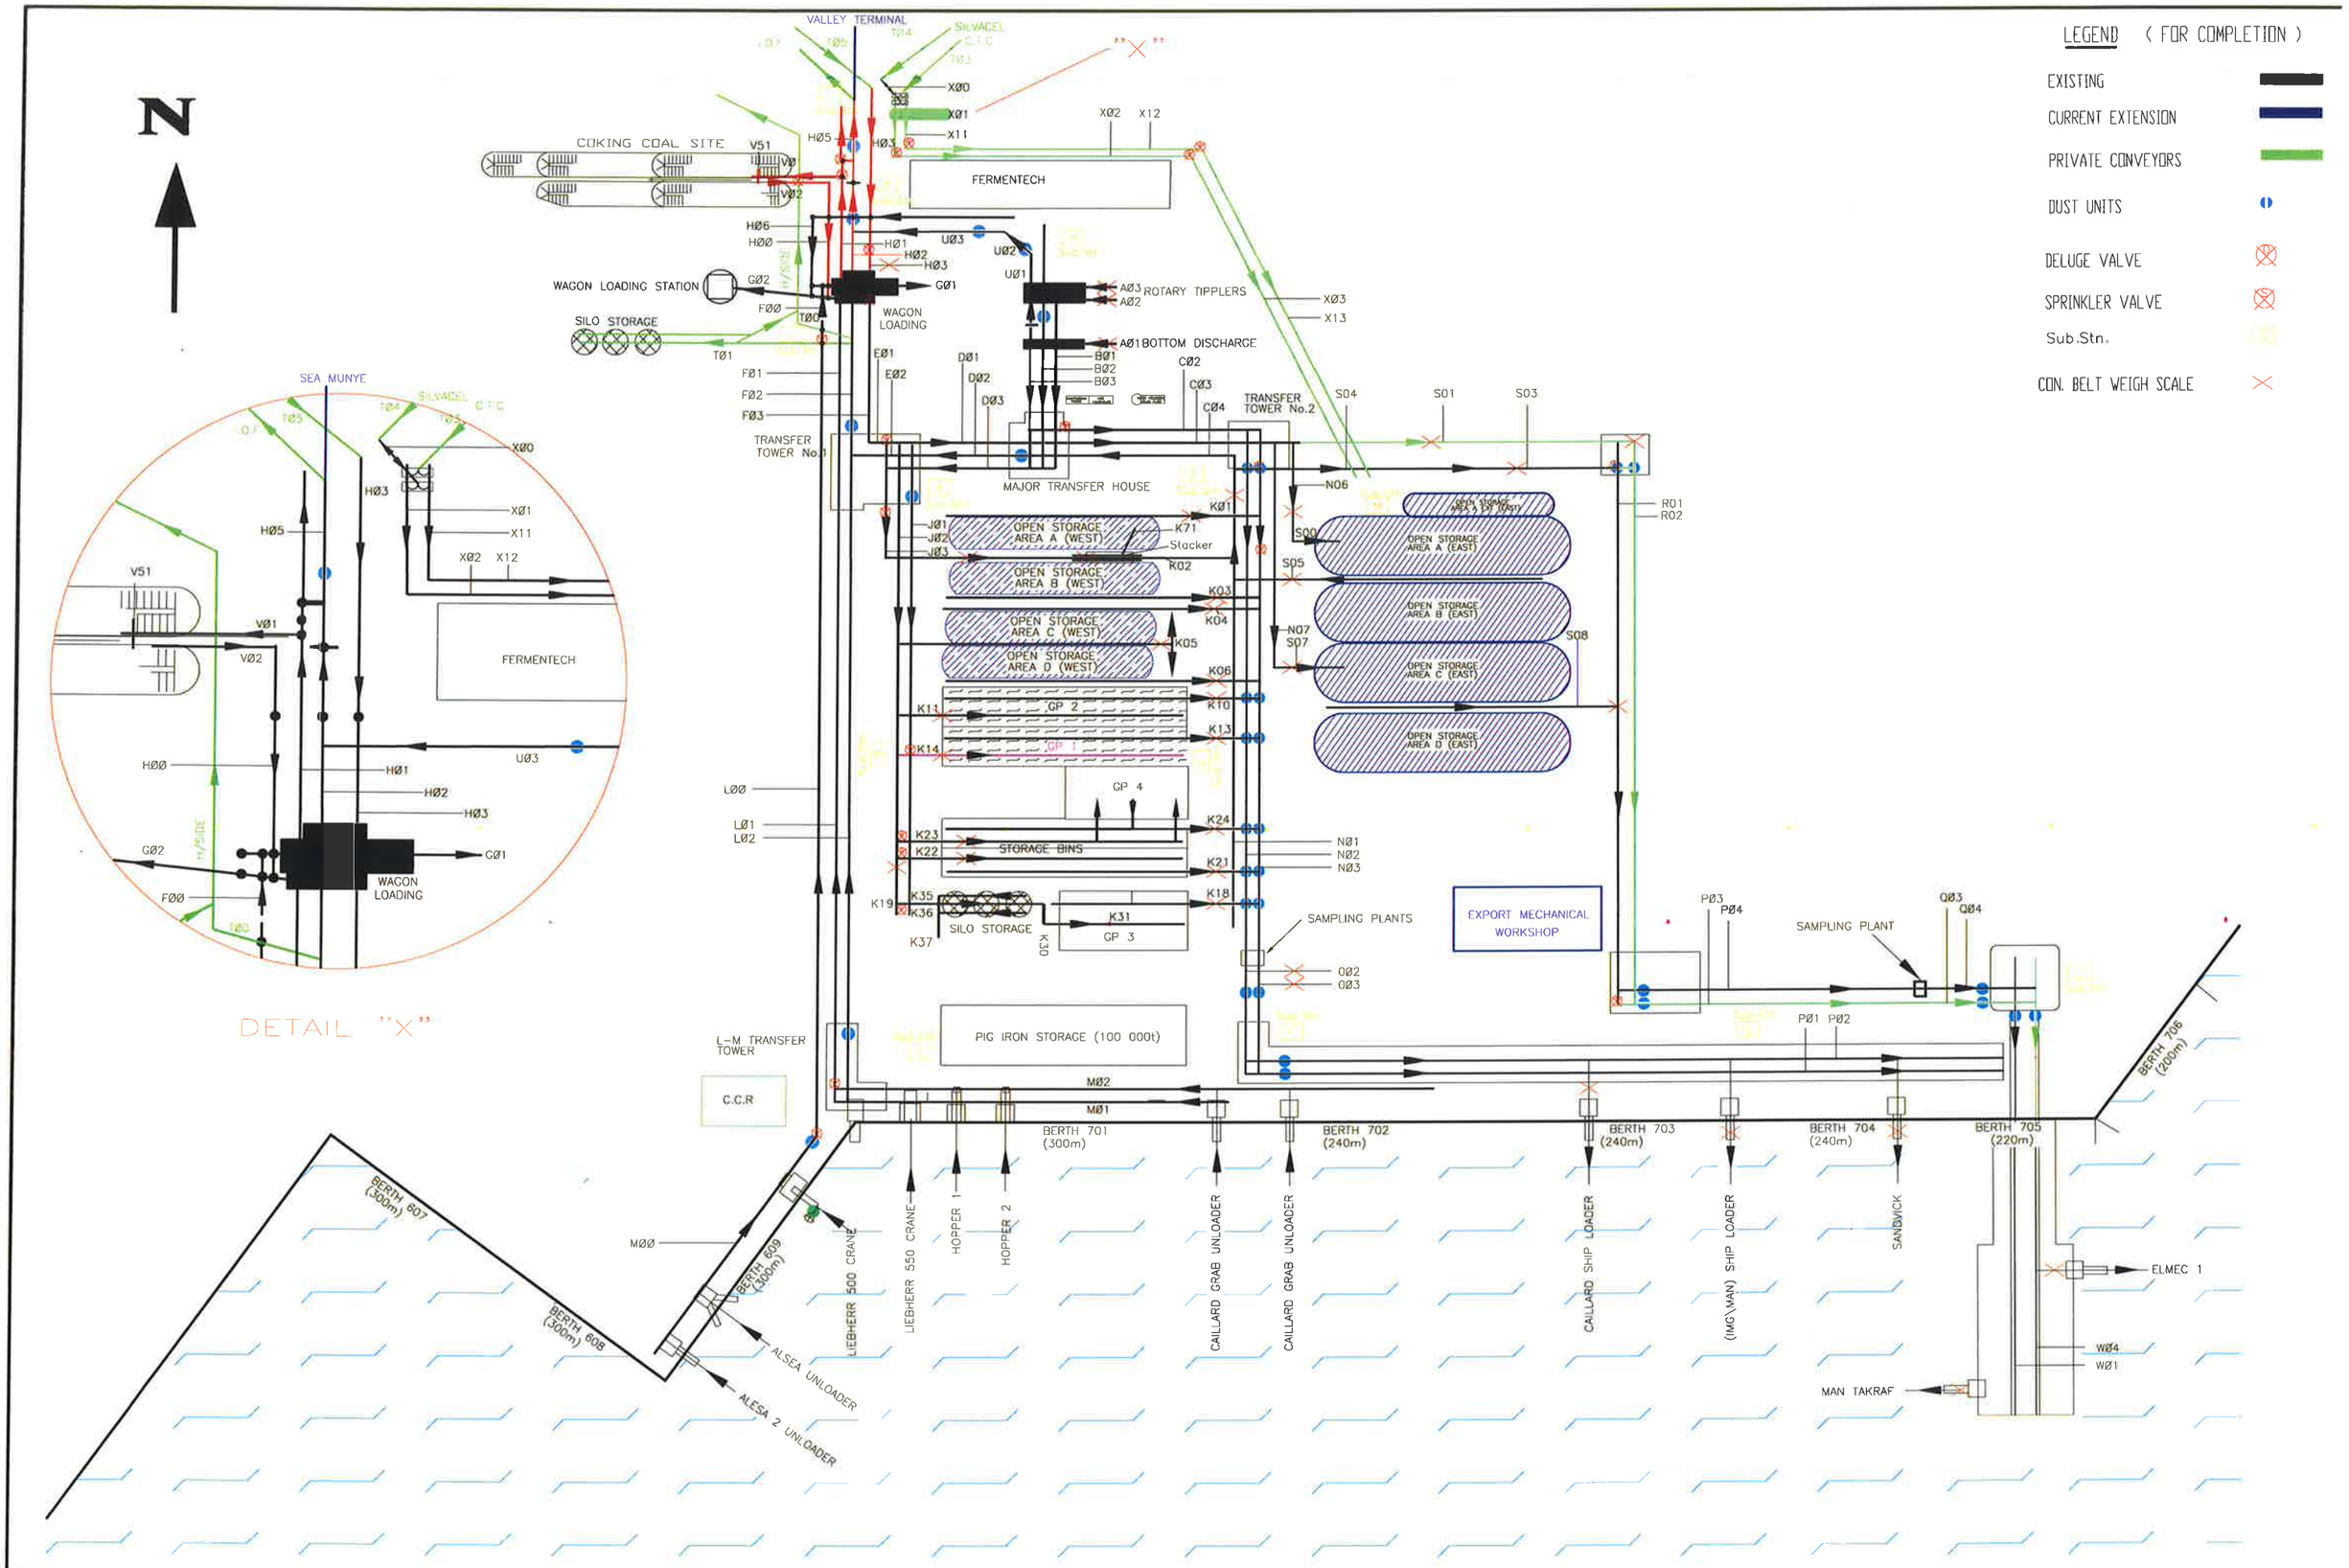

DRAWING No	REFERENCE DRAWINGS	REV	NAME	DATE	DESCRIPTION	PROJ No	REV	NAME	DATE	DESCRIPTION	PROJ No
6100p002	DBT PLANT LAYOUT	2									

COPYRIGHT RESERVED
THIS DRAWING IS THE PROPERTY OF THE COMPANY AND MAY NOT BE DISCLOSED TO THIRD PARTIES OR REPRODUCED EITHER WHOLLY OR PARTLY WITHOUT THEIR CONSENT

TRANSNET PORT TERMINALS RCB

PROVINCE	KWA-ZULU NATAL
PORT	RICHARDS BAY
TERMINAL	DRY BULK TERMINAL
TERMINAL IDENTITY NO.	6100

TITLE: **DBT PLANT LAYOUT**

A0

HEAD OFFICE PATH X | TERMINAL PATH X | DRAWN | UPDATED DT MAFANELE | DATE 11/10/17 | PASSED | APPROVED | SCALE NTS | FILE No 6100p002 | DRG No 6100p002