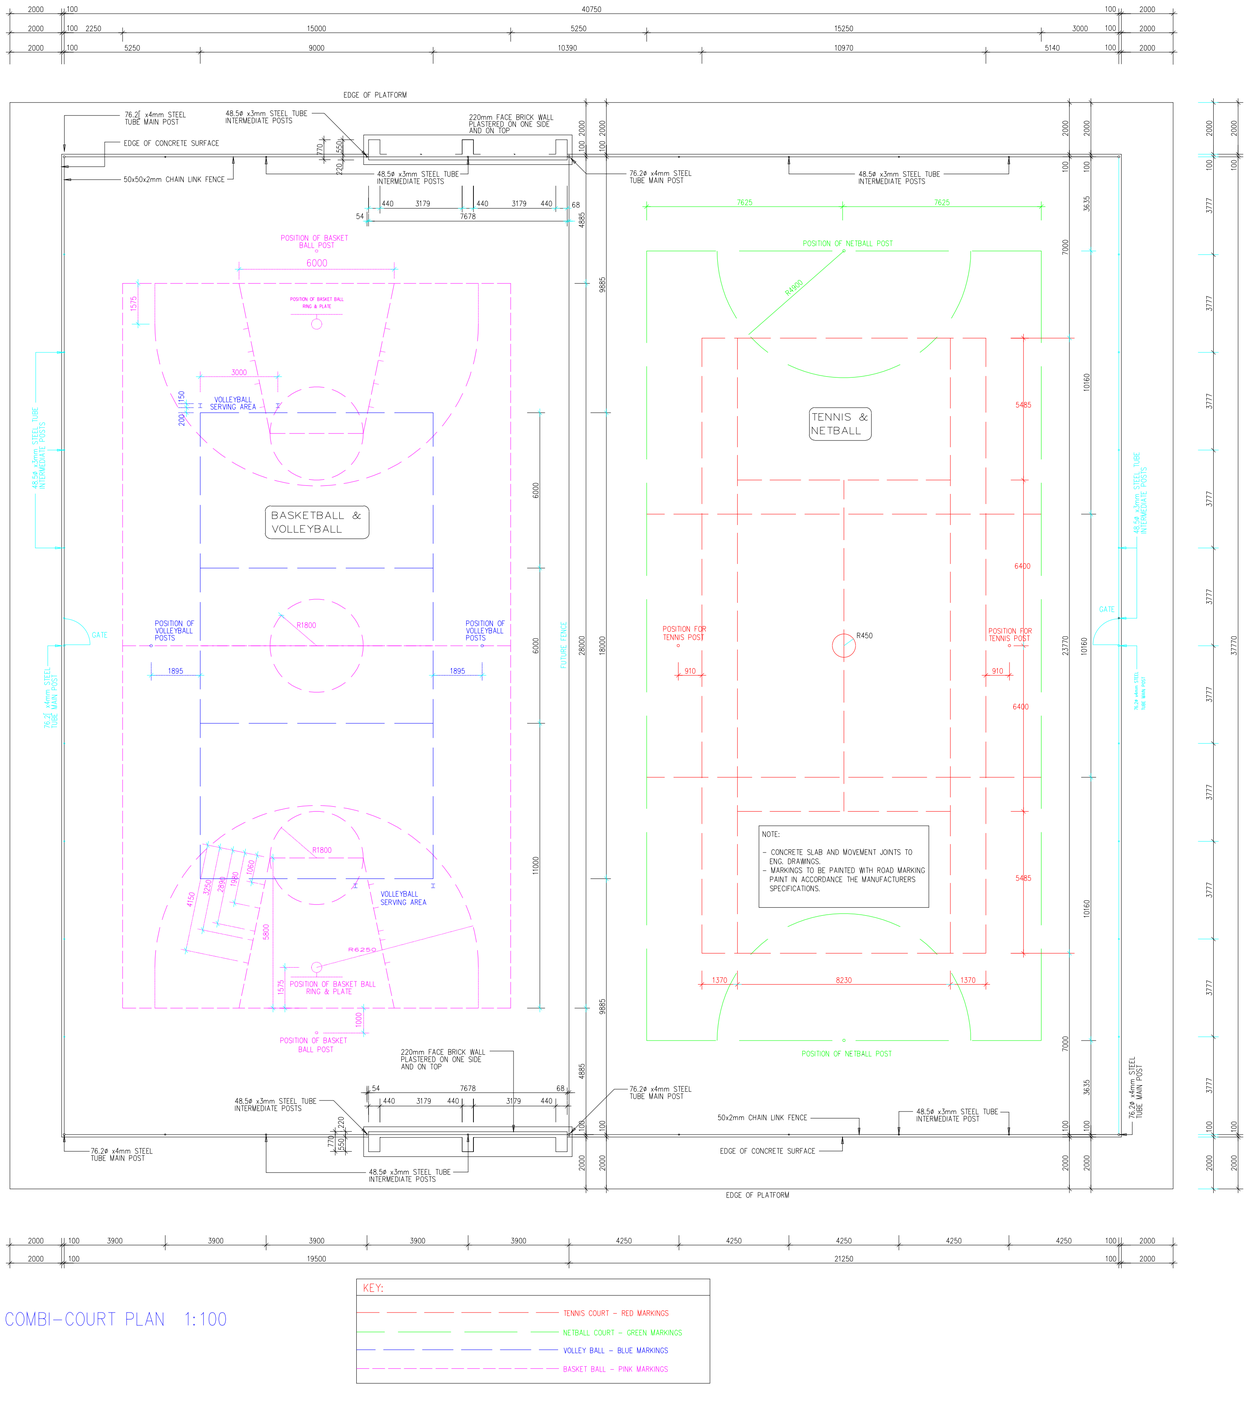

COMBI-COURT PLAN 1:100

KEY:
- TENNIS COURT – RED MARKINGS
- NETBALL COURT – GREEN MARKINGS
- VOLLEY BALL – BLUE MARKINGS
- BASKET BALL – PINK MARKINGS

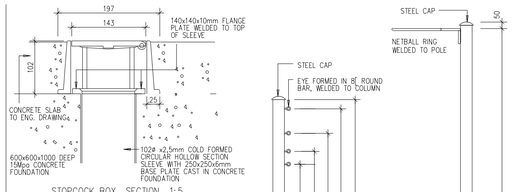

STOPCOCK BOX SECTION 1:5

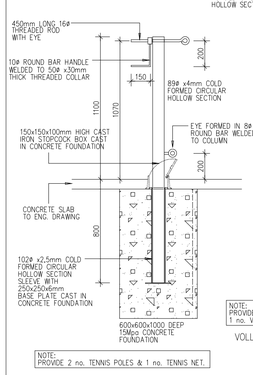

NOTE:
PROVIDE 2 no. TENNIS POLES & 1 no. TENNIS NET.

TENNIS POLES 1:20

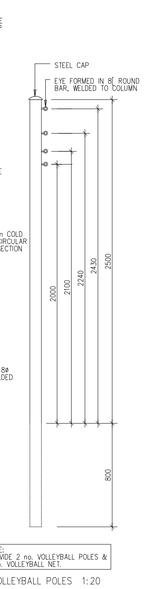

NOTE:
PROVIDE 2 no. VOLLEYBALL POLES & 1 no. VOLLEYBALL NET.

VOLLEYBALL POLES 1:20

NOTE:
PROVIDE 2 no. NETBALL POLES, 4 no. NETBALL RINGS & 4 no. NETBALL NETS.

NETBALL POLES 1:20

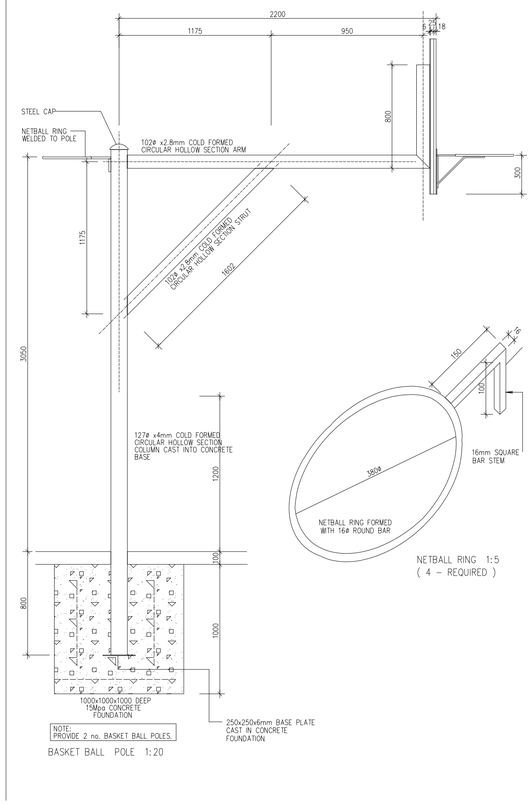

NOTE:
PROVIDE 2 no. BASKET BALL POLES.

BASKET BALL POLE 1:20

NETBALL RING 1:5
(4 – REQUIRED)

ALL DIMENSIONS ARE INDICATED IN MILLIMETRES AND MUST BE CONTROLLED ON SITE. THIS DRAWING MUST NOT BE SCALED. ONLY FIGURED DIMENSIONS MAY BE USED.

NOTES:

SPECIFICATION FOR PAINT ON COURTS, WALLS AND BACKBOARDS:

1. ALL MARKING LINES ON CONCRETE 56mm WIDE AND ON WALLS AND BACKBOARDS 50mm WIDE.
2. TENNIS AND BASKETBALL: PREPARE AND APPLY TWO FULL COATS SOLVENT BASED ROAD AND RUNWAY MARKING PAINT, INCLUDING SILICA SAND SPRINKLED ON BEFORE THE PAINT HAS SET, TO FORM A SLIP-FREE SURFACE.
3. NETBALL: PREPARE AND APPLY ONE THINNED FIRST COAT AND TWO FULL COATS WATERBASED ACRYLIC ROOF PAINT INCLUDING SILICA SAND SPRINKLED ON BEFORE THE PAINT HAS SET, TO FORM A SLIP-FREE SURFACE.
4. VOLLEYBALL: PREPARE AND APPLY ONE THINNED FIRST COAT AND TWO FULL COATS WATERBASED ACRYLIC ROOF PAINT IN BRILLIANT COLOUR, INCLUDING SILICA SAND SPRINKLED ON BEFORE THE PAINT HAS SET, TO FORM A SLIP-FREE SURFACE.
5. ENTRANCE WALLS: PREPARE, STOP AND APPLY ONE COAT ALKALI RESISTANT PURE ACRYLIC FILLER COAT AND ONE FULL COAT WASHABLE MAT ACRYLIC PVA PAINT.
6. BASKETBALL BACKBOARDS: PREPARE AND APPLY ONE COAT UNIVERSAL UNDERCOAT AND TWO FULL COATS HIGH GLOSS

TENDER

DRAWING CHECKED:	V.M
DRAWN BY:	J.K
DESIGN CHECKED:	V.M
DESIGNED BY:	M.M

CONSULTANT

MARUNGANE PROJECTS
MININGINISI VILLAGE
BLOCK 3
GIYANI
0826

CLIENT

ELIAS MOTSOALEDI LOCAL MUNICIPALITY

POSTAL ADDRESS
P.O. Box 48
Groblersdal
0470

PHYSICAL ADDRESS
2 Grobler Avenue
Groblersdal
0470

PHONE: +(27)13-262 3056
FAX: +(27)13-262 2547

CONTRACT NUMBER: EMLM 08/2025

PROJECT
UPGRADING AND REFURBISHMENT OF TAFELKOP SPORTS STADIUM

DESCRIPTION
MULTI-PURPOSE COURTS -COMBINED COMBI COURTS (BASKET-BALL , NETBALL, TENNIS BALL & VOLLEYBALL GENERAL LAYOUT PLAN

SCALE: AS SHOWN

DATE: JUNE 2024

REVISION REV01

DRAWING NO: MAR-EMLM-TFK-CC-LP-001