

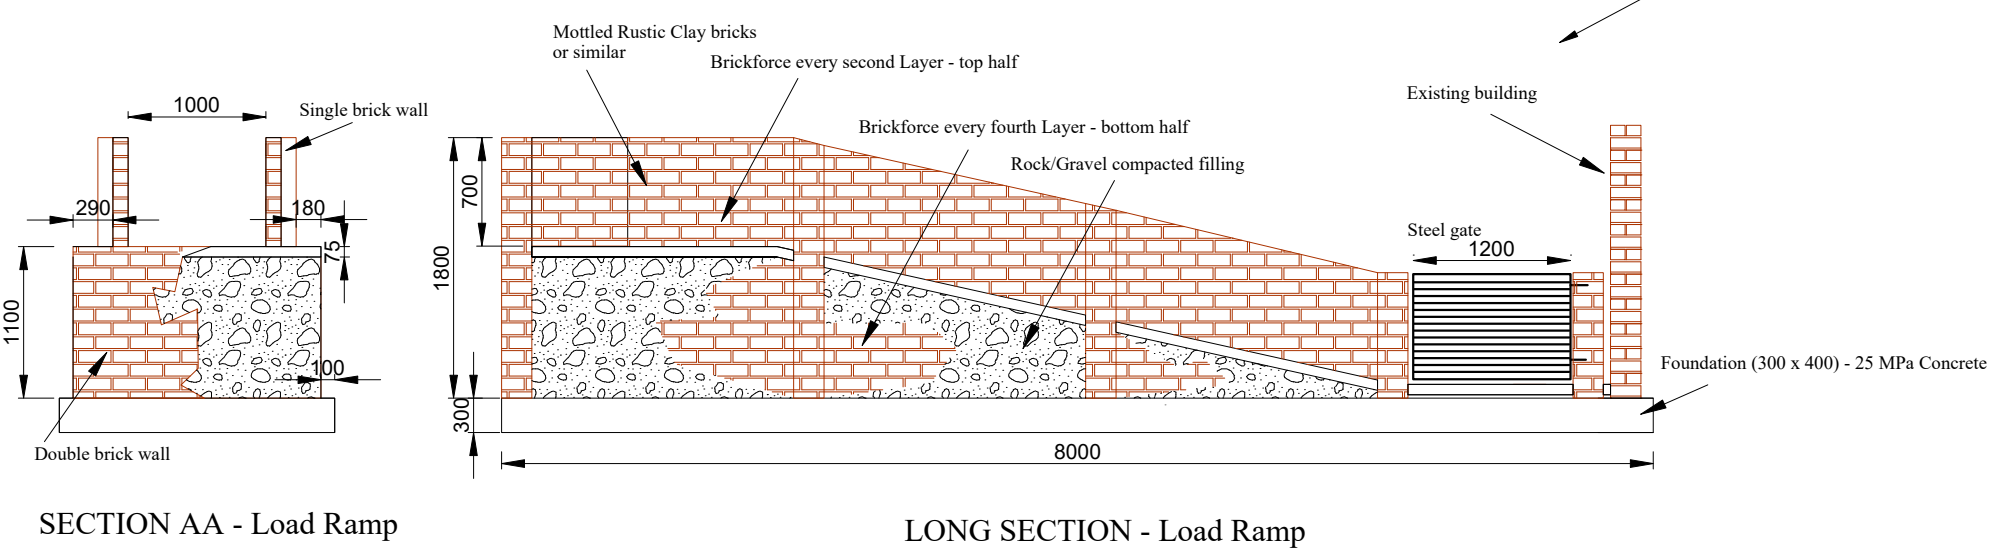
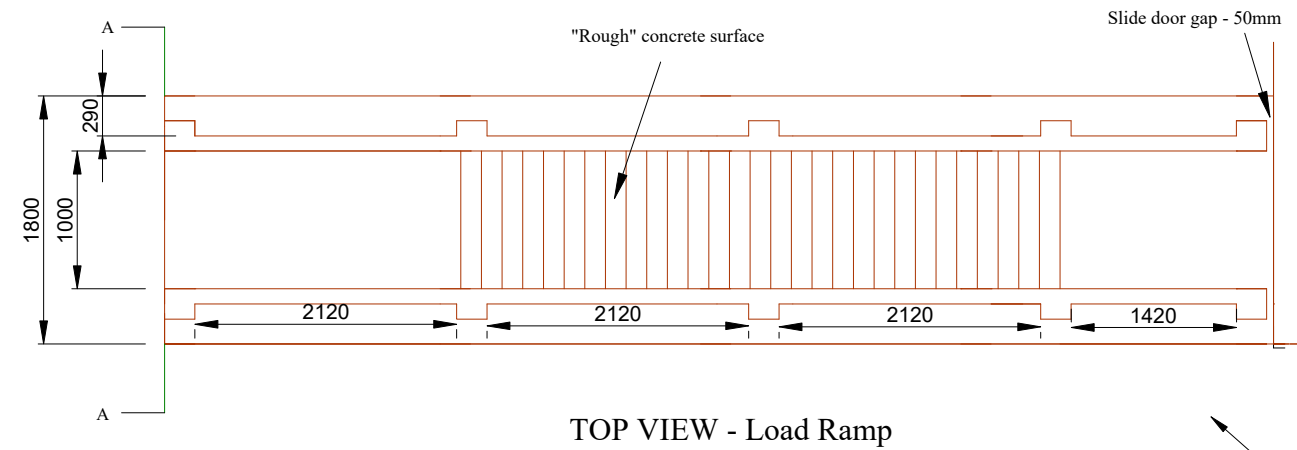
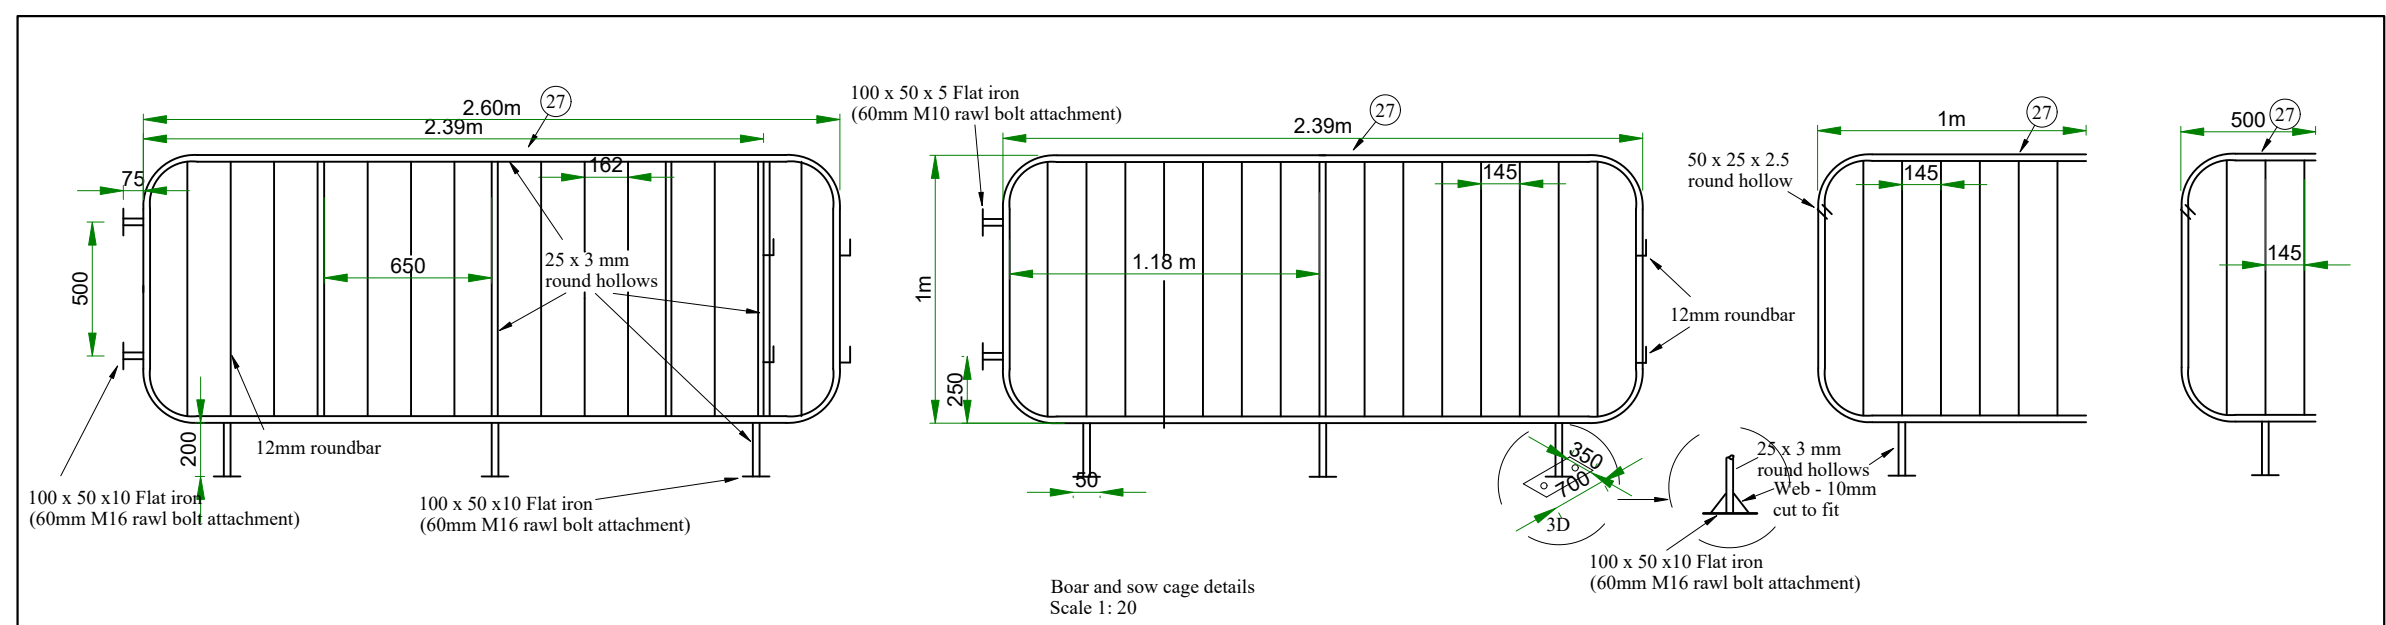
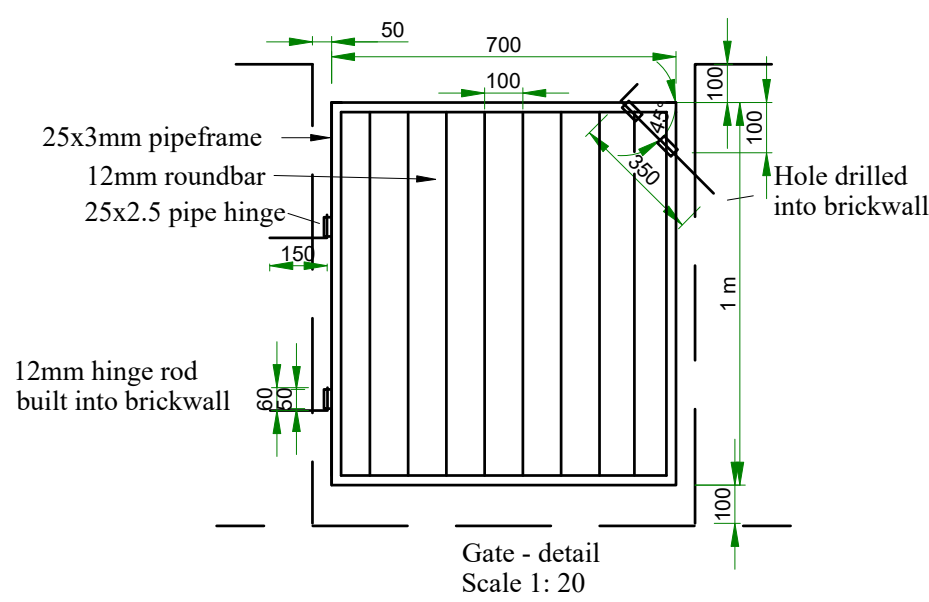
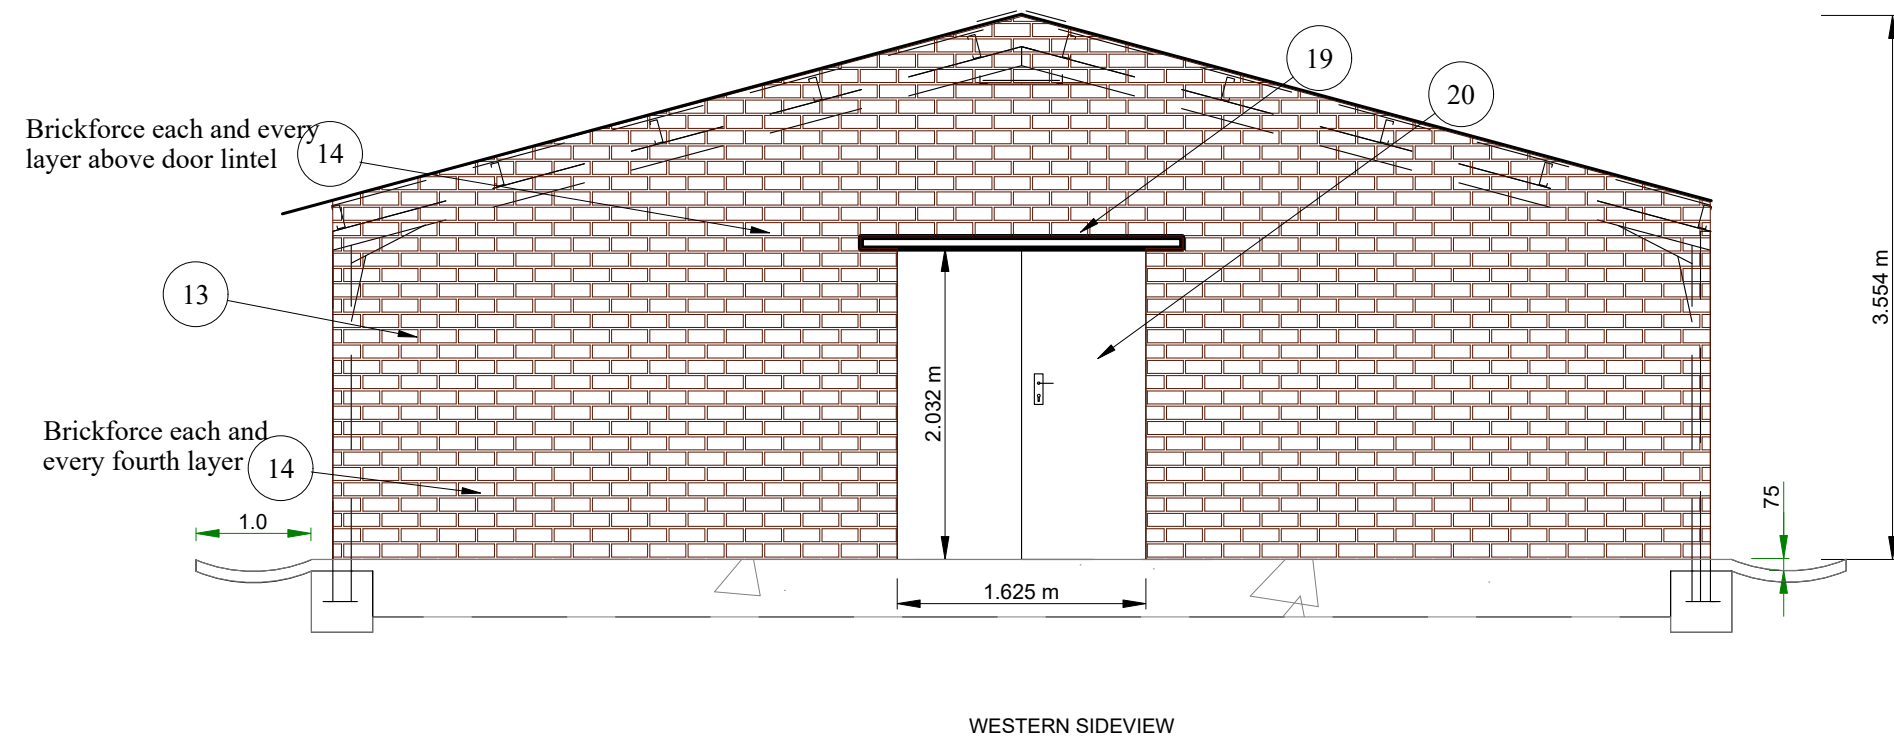
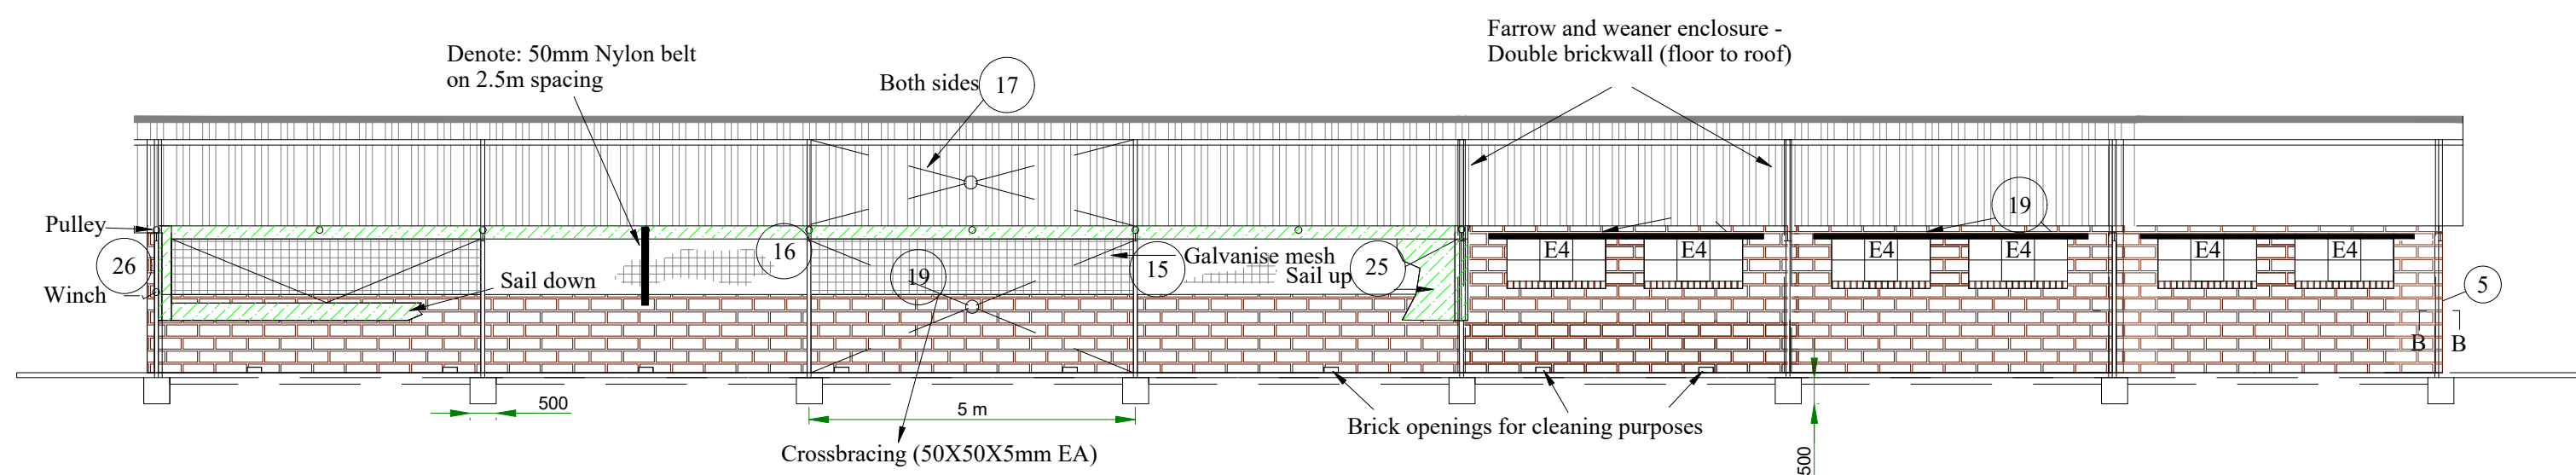
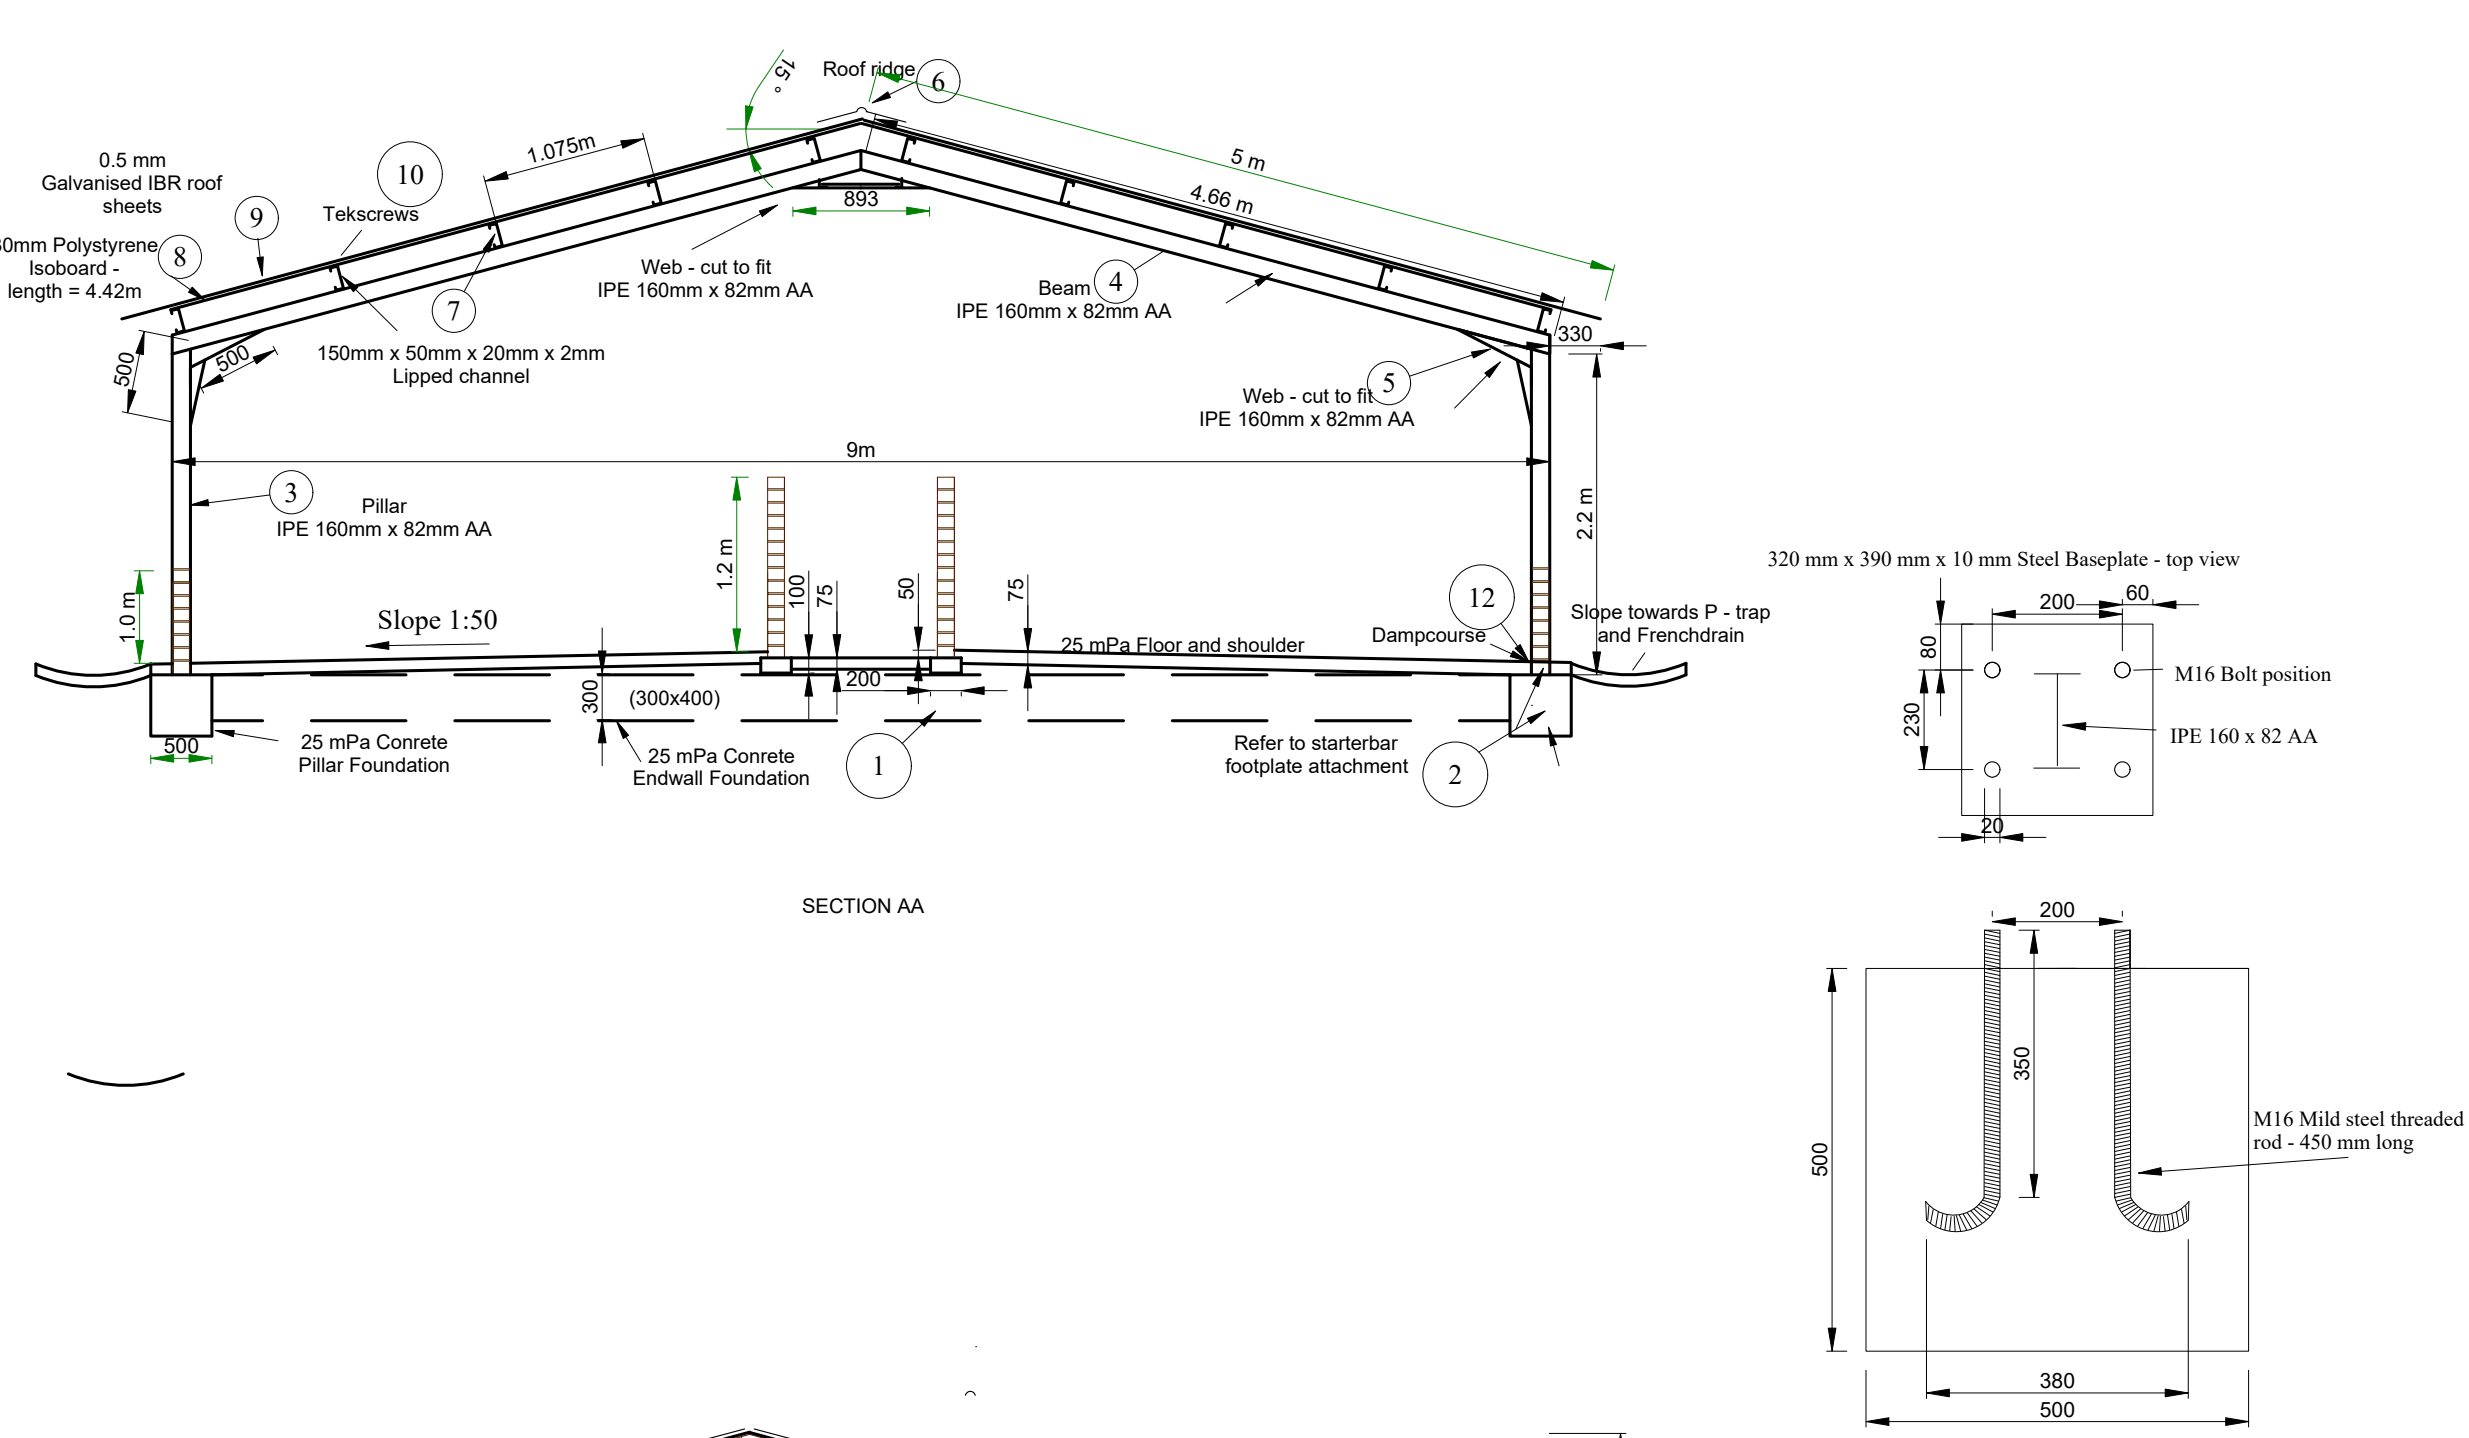


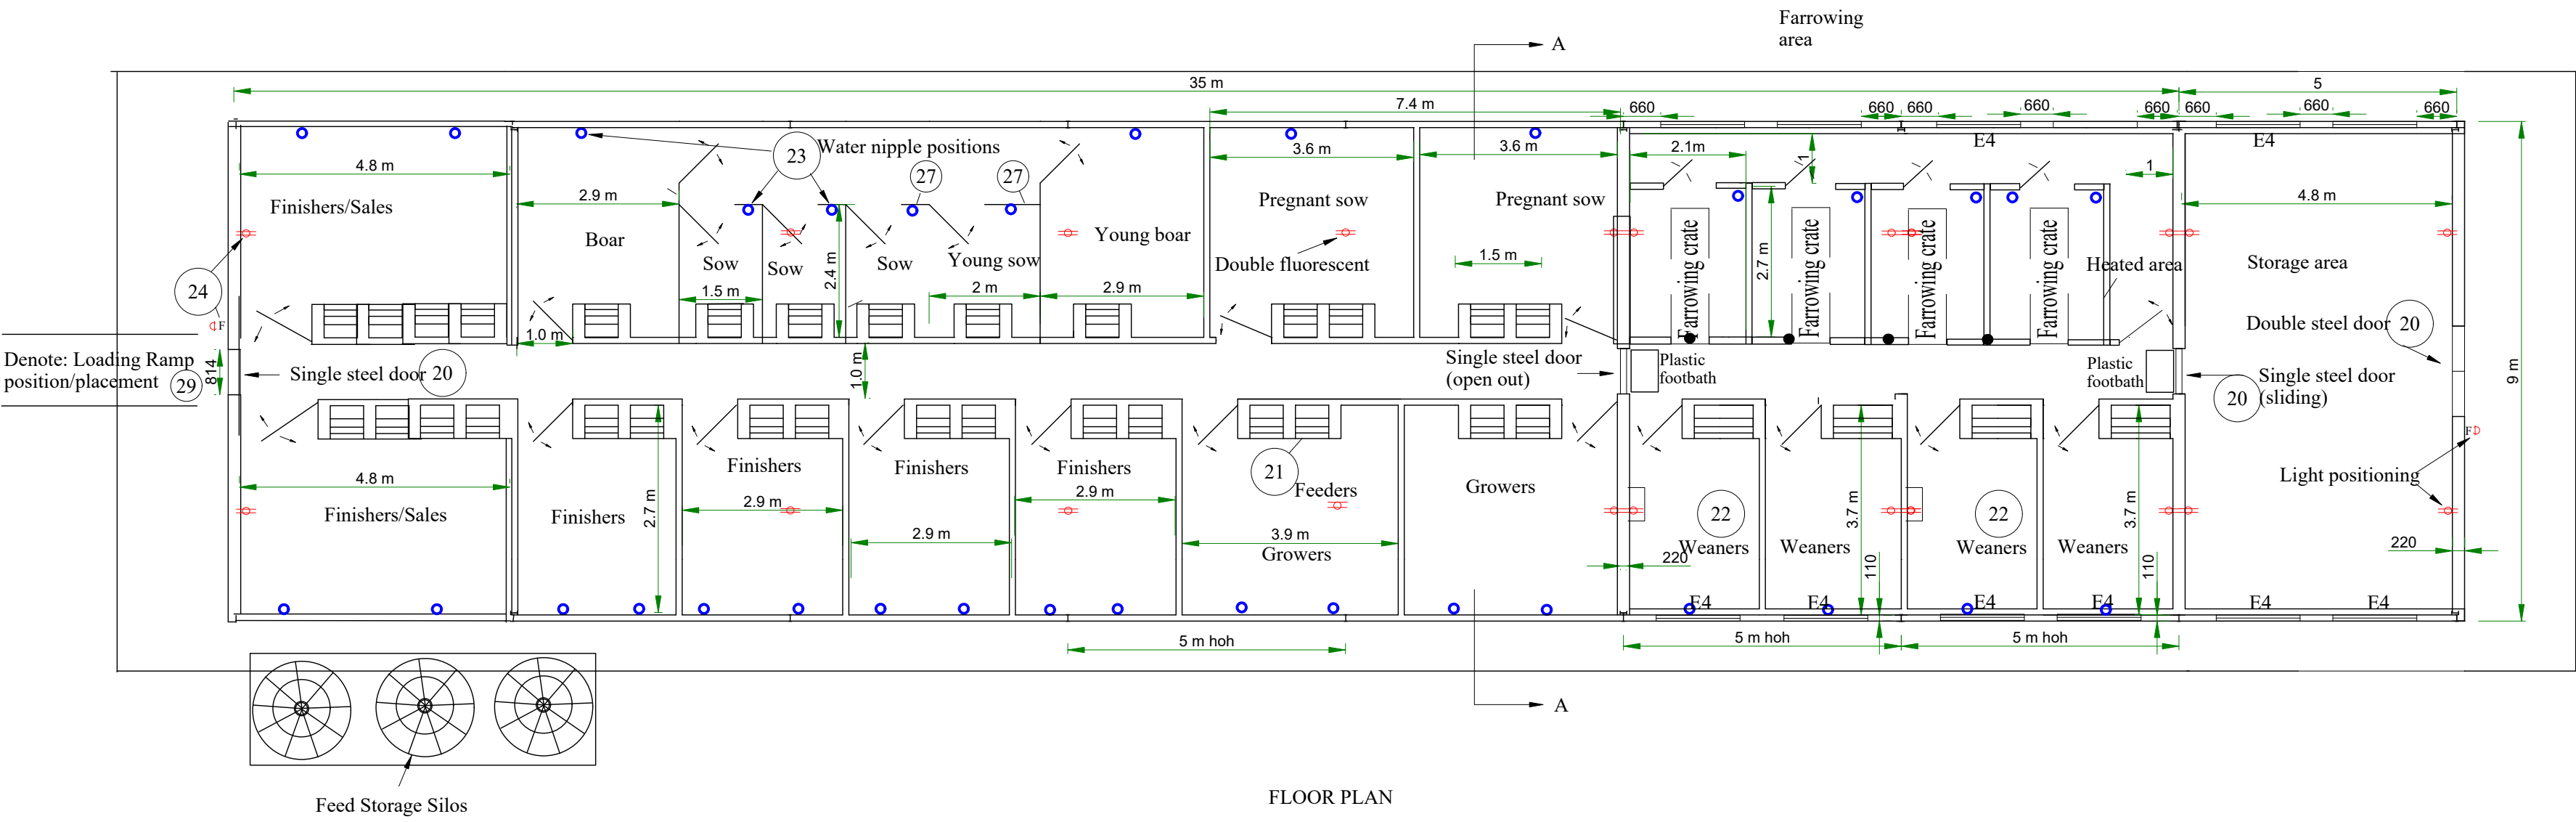

LONG SECTION - Load Ramp

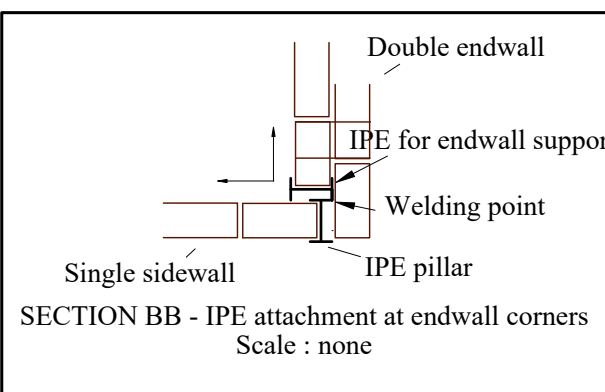

NOTES:

Water and food supply at places as indicated - follow suppliers specification
Water nipples close to run - off outlet positions
Internal measurements as shown on plan can be accepted as nominal to nearest 100mm
Manual manure removal, rest of house is broomed and hose washed towards exterior channels
All measurements must be confirmed on site before material is ordered.
Boar, sow cage and gates can also be made out of 38mm x 2.0mm sq. tube
Barrel bolts is 12mm rod
All feeding troughs is purpose built consisting out of bricks, 6mm steel plate and 12mm rod.
(confirm before construction commence)

NO and ITEM:

1. All concrete works
2. Footplate
3. Pillars
4. Beams
5. Web - cuts
6. Ridge
7. Rafter
8. Insulation
9. Roof
10. Tek screws
11. Washers
12. Dampcourse
13. Bricks
14. Brickforce
15. Galvanised mesh
16. Binding wire
17. Wind reinforcing
18. Buidmix
19. Lintels
20. Doors
21. Feeder
22. Heater
23. Water
24. Electrical
25. Sail
26. Winch / Window
27. Boar / sow cage
28. Excavation
29. Loading ramp

AGRICULTURAL ENGINEERING - Private bag X 804 Potchefstroom 2520

Drawn by:
Geteken deur: Mr Z Mbamali (Pr. Eng)

Approved:
Goedgekeur:

20 SOW UNIT - MASETHOLE DEVELOPERS

Scale:
Skaal: AS INDICATED

Ref. No.:
Verw. Nr.: C:\MyDoc\HOD\Terms\Piggery\20Sow.drg

Tel.: (063) 588 5825

Date:
Datum: 2026.07.09

Drawing No.: Tek. Nr.:

on A1