


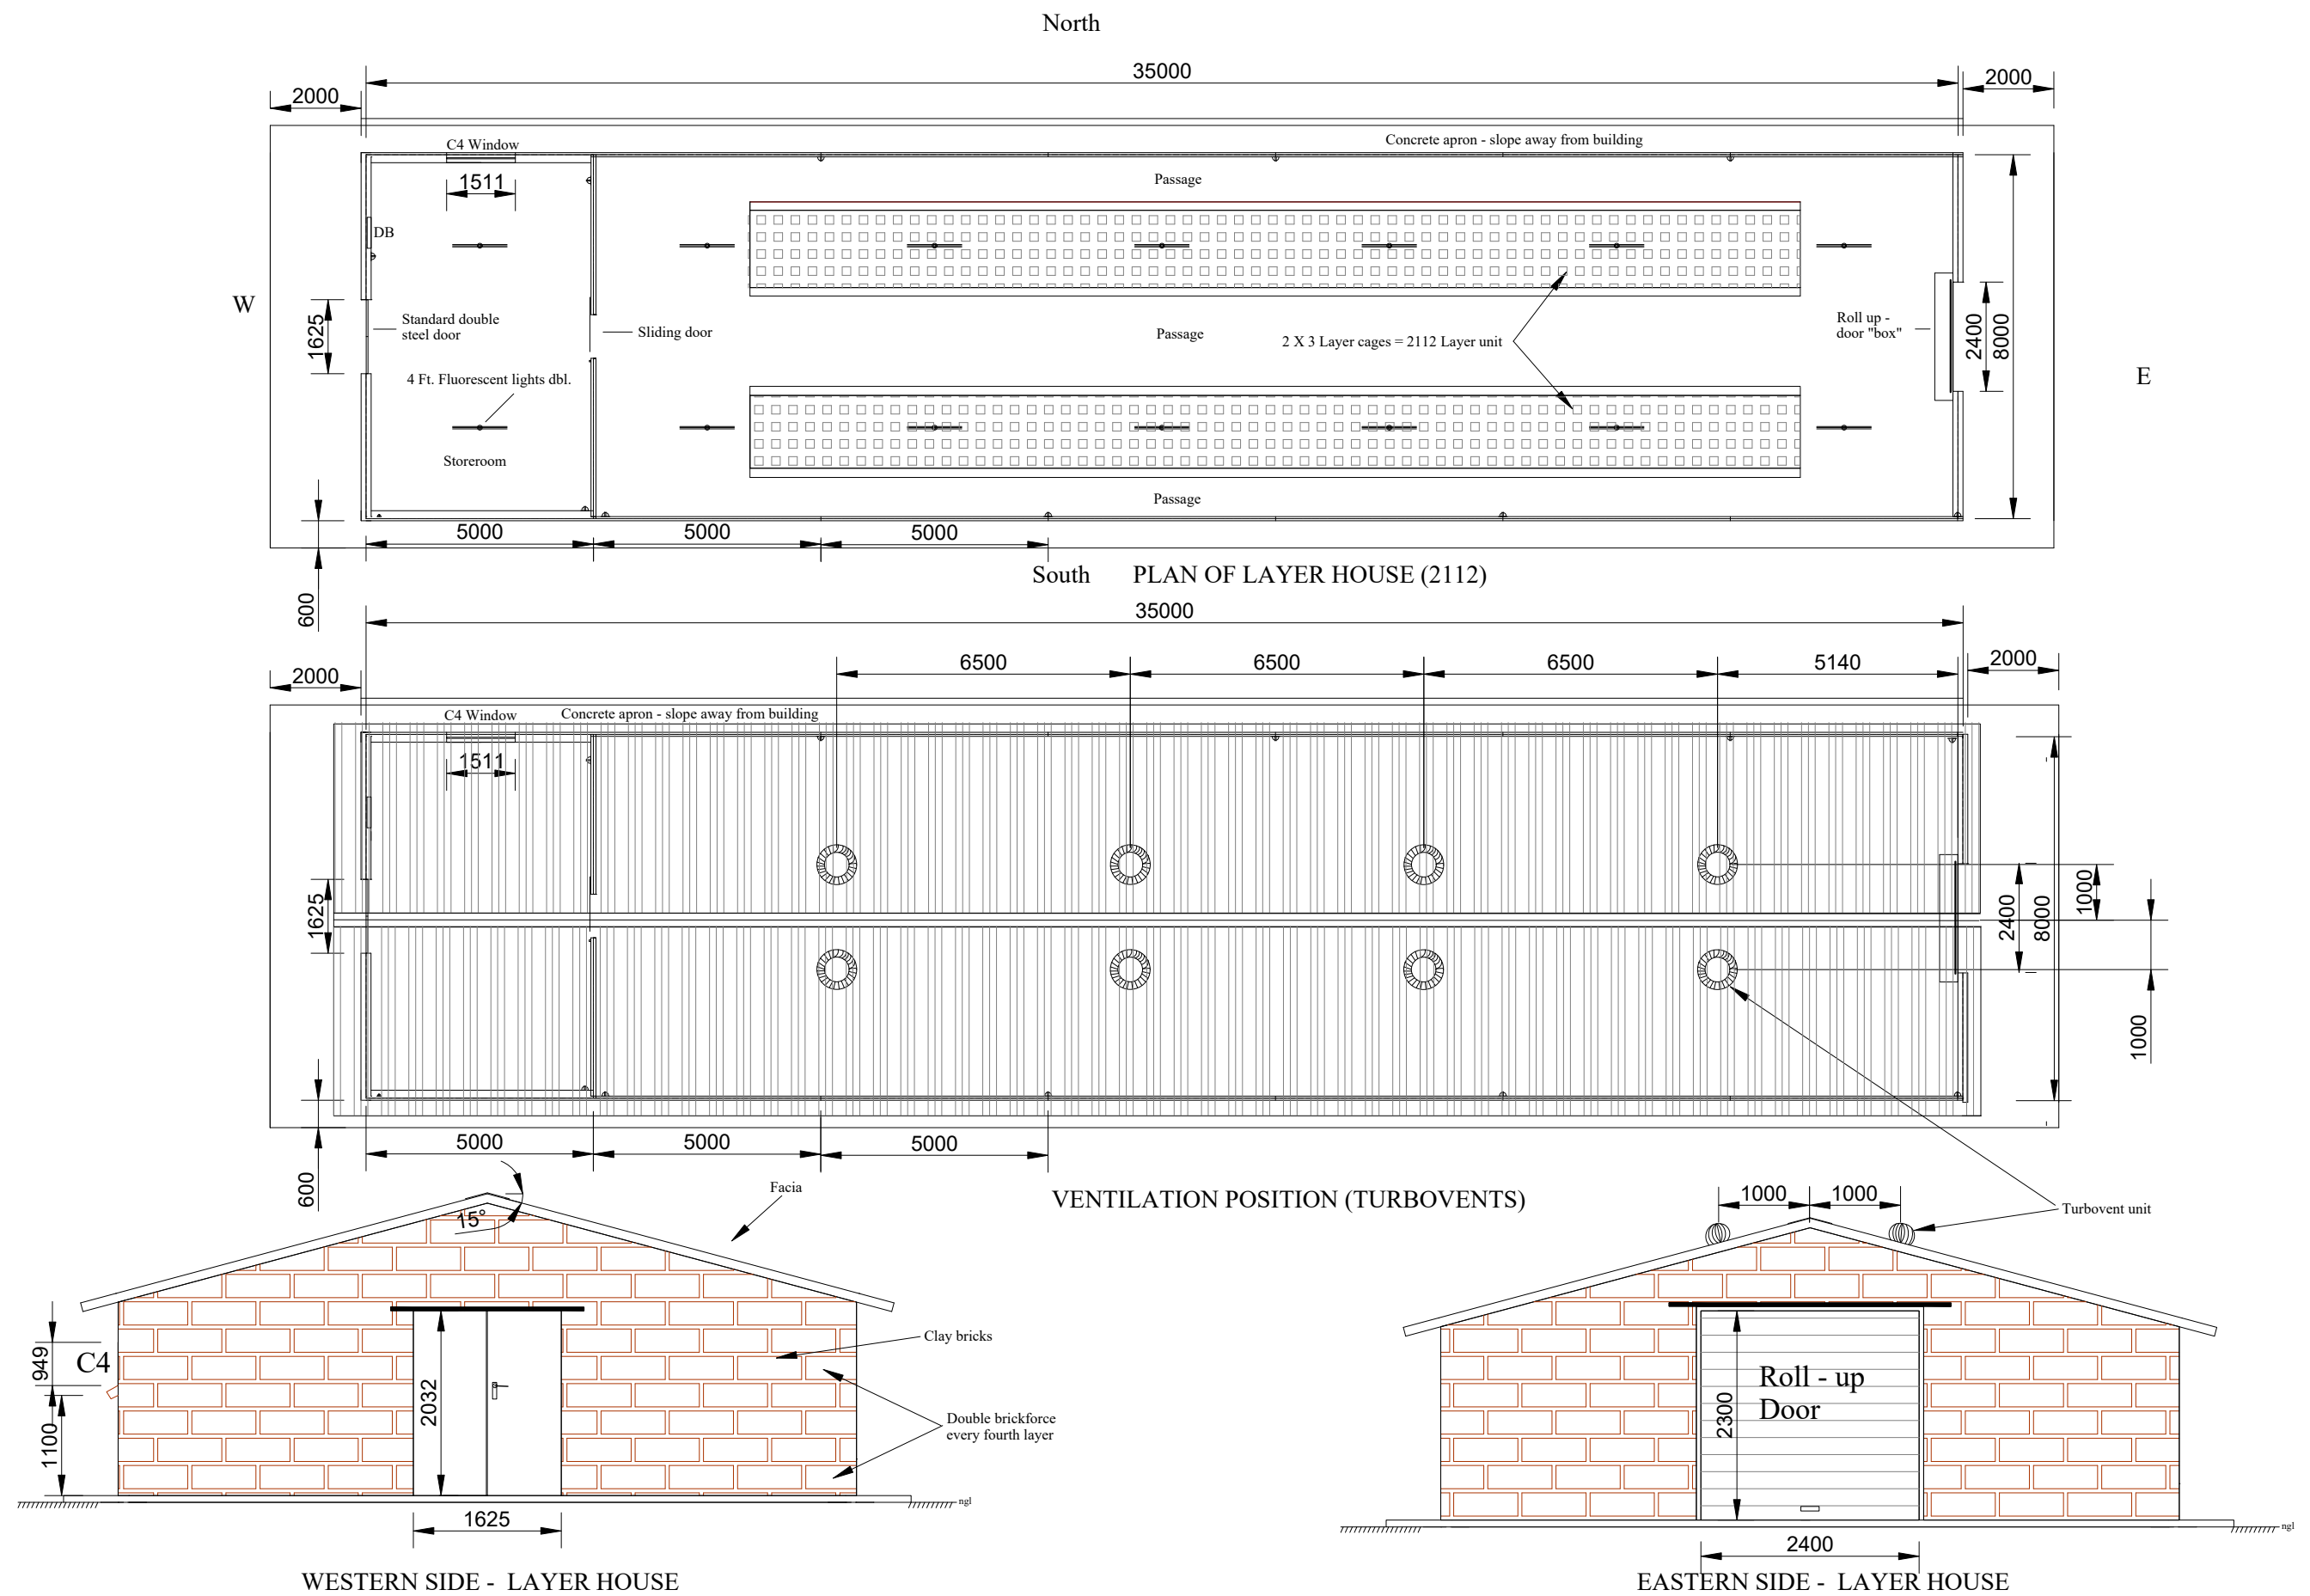

DA&RD - AGRICULTURAL ENGINEERING P.BAG X 804 POTCHEFSTROOM 2520

Drawn : Mr Z Mbhamali (Pr. Eng)

Signed off:

2112 layer house -Matsimanyai Farming

Date:

Scale: dimensions as indicated

Ref.nr mydoc\hod\terms\layers

Tel.: 018 - 299 6661

Fax.:

Date: 2026.07.01

Drawing nr. 2