E-45600 E-45550 E-45500 E-45450 E-45400 E-45350

N-2567950 N-2568000 N-2568050 N-2568100 N-2568150

N

WIND DIRECTION

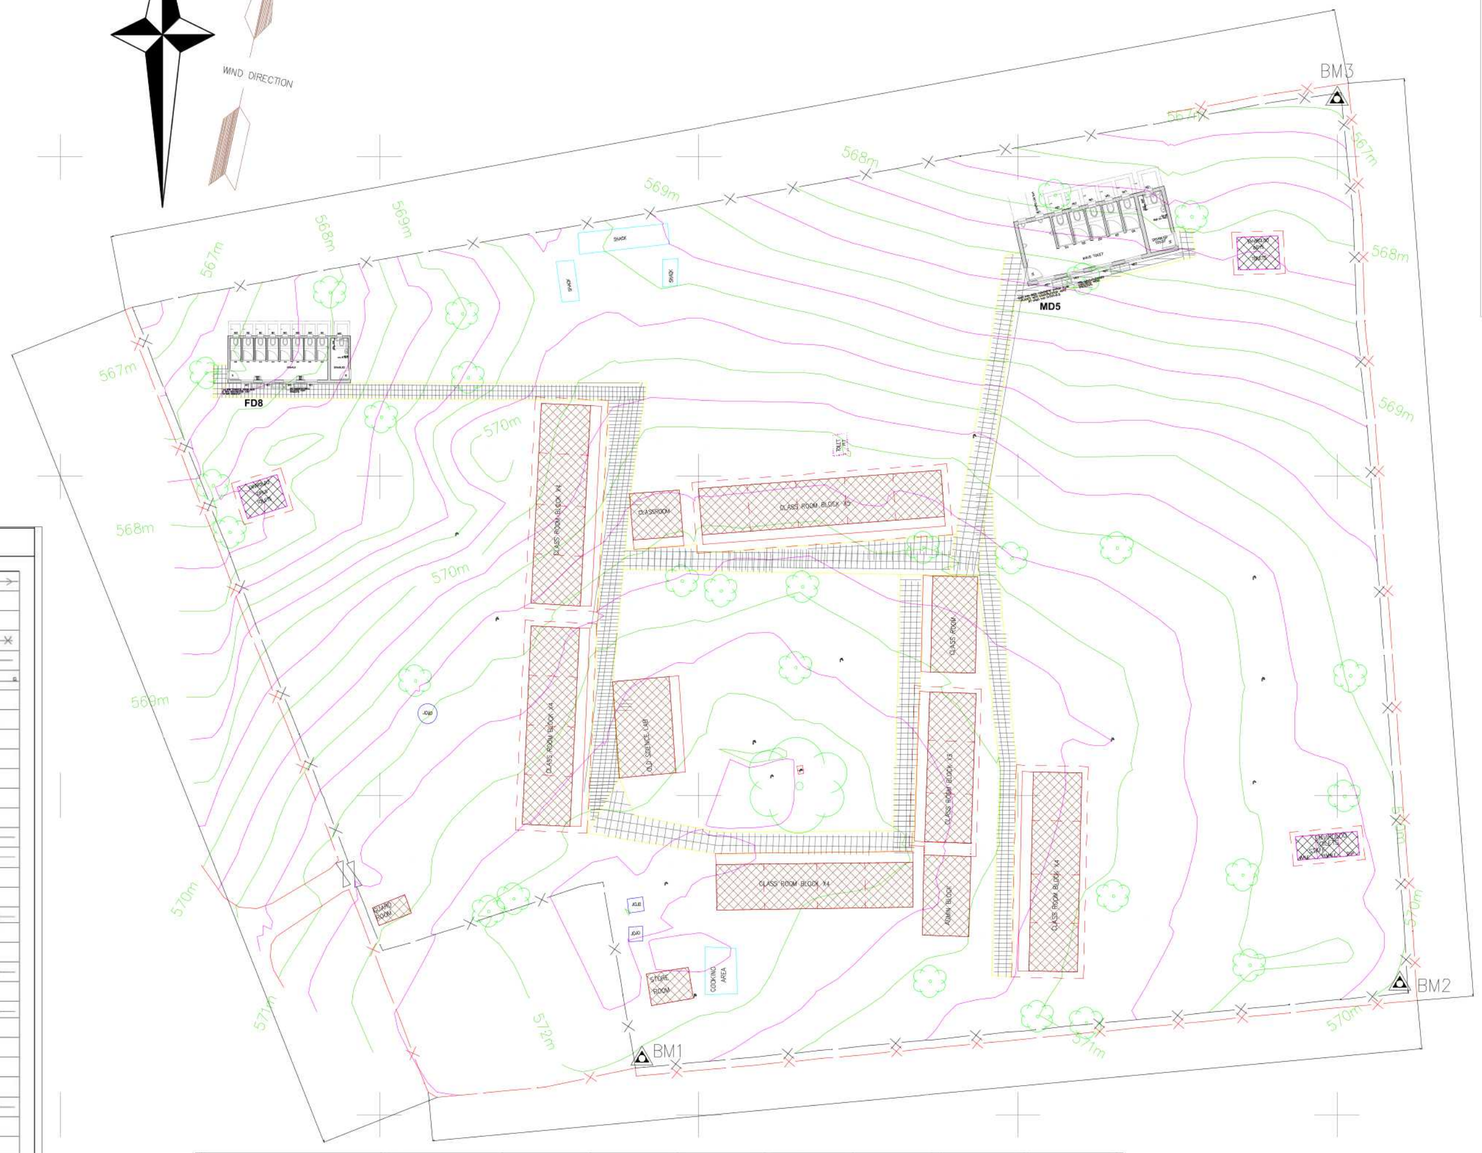

LEGEND

- BUILDINGS
- WATER TAP
- JOJO WATER TANK
- TREE
- SURVEY PEG
- POWERLINE
- FENCE
- TELEPHONE
- KIOSK

LEGEND

ERF BOUNDARIES\ ROAD RESERVE	
BENCHMARKS \ REFERENCE POINTS	BM 1105.867
EXISTING GROUND ELEVATIONS	0
EXISTING FENCE-LINE	
EXISTING WALL	
EXISTING GUARDRAIL	
EXISTING ROAD SIGN	RS
EXISTING SIGN BOARD	SB
EXISTING DISTANE MARKER	DM
EXISTING REFUSE BIN	BIN
EXISTING TRAFFIC SIGNAL	TS
EXISTING STREET LIGHT POLE	LP
EXISTING ELECTRICAL MAST\POLE	EP
EXISTING ELECTRICAL LINE	HV
EXISTING ELEC. OVERHEAD LINE	OH
EXISTING ELEC. MANHOLE	
EXISTING ELEC. BOX\TRANSFORMER	
EXISTING SEWER PIPE	SE
EXISTING SEWER MANHOLE	SE
EXISTING SEWR CLEANING EYE	IE
EXISTING STORMWATER PIPE	SW
EXISTING STORMWATER MANHOLE	SW
EXISTING WATER PIPE	W
EXISTING WATER END CAP	
EXISTING WATER VALVE	
EXISTING WATER METER	M
EXISTING WATER TAP	TAP
EXISTING TELKOM CABLE	T
EXISTING TELKOM MANHOLE	T
EXISTING TELEPHONE POLE	TP
PIPE MARKER	

Ablution Quantities			
Toilet Type	Toilet Seats	Basin	Urinals
Boys	4	2	3
Girls	6	2	0
Male Staff	1	1	2
Female Staff	5	1	0

Enrolment			
Grade 8 - 12			
Year	Boys	Girls	Total
2019	311	271	582
2020	295	268	563
2021	281	298	579

BENCHMARKS WG 31

BENCHMARK	Y	X	HEIGHT	REMARKS
BM1	45508.882	2568141.201	571.941	12 MM IRON PEG
BM2	45390.209	2568129.485	569.937	12 MM IRON PEG
BM3	45400.030	2567990.932	566.890	12 MM IRON PEG

SURVEYED BY: C. MATYUKIRA (PLS 1270S)
CM SURVEY SOLUTIONS INC.

DATE:NOVEMBER 2019

No.	Date	Revision Description

REVISION SCHEDULE

CL IENT

HIGHTEMPO INVESTMENT PTY LTD
CIVIL and STRUCTURAL ENGINEERING

APPROVAL

EN GINEER | PR ENG no. | DATE

CL IENT | DATE

DESIGNED	DRAWN	CHECKED
Mgab	SEHODI	T.H

PR OJECT

LPDE 2021/22 SCHOOL WATER AND SANITATION-APPOINTMENT TO PROVIDE PLANNING, SUPERVISION AND PROJECT MANAGEMENT FOR CONSTRUCTION OF SCHOOL WATER AND SANITATION FACILITIES FOR CLUSTER 2 IN CAPRICORN DISTRICT OF LIMPOPO PROVINCE

D RAWING DESCRIPTION

MATSUMBU SCHOOL SITE DEVELOPMENT PLAN

REV DATE	SCALE	SIZE
	N.T.S	A0

DRAWING NUMBER

REV