



[illegible]

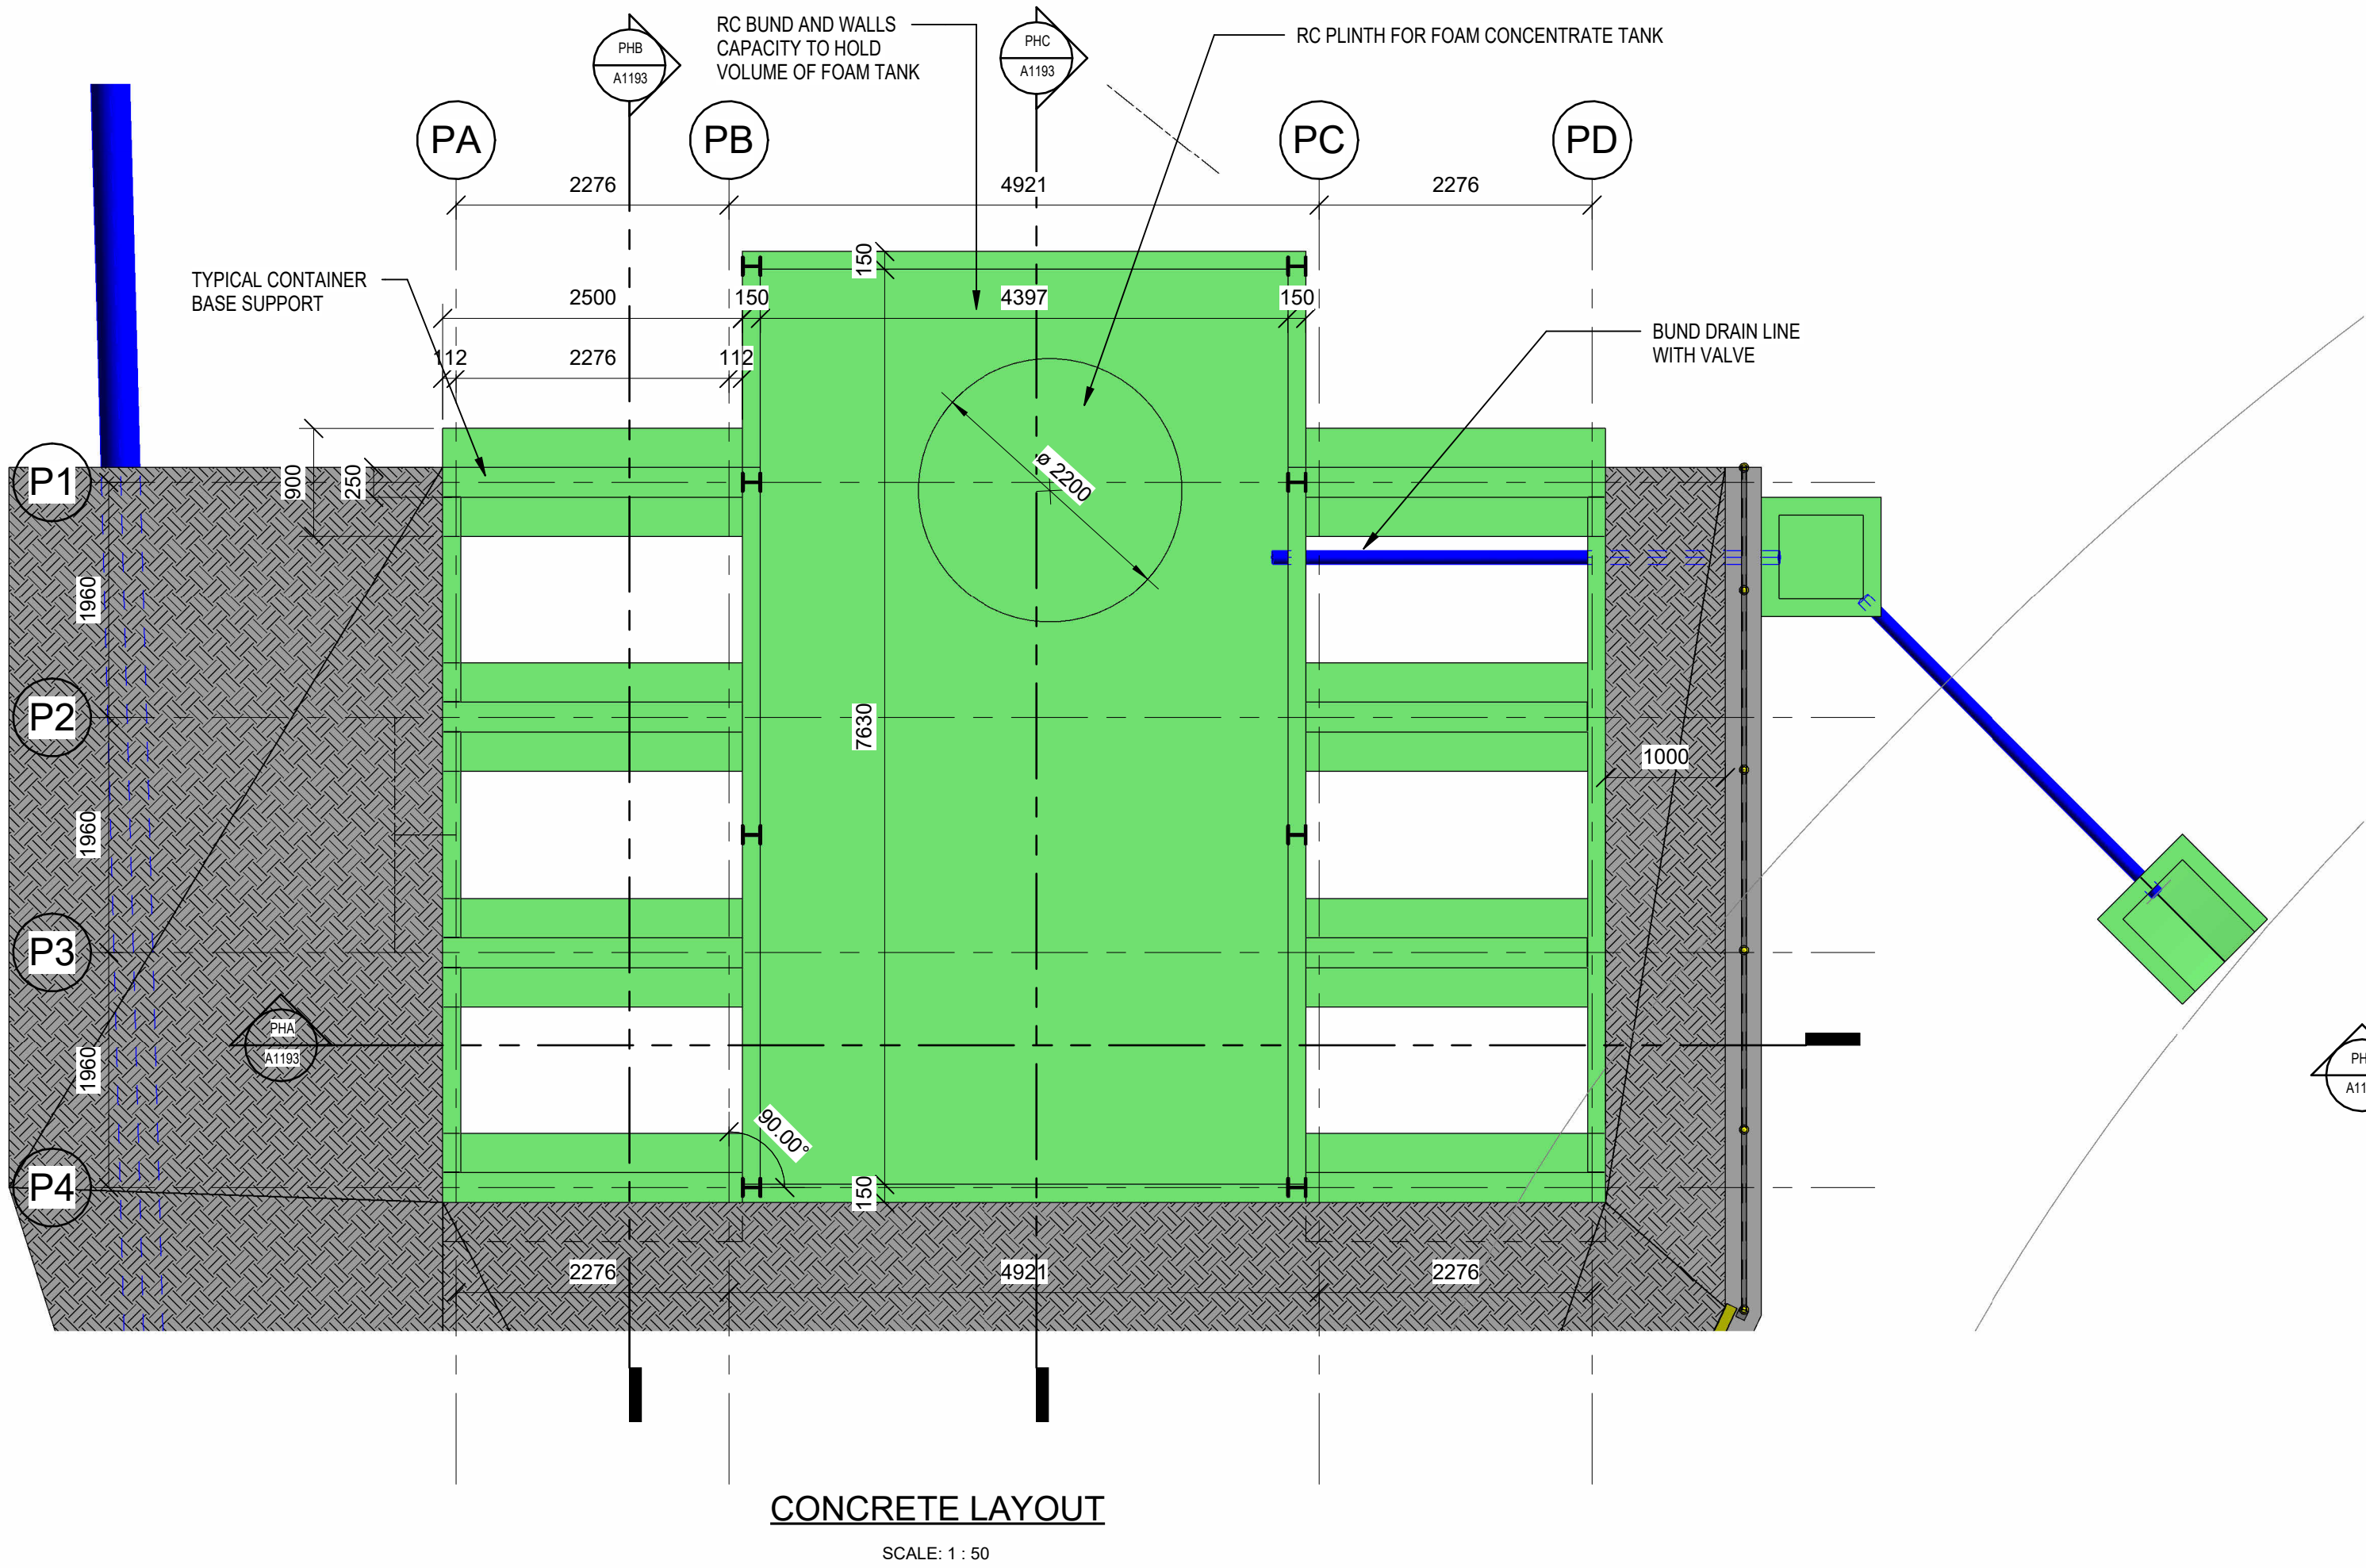


CONCRETE LAYOUT

SCALE: 1 : 50

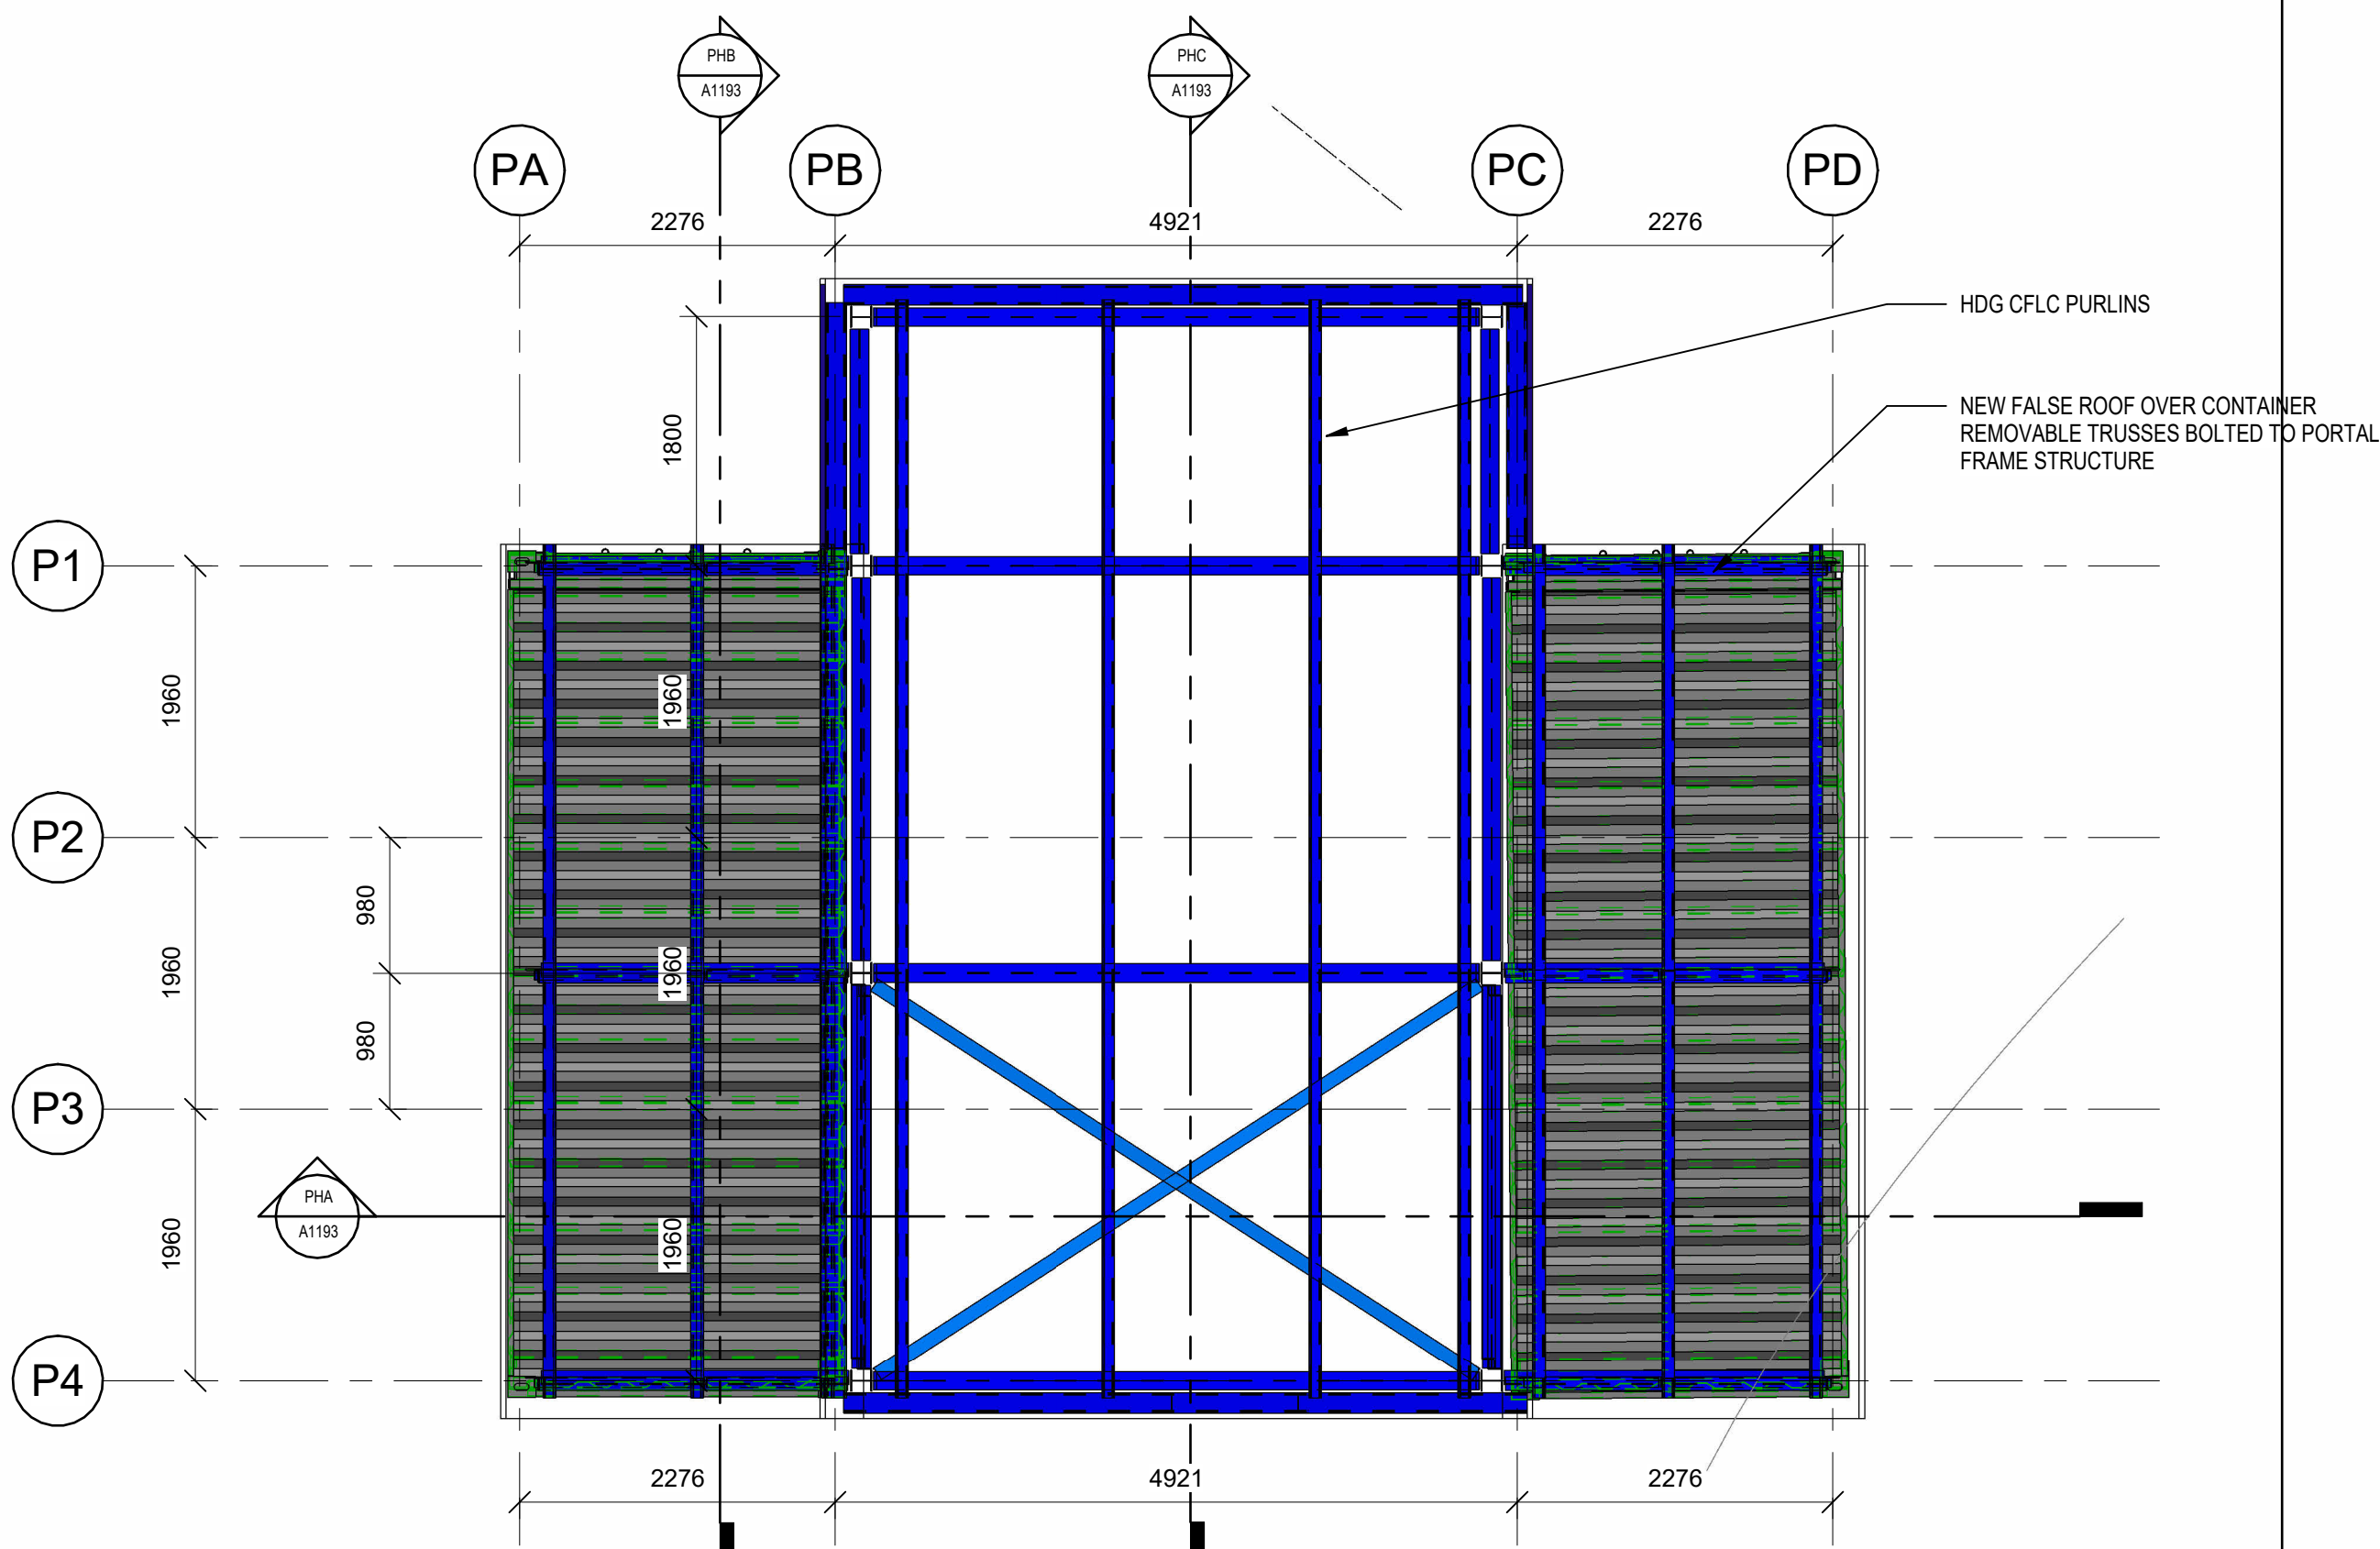

FOAM CONCENTRATE TANK SHED ROOF LAYOUT

SCALE: 1 : 50

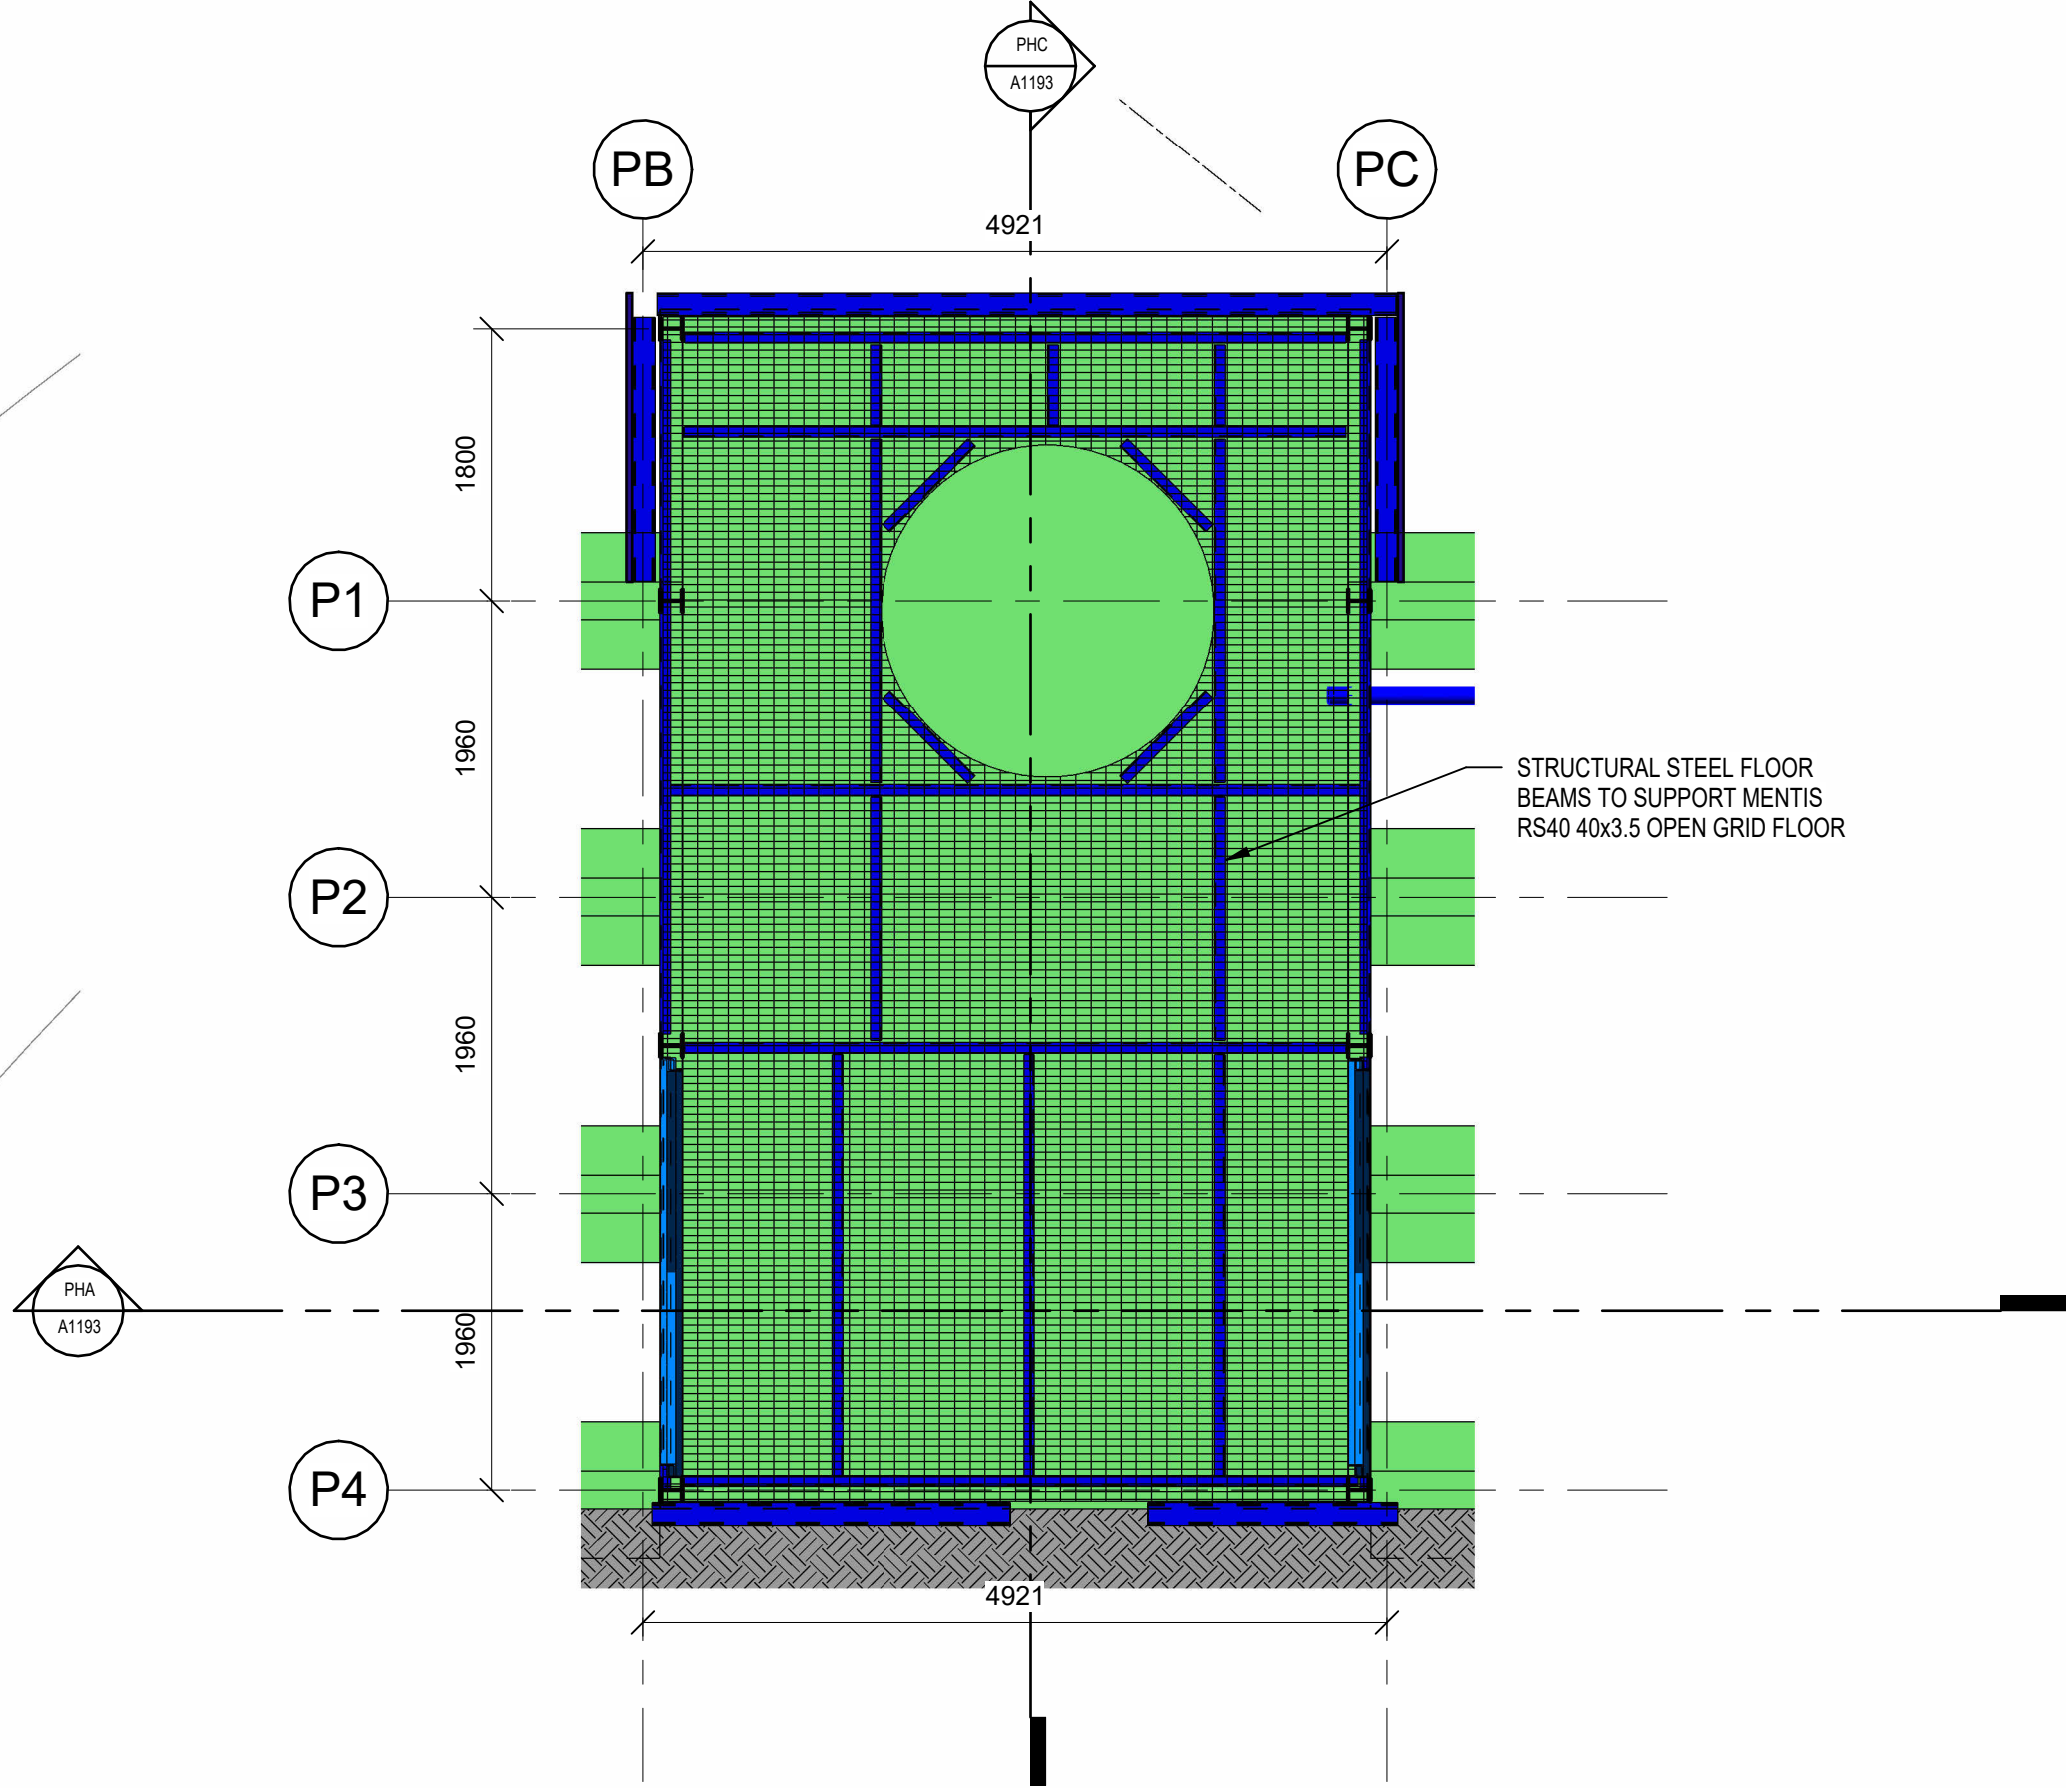

FOAM CONCENTRATE TANK SHED LAYOUT

SCALE: 1 : 50

DESIGNER			
RESP. ENG			
PROJ. MANAGER			
CLIENT			
ROLE	NAME	SIGN	DATE
DRAWING APPROVAL STATUS			

PROJECT:	TRANSNET PIPELINES HOWICK
TITLE:	PUMP HOUSE - TYPICAL FOUNDATION LAYOUTS

SCALE	1 : 50	CHECKED:	KO	APPROVED:	BJ
CAD FILE:	HOI1436-TPL_2024_09_0008_77334_RFP-FAT-0001	DESIGN-DRAWN:	KO	DATE:	2025-04-18
PROJECT No:	11364	DRAWING No:	11364-A1192	REV:	A


GREYJONES
(PTY) LTD.
GREYJONES (PTY) LTD.
(031) 816 9386 admin@greyjones.co.za www.greyjones.co.za

REFERENCES	
DWG NUMBER	DESCRIPTION
-	-
-	-
-	-
-	-
-	-
-	-
-	-
-	-
-	-

REVISIONS			
REV	DATE	BY	CHK
A	17/02/26	KO	BJ
FOR CLIENT REVIEW			
-	-	-	-
-	-	-	-
-	-	-	-
-	-	-	-
-	-	-	-
-	-	-	-
-	-	-	-


TRANSNET
pipelines

PROJECT NAME	HW FIRE		
DRAWN		REF	
TRACED		DATE	
CHECKED		APPROVED	
SCALE			
TPL DRAWING No.		REV	

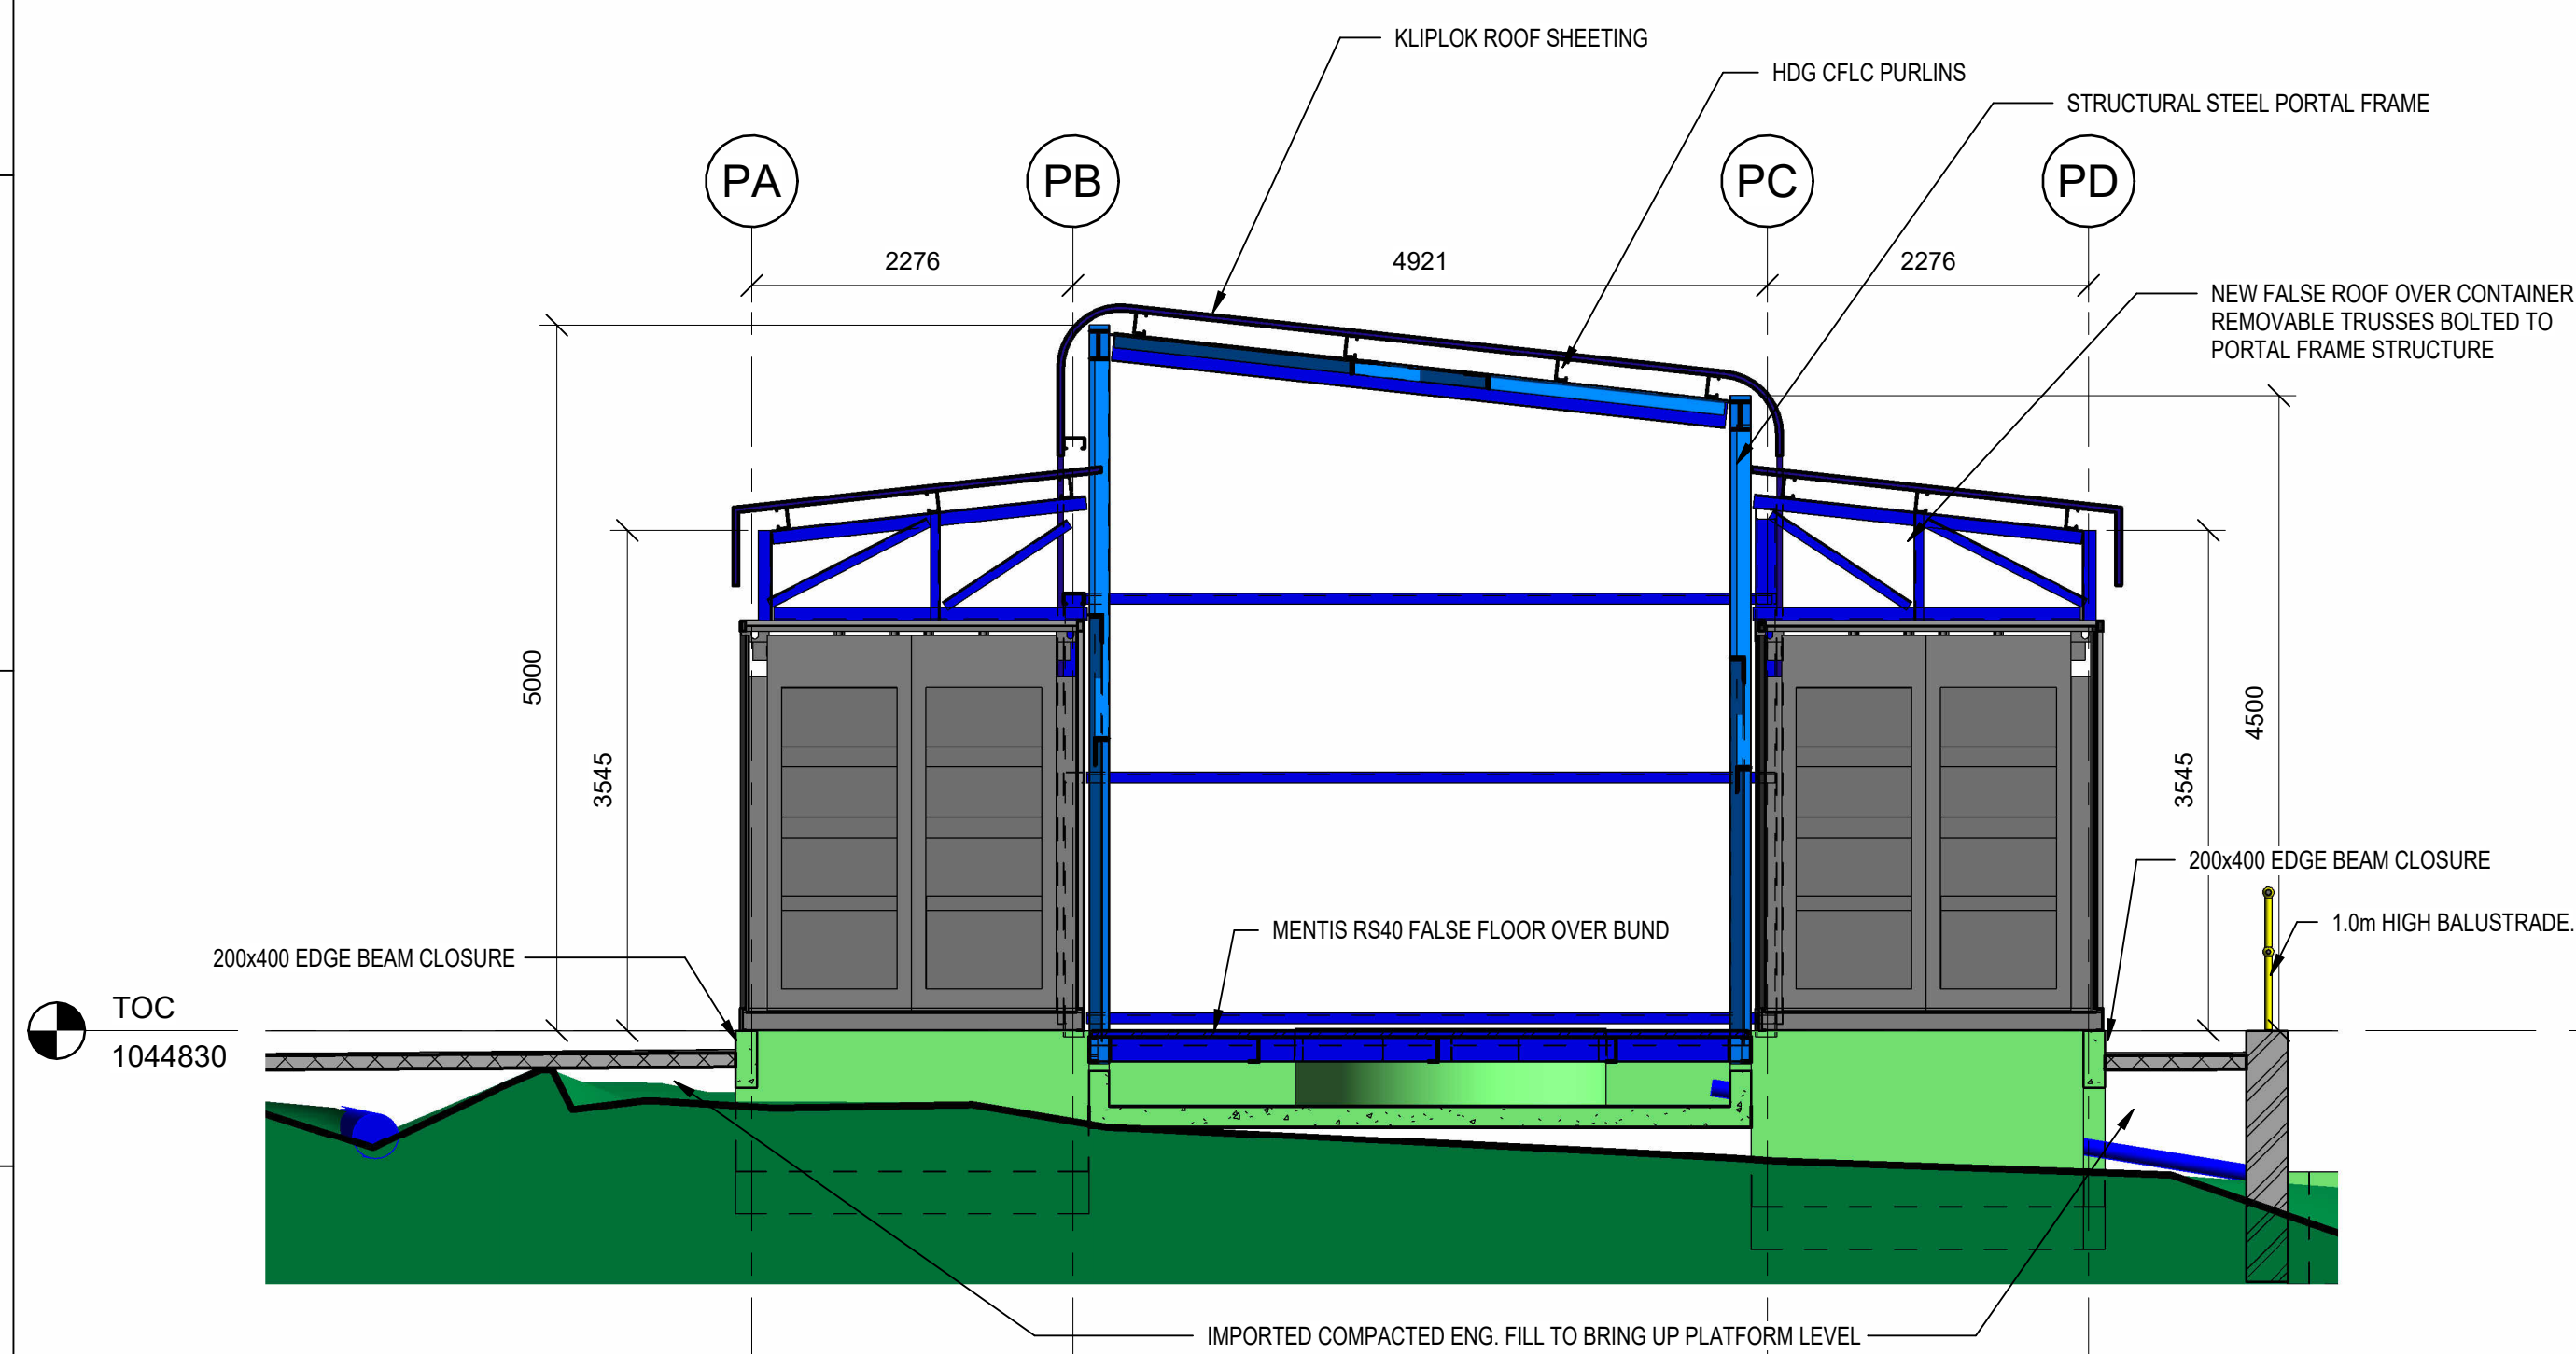


SECTION PHA

SCALE: 1 : 50

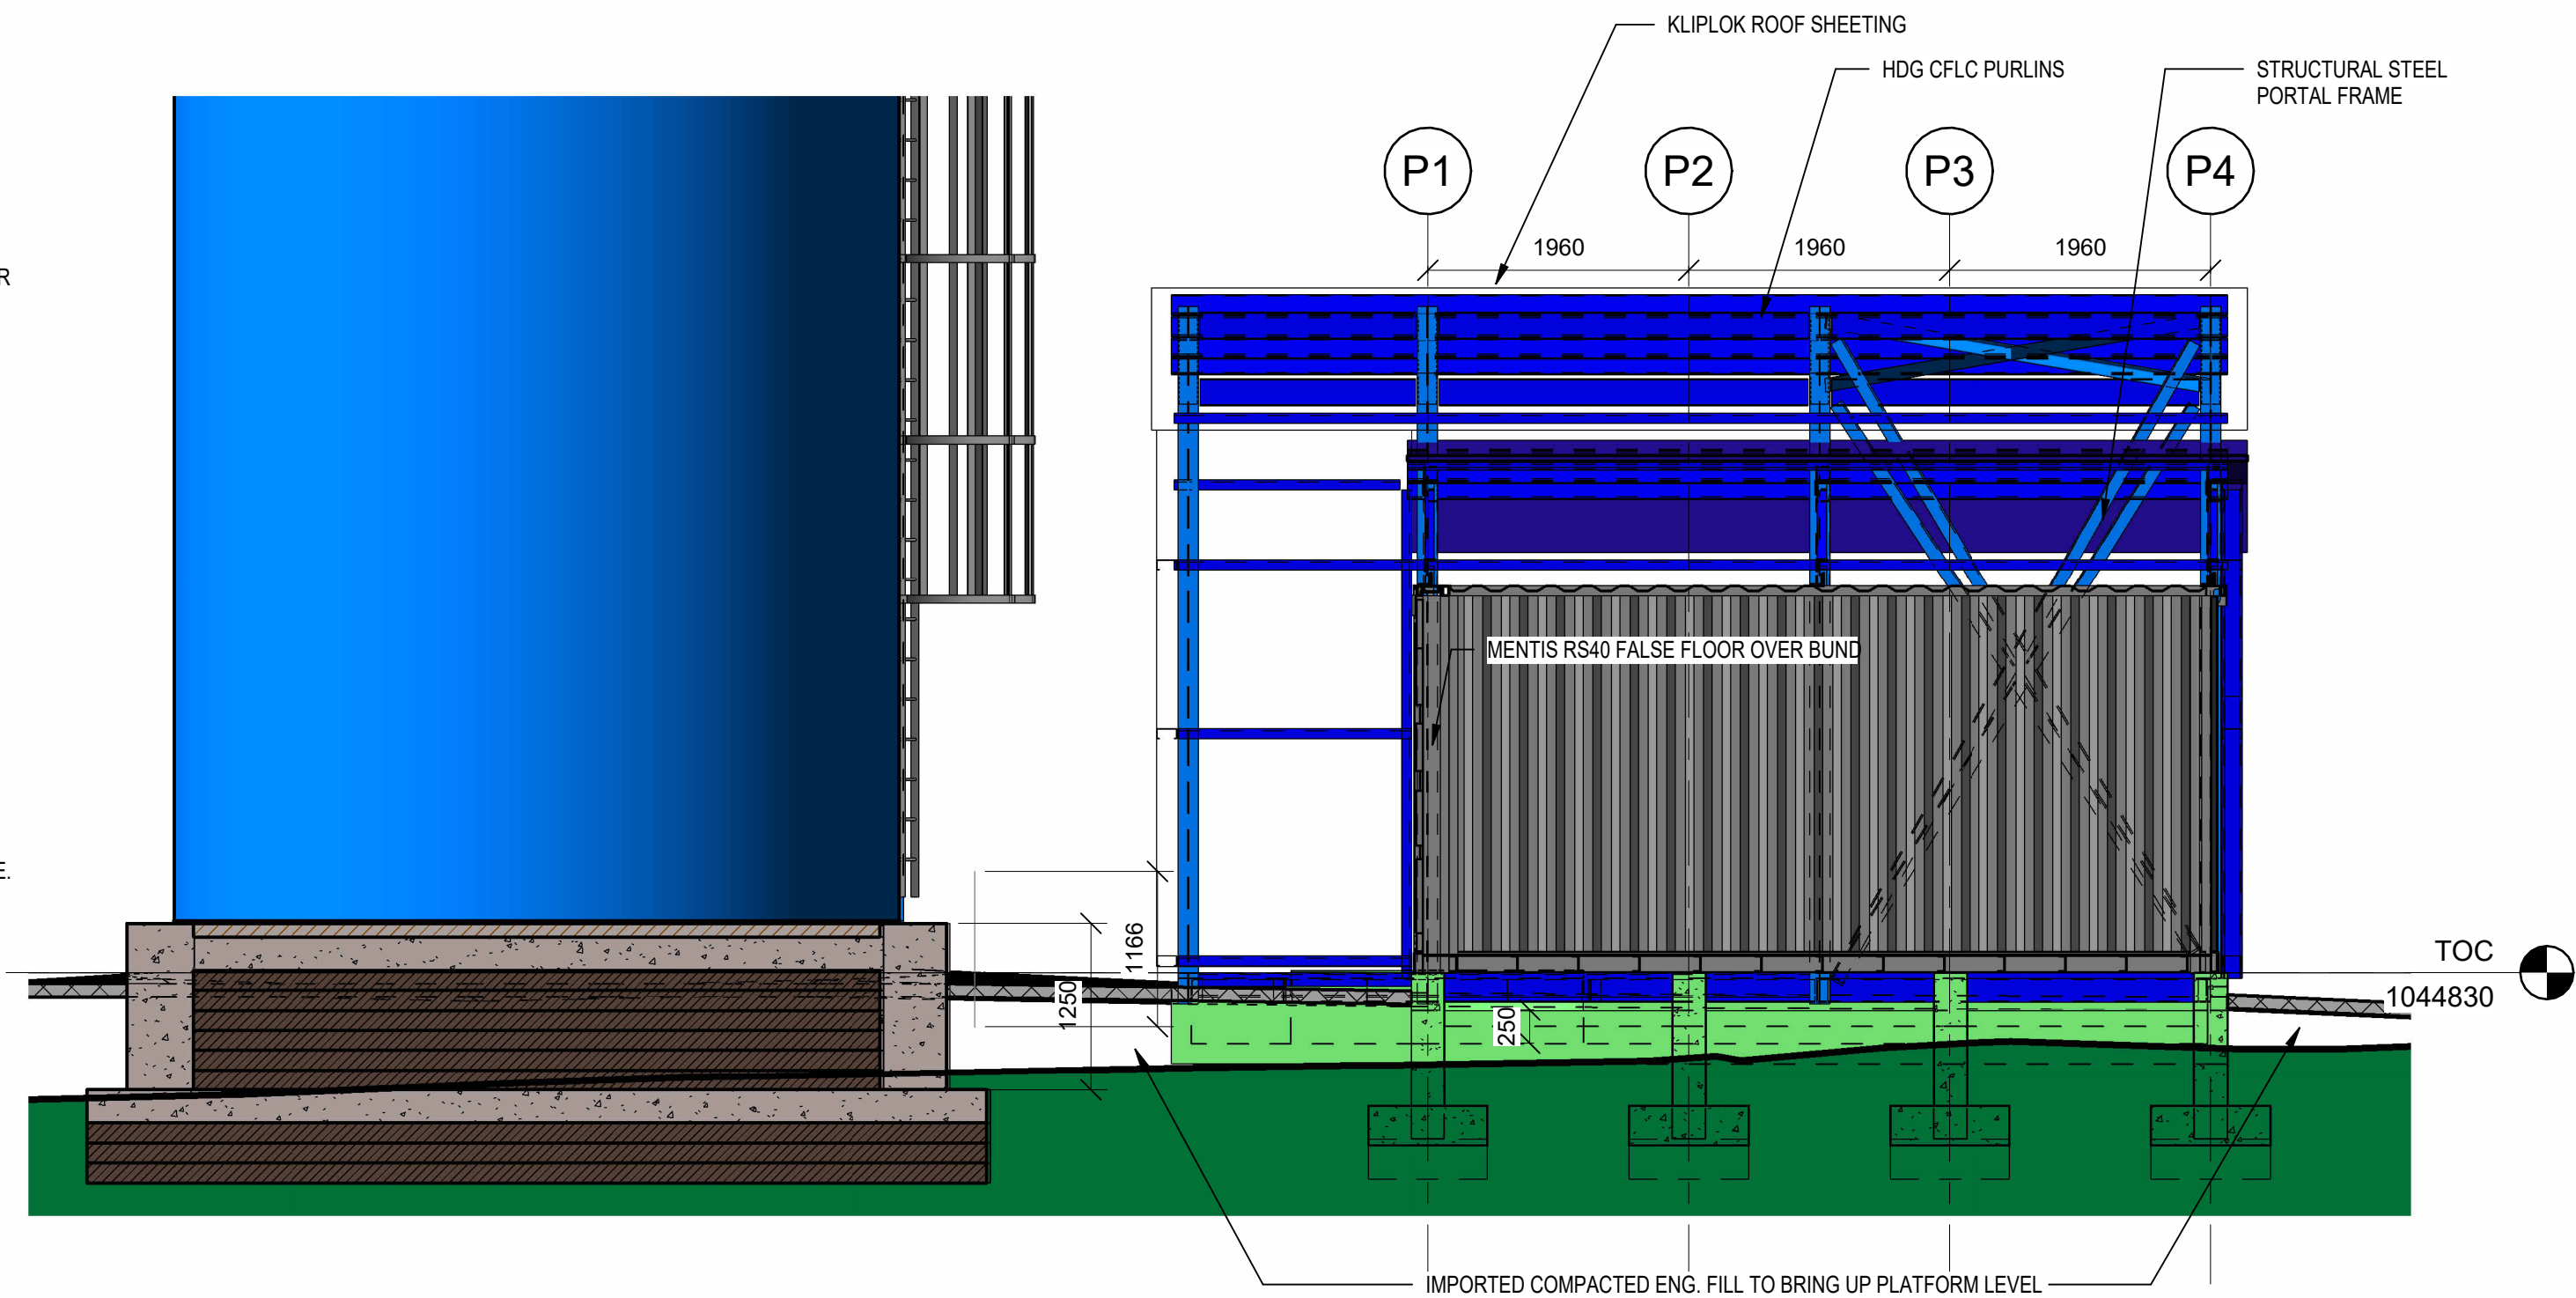

SECTION PHB

SCALE: 1 : 50

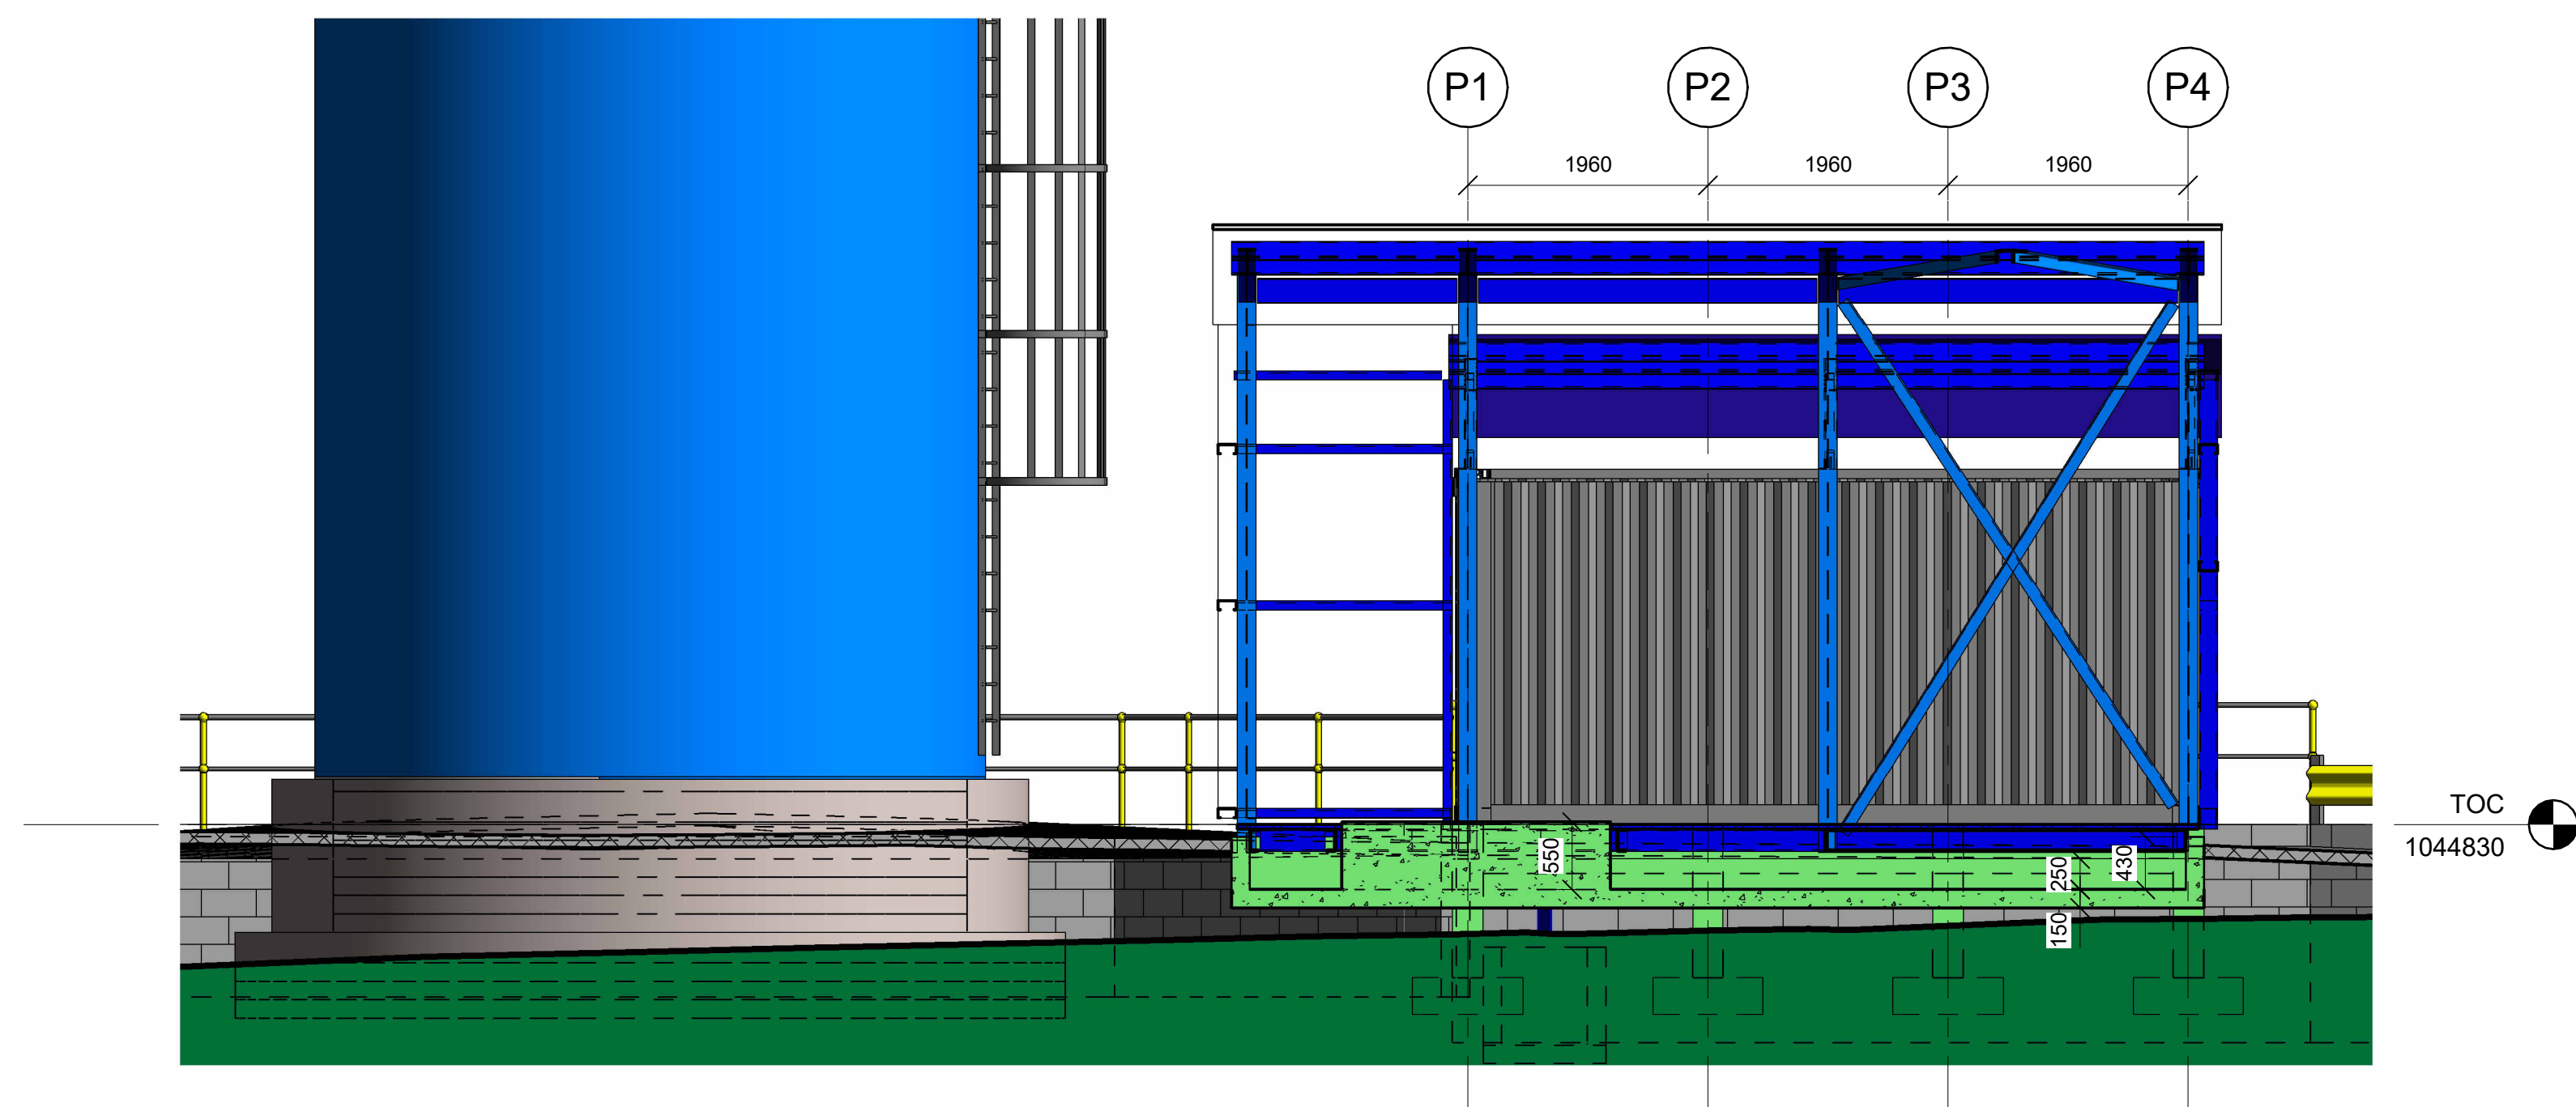

SECTION PHC
SCALE: 1 : 50

DESIGNER				PROJECT:				SCALE				CHECKED:				APPROVED:				GREY JONES (PTY) LTD. GREYJONES (PTY) LTD. (031) 816 9386 admin@greyjones.co.za www.greyjones.co.za												REFERENCES												REVISIONS												TRANSNET pipelines				PROJECT NAME	
RESP. ENG				TRANSTNET PIPELINES HOWICK				1 : 50				KO				BJ																DWG NUMBER						DESCRIPTION						REV						DATE										BY						CHK						DESCRIPTION						FOR CLIENT REVIEW						DRAWN						REF	
PROJ. MANAGER				HW FIRE				CAD FILE:				DESIGN-DRAWN:				DATE:																-						-						A						17/02/26										KO						BJ												TRACED						DATE	
CLIENT				TITLE:				HO1436-TPL_2024_09_0008 _77334_RFP-FAT-0001				KO - CCAD				2025-04-18																-						-						-						-										-						-						-						-						-						-						CHECKED						APPROVED	
ROLE				NAME				SIGN				DATE				PROJECT No:																DRAWING No:				REV:				-						-						-								-						-						-						-						-						-						SCALE	
DRAWING APPROVAL STATUS				PUMP HOUSE - TYPICAL SECTION & DETAILS				11364				11364-A1193				A																-						-						-						-										-						-						-						-						-						-						-						TPL DRAWING No.						REV	