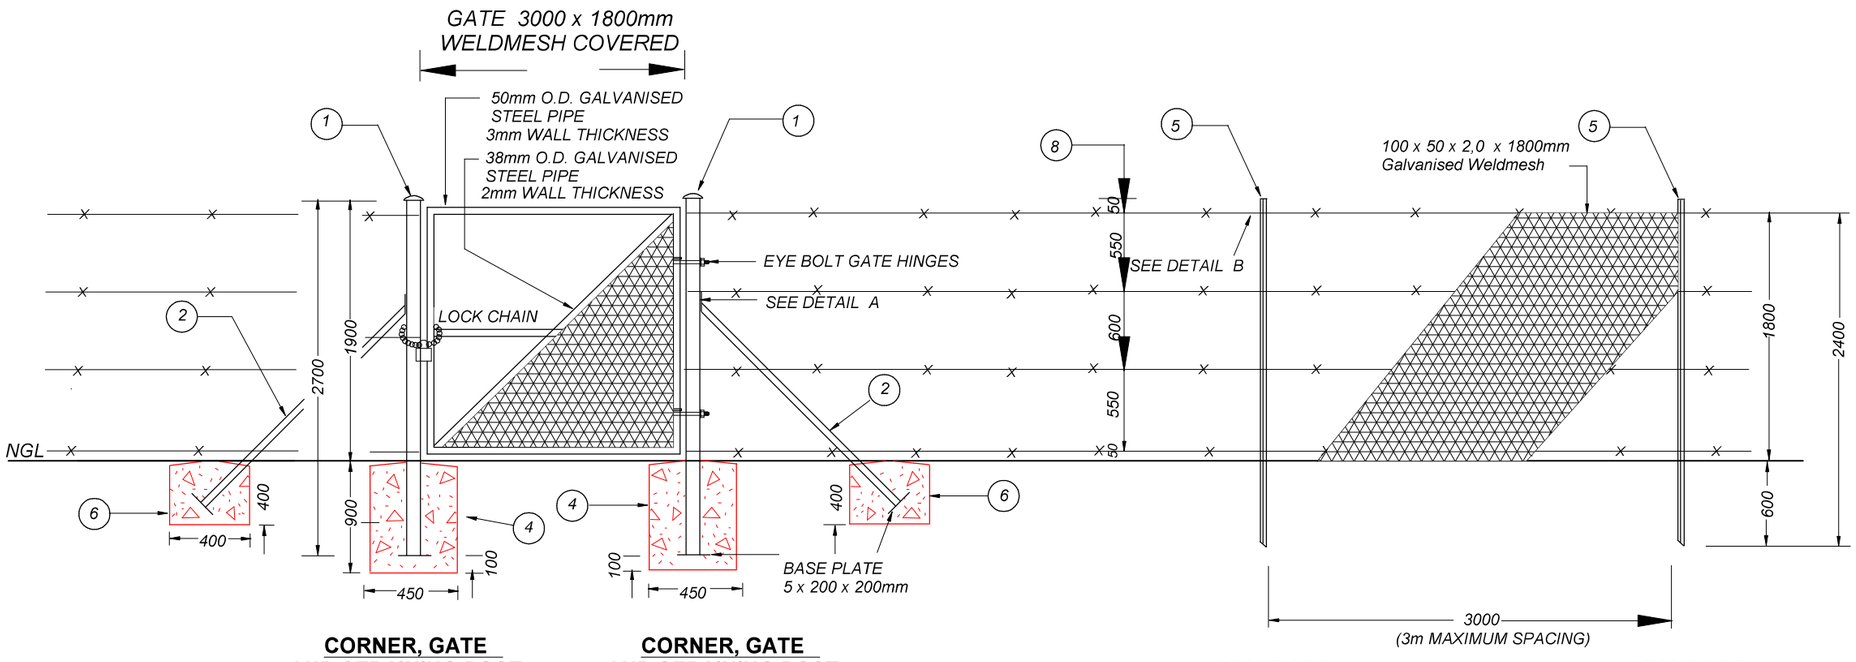

LEGEND

1. 100mm DIAMETER x 2mm x 2700mm GALVANISED STEEL POST WITH CAP AND BASE PLATE FOR CORNER, GATE AND STRAINING POLE
2. 63mm DIAMETER x 2mm x 2000mm GALVANISED STEEL STAY WITH ONE END FLATTENED, BENT AND PUNCHED, AND OTHER END WITH BASE PLATE
3. M12 x 150mm GALVANISED STEEL BOLTS, WASHERS AND NUTS
4. CONCRETE FOOTING 900 x 450 mm CLASS 30/19 CONCRETE
5. 2,0 kg/m x 2400 mm Y SECTION STEEL STANDARD
6. CONCRETE FOOTING 400 x 400 mm CLASS 30/19 CONCRETE
7. 2 mm GALVANISED BINDING WIRE
8. 4 STRINGS x 2 mm GALVANISED DOUBLE STRAND BARBED WIRES

NGL NATURAL GROUND LEVEL

NOTES:
1. RIDGES REQUIRED FOR CORNER POSTS, STRAINING POSTS, STANDARDS
2. THIS DRAWING TO BE READ IN CONJUNCTION WITH THE PROJECT PARTICULAR SPECIFICATIONS FOR FENCES

NO.	SPECIAL NOTES:		DEPARTMENT OF RURAL DEVELOPMENT AND AGRARIAN REFORM PROVINCE OF THE EASTERN CAPE ENGINEERING SERVICES BLOCK H BATHANDWA NDONDO OFFICE PARK KOMANI 5319	ABATTOIR FENCE	SCALE NTS	INDEX NO.
				FENCE	A3 ORIGINAL	PLAN NO. 16 OF 17