NOTED: THE WORD 'PHASE' REFERS TO 'SECTION' AS DEFINED IN THE WORKS INFORMATION.

DO NOT SCALE - IF IN DOUBT, ASK

PHASE 1 SITE BOUNDARY : WG31		
POINT	X CO-ORDINATES	Y CO-ORDINATES
A	3306992.507	-1122.135
B	3306902.266	-1101.679
C	3306769.593	-1143.593
D	3306673.944	-1121.912
E	3306604.794	-1167.326
F	3306654.411	-1563.943
G	3306783.270	-1593.145
H	3306820.204	-1589.188
J	3306869.013	-1600.262
K	3306886.963	-1588.939

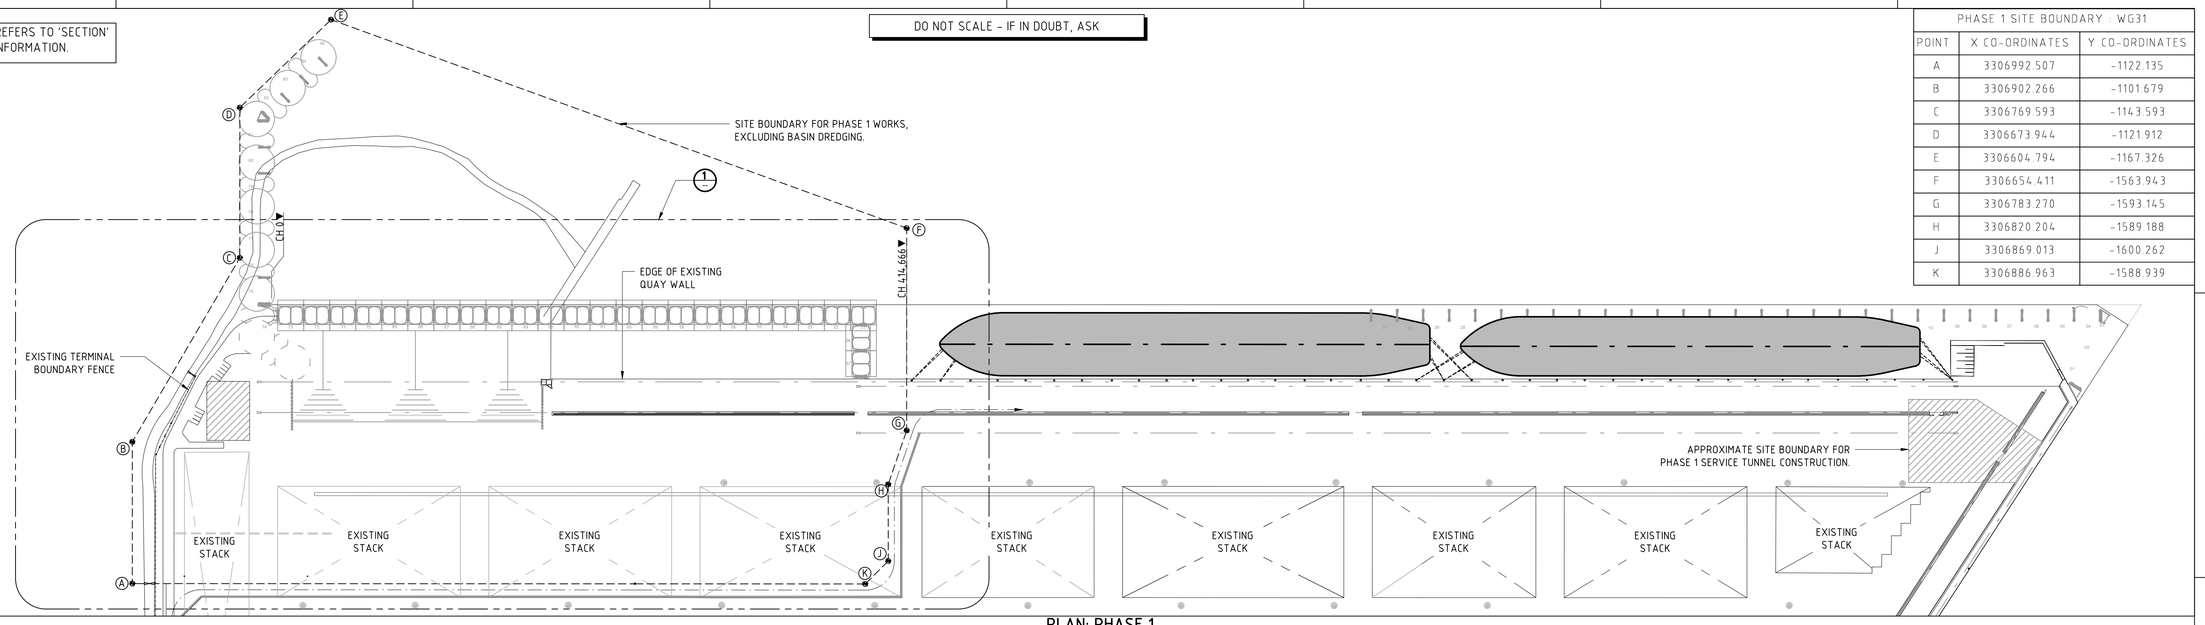

PLAN: PHASE 1

1:2000

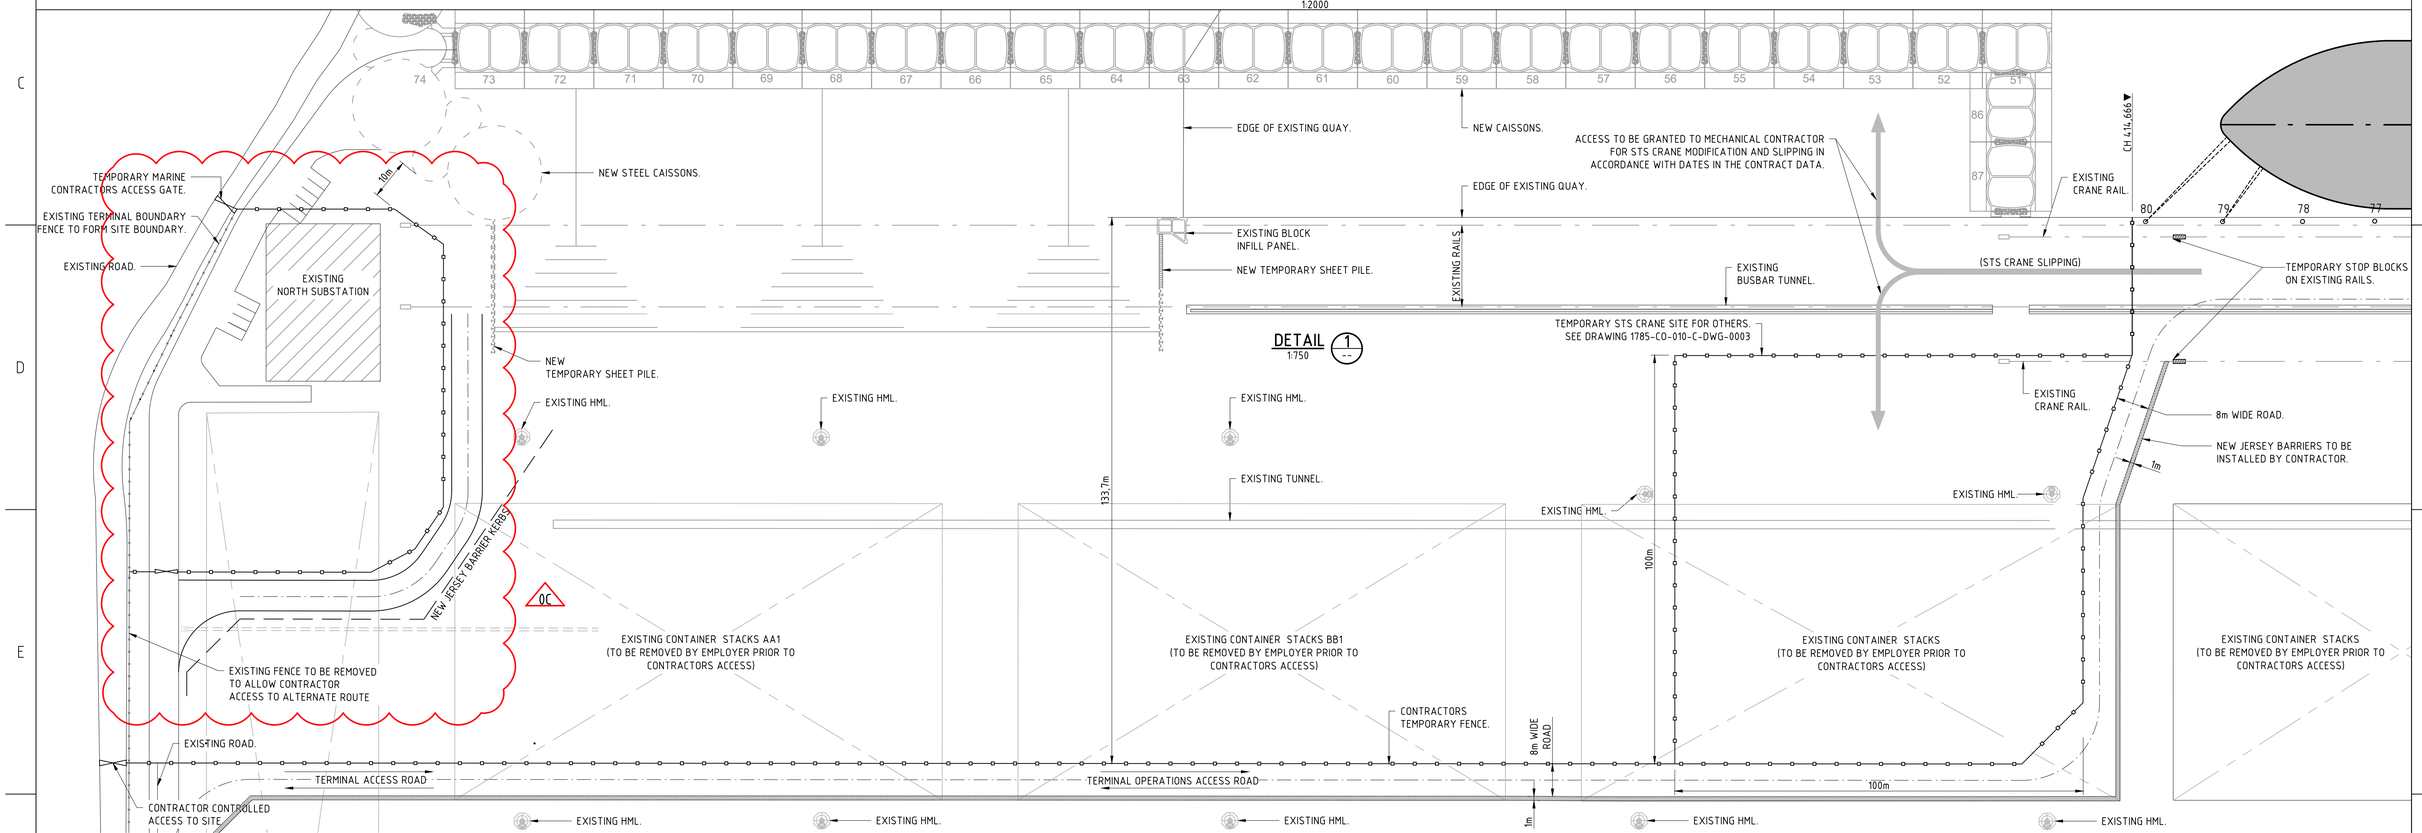

DETAIL 1

1:750

Engineers

ZAA ENGINEERING PROJECTS & NAVAL ARCHITECTS

P O Box 26546
HOUT BAY 7872
Tel: +27(21) 791 9100
E-Mail: zaaepna@zaaepna.com

31 Melkhout Crescent
Hout Bay 7806
Fax: +27(21) 790 4470

NO.	DESCRIPTION	BY	CHK'D	APP'D	DATE
0C	UPDATED AS SHOWN	SS	WvW	JZ	2019.10.17
0B	UPDATED AS SHOWN	SS	WvW	JZ	2019.08.28
0A	ISSUED FOR TENDER	AS	MC	JZ	2019.07.26

REVISIONS / ISSUE AUTHORIZATION

This Document including all design and information therein is Confidential Intellectual Property of ZAA Engineering Projects and Naval Architecture (Pty) Ltd. Copyright and all other rights are reserved by ZAA. This Document may only be used for its intended purpose.

EPCM CONSULTANT: TNPA			
TITLE	NAME	SIGNATURE	DATE
LEAD DES. ENG.			
ENG. COORD.			
ENG. MANAGER			
AREA MANAGER			
PROJECT MGR.			
DIVISION			
DIV.	TITLE	NAME	SIGNATURE	DATE

ORIGINATOR: ZAA			
TITLE	NAME	SIGNATURE	DATE
DRAWN	AS	AS	19 07 26
CHECKED	WvW	WvW	19 07 26
ENG. COORD.			
DISCIP. ENG.			
ENG. MANAGER			
AREA MANAGER			
PR.ENG. / PR.TECH.			
NAME	J. ZIETSMAN		DATE
SIGNATURE			19 07 26
REG. NUMBER	760293		
SCALE :	OR AS NOTED		A1

Transnet National Ports Authority
237 MAHATMA GANDHI ROAD
DURBAN
P.O. BOX 31683, DURBAN
TEL: 031 361 8852

TRANSNET

PORT OF DURBAN

DCT BERTHS 203 to 205 RECONSTRUCTION DEEPENING AND LENGTHENING

CONSTRUCTION PHASING PHASE 1 BERTH 205

DRAWING NO.	REFERENCE
REFERENCE DRAWINGS	

PROJECT NO	DIS CODE	AREA	DISP	TYPE	DRG NO	SHEET	STATUS	REV
1785	C0	010	C	DWG	0001	01	T	0C

PROJECT NUMBER	DV	FBS	DIS.	TYPE	DRG. NO.	SHT.	REV.	ID
2122830	1	010	C	GA	1000	01	0C	AS