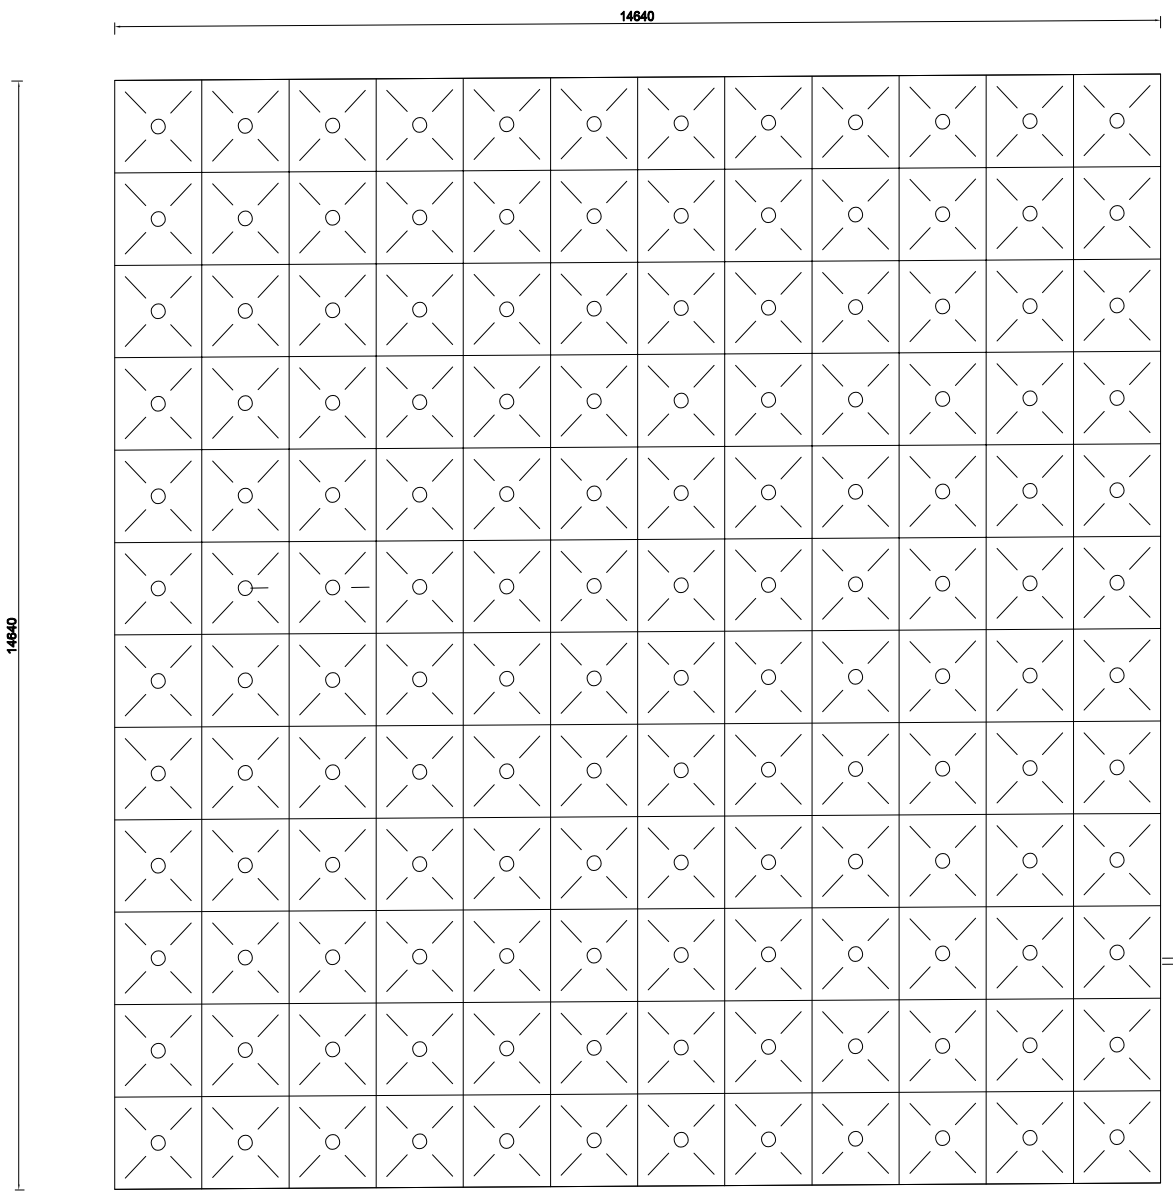

EXISTING 1ML STEEL TANK RESERVOIR

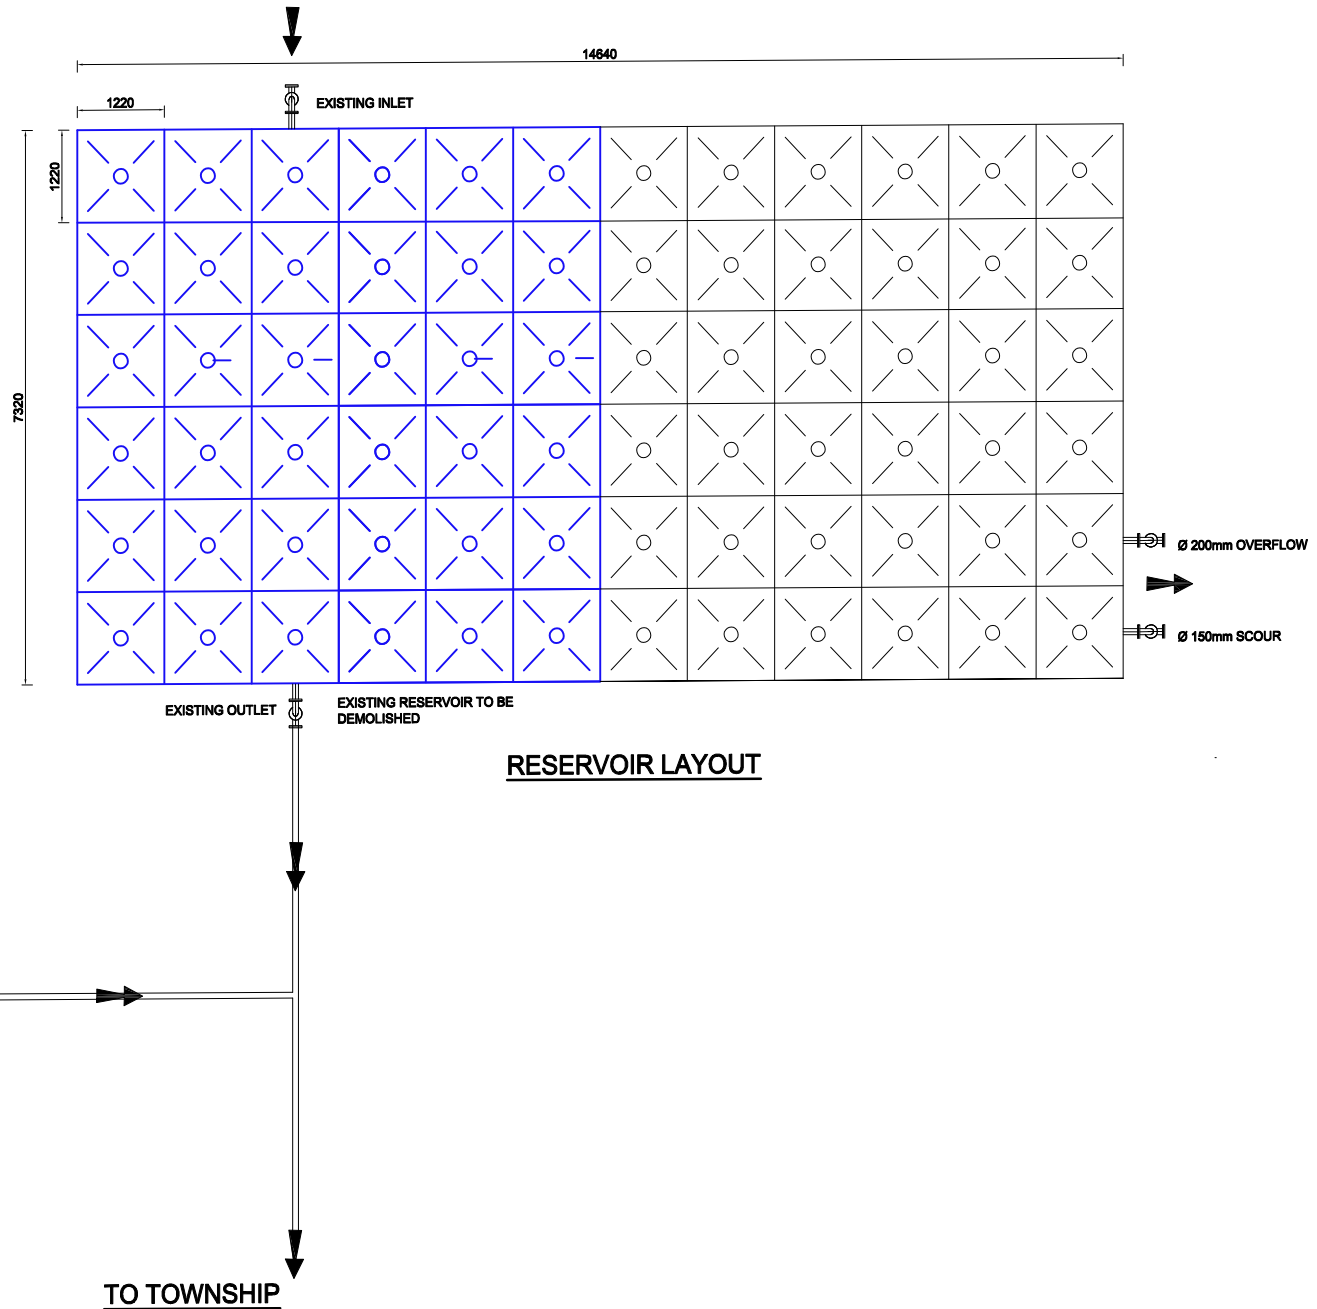

RESERVOIR LAYOUT

TO TOWNSHIP

REVISIONS					
REV	DATE	BY	DESCRIPTION	CHK	APD

ENGINEERS:

RUSTENBURG
PostNet Suite 4105
Private BagX 82323
Rustenburg 0300
Tel: (014) 592-8504
Volp (087) 150 9392
Email:
info@mwbgroup.net

CLIENT:

Kgetlengrivier Local Municipality
Cnr Smuts & De Wit Streets, Koster
P.O Box 66
KOSTER
0348

DRAWN BY: **JR MATHEWS**

SIGNATURE:.....DATE: .....
DESIGNED BY
TI HUMAN Pr Eng

SIGNATURE:.....DATE: .....
CHECKED BY
AM JORDAAN Pr Eng, Pr CPM

SIGNATURE:.....DATE: .....
PROJECT MANAGER
G. DAYA Pr CPM

AREA OF JURISDICTION: **KGETLENG RIVIER LOCAL MUNICIPALITY**

DESCRIPTION OF PROJECT:
BOROLELO STORAGE FACILITY

DRAWING TITLE:

500Kl RESERVOIR SITE LAYOUT

CLIENT APPROVAL:

W NYIKA
INITIALS AND SURNAME

SIGNATURE DATE

CONTRACT No.:

OHS APPROVAL:

M LOUW
INITIALS AND SURNAME

SIGNATURE DATE

PROJECT No.: 20104

SCALE: AS SHOWN

PROJECT STATUS

○ PRELIMINARY DRAWING ● TENDER DRAWING ○ CONSTRUCTION DRAWING ○ AS BUILT DRAWING

PROJECT ENGINEER:
A M JORDAAN Pr Eng, Pr CPM 890088
INITIALS AND SURNAME SIGNATURE & Pr Eng NUMBER DATE

COPYRIGHT RESERVED: NO USE NOR REPRODUCTION NOR DUPLICATION THERE OF MAY OCCUR WITHOUT THE WRITTEN CONSENT OF THE COMPANY (MwB)

REMARKS:

ORIGINAL PAPER SIZE: A1

DRAWING NO.: 20104 - 01

SHEET NO.: 1 OF 1

0 REVISION