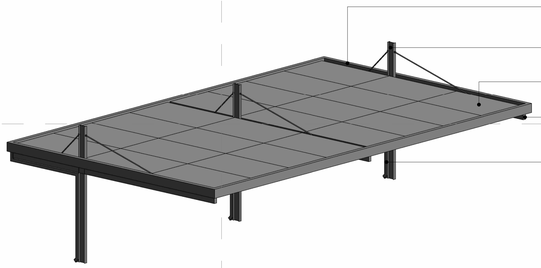

200mm high custom profile fascia gutter made from 610mm girth by specialist (see S4-505 – Roof Details). Colour and material to match roof sheeting. Gutter to go around all sides of the carport.

180x80mm IPE HDG, painted galvanising colour: Matte Charcoal, to Architect's approval.

Solar Panels supplied by others with purlins spaced to run under the panel fixing points (i.e. 2 per panel).

200x75x20x2mm Steel Lipped Channel Beams, painted galvanising colour: Matte Charcoal, to Architect's approval. All beam ends to receive end caps.

100x75mm steel fluted downpipes, painted galvanising colour: Matte Charcoal, to Architect's approval.

Typical Carport Axonometric

solar panel quantity as per Electrical Engineer

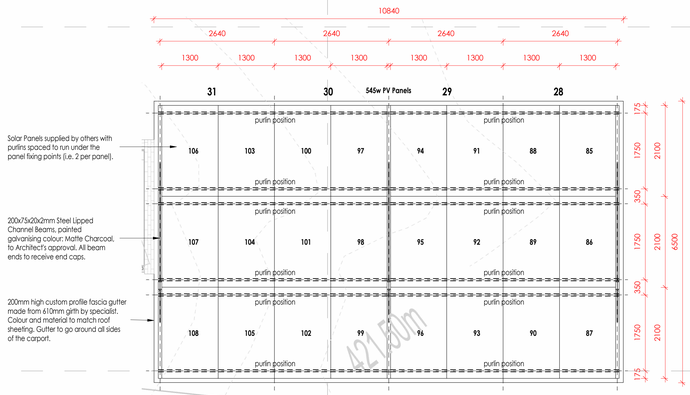

Carport B Plan

1 : 50

Carport Reference Plan

1 : 500

solar panel quantity as per Electrical Engineer

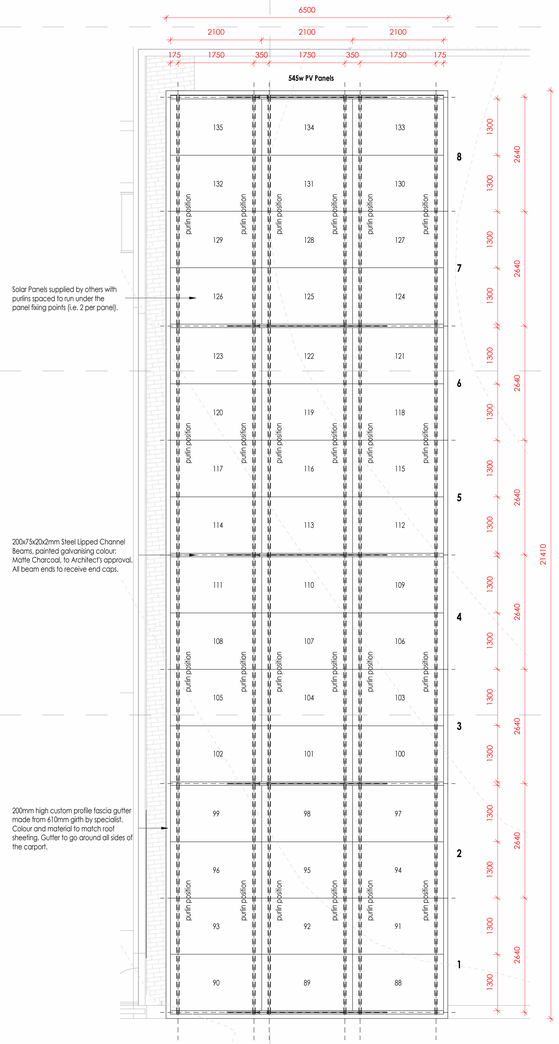

Carport C Plan

1 : 50

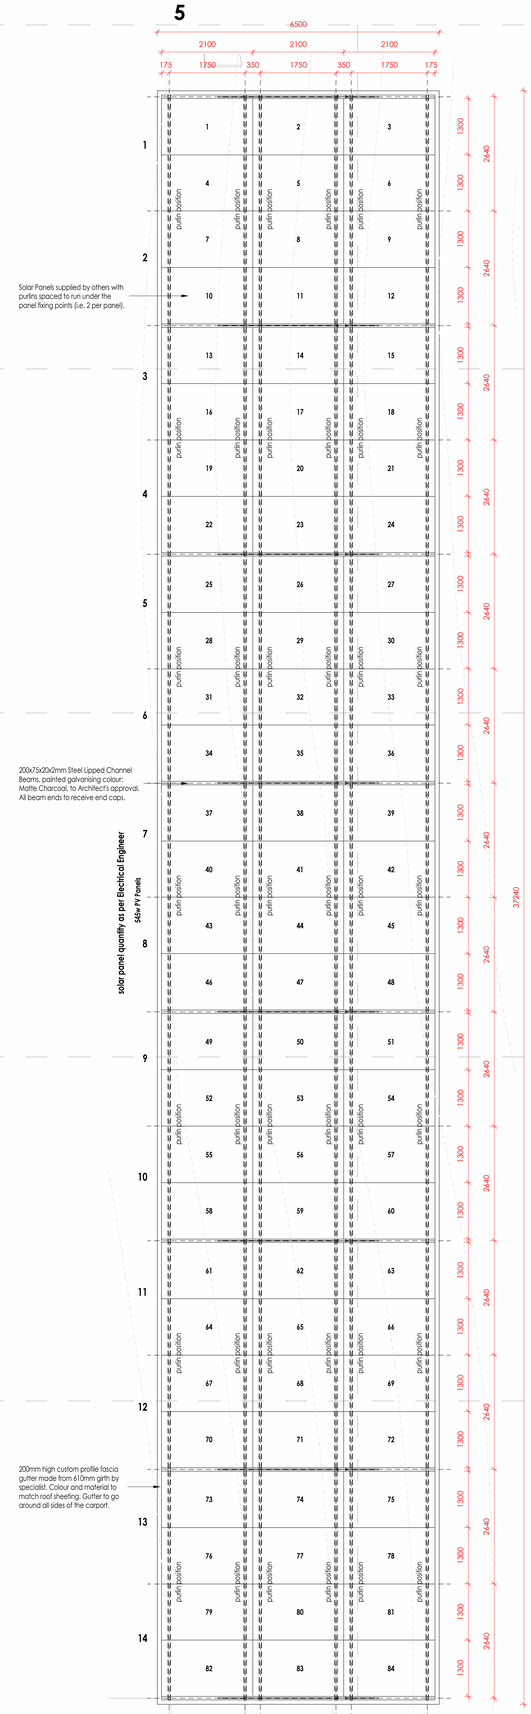

Carport A Plan

1 : 50

GENERAL DRAWING NOTES

- THE DESIGN ON THIS DRAWING IS COPYRIGHT AND REMAINS THE PROPERTY OF THE ARCHITECTS.
- ALL WORK TO BE CARRIED OUT STRICTLY IN ACCORDANCE WITH MUNICIPAL REGULATIONS.
- DRAWINGS NOT TO BE SCALED, ONLY ANNOTATED DIMENSIONS TO BE USED.
- ALL RELEVANT DATUM, LEVELS, DIMENSIONS TO BE CHECKED ON SITE BEFORE COMMENCEMENT OF WORK.
- ALL DRAWINGS ARE TO BE CHECKED BY THE MAIN CONTRACTOR AND ANY DISCREPANCIES ON THE DRAWINGS OR BETWEEN THE DRAWINGS ARE TO BE REFERRED TO THE ARCHITECT.
- CONTRACTOR TO CHECK ALL QUANTITIES PRIOR TO ORDERING AND MANUFACTURE.
- CONTRACTOR TO PROVIDE SHOP DRAWINGS FOR APPROVAL BY ARCHITECT PRIOR TO MANUFACTURE.

Revision:

No.	Description	Date

Client

Signature: Date:

SAKHISIZWE ARCHITECTS
33 ADELAIDE TAMBO DR , DURBAN NORTH
TEL: 031 563 3424 FAX: 031 563 3518
www.sakhisizwearchitects.com

Professional Architects signature
Mr K.P Mawessna (Pr. Arch) sacap (7902) saia (7593)

Project Title:

Proposed New Msinsini Police Station for the South African Police Service on Portion 4 of the farm Clifton Park No.9219

First Issue Date: **04/10/25**	Page Size: A0
Drawn: **KLN, JN, CM**	Scale: **As indicated**
Checked: **BS**	

Drawing Description:

Carport Details

Job no.:	Drawing no.:	Rev. no.:
s571	**S4-613**	

Signature:

ISSUED FOR APPROVAL	
ISSUED FOR INFORMATION	
ISSUED FOR SUBMISSION	
ISSUED FOR TENDER	
ISSUED FOR CONSTRUCTION	