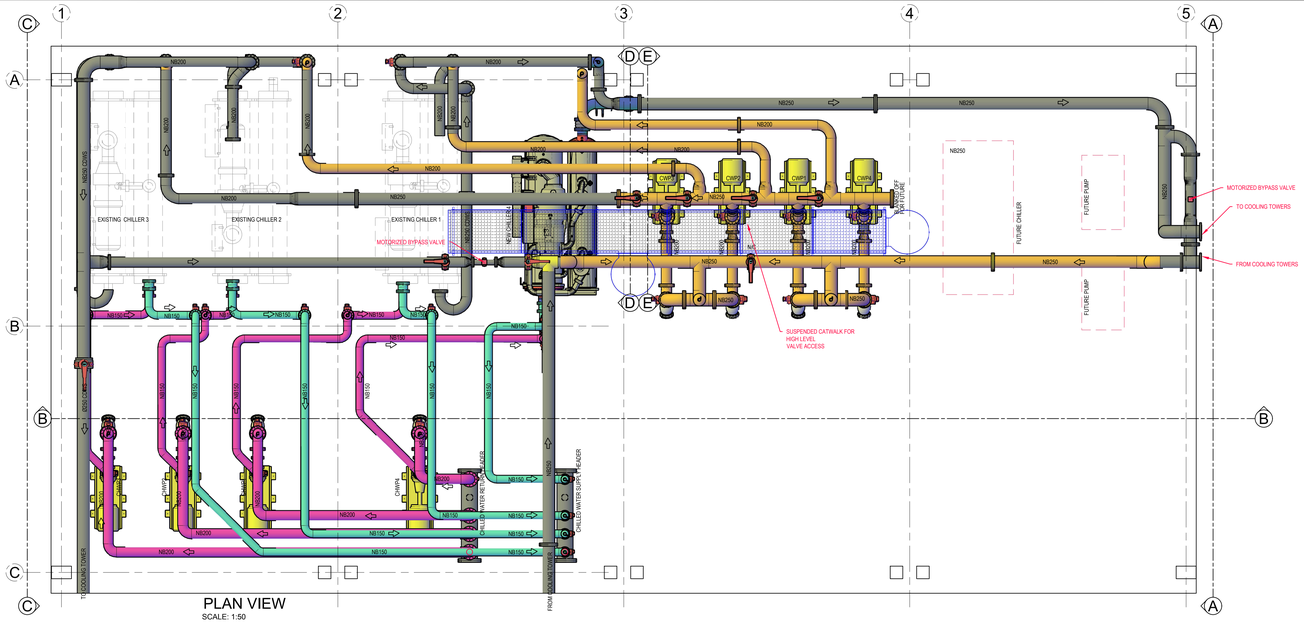

PLAN VIEW
SCALE: 1:50

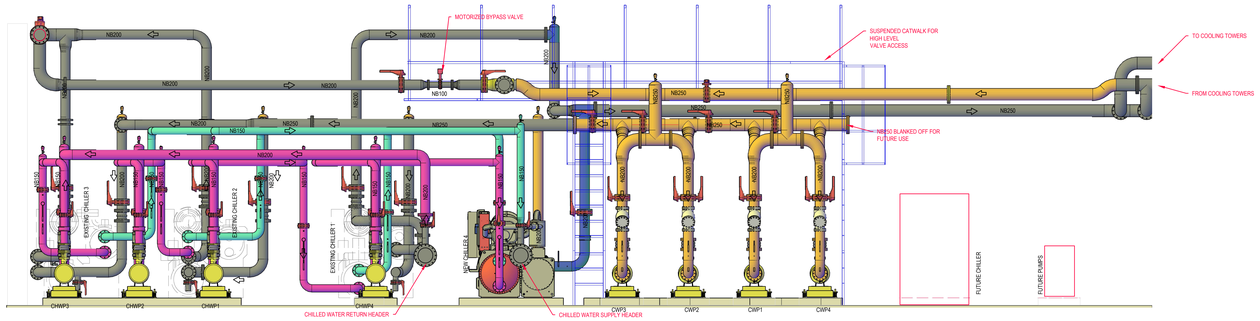

VIEW B-B
SCALE: 1:50

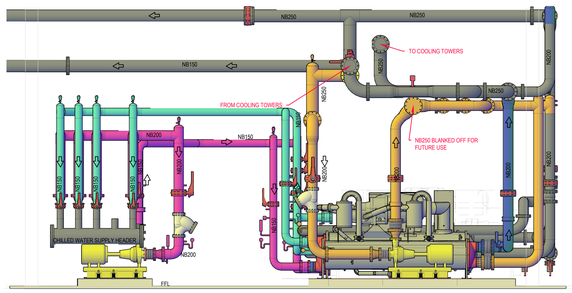

VIEW A-A
SCALE: 1:50

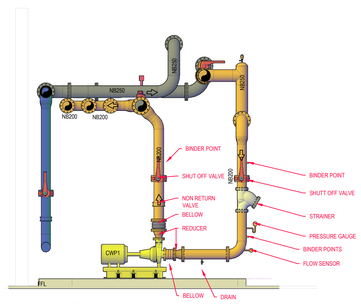

VIEW E-E
SCALE: 1:50

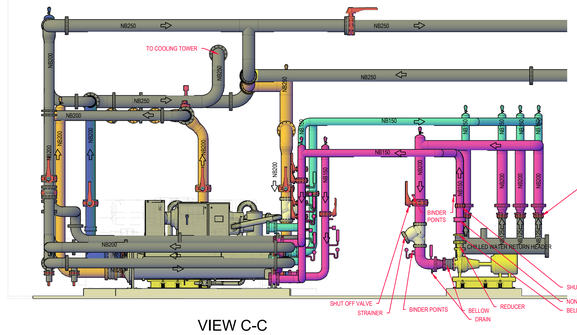

VIEW C-C
SCALE: 1:50

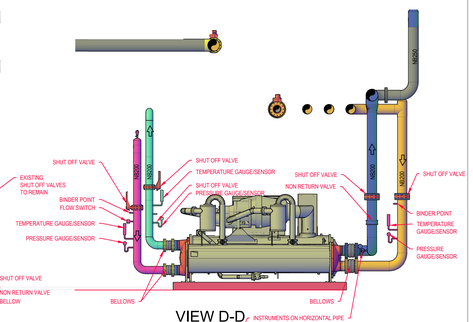

VIEW D-D
SCALE: 1:50

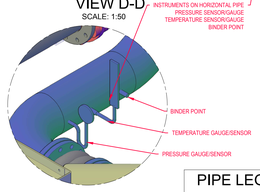

DETAIL 1
SCALE: 1:10

PIPE LEGEND

- CHILLED WATER RETURN
- CHILLED WATER SUPPLY
- COND WATER SUPPLY
- COND WATER RETURN

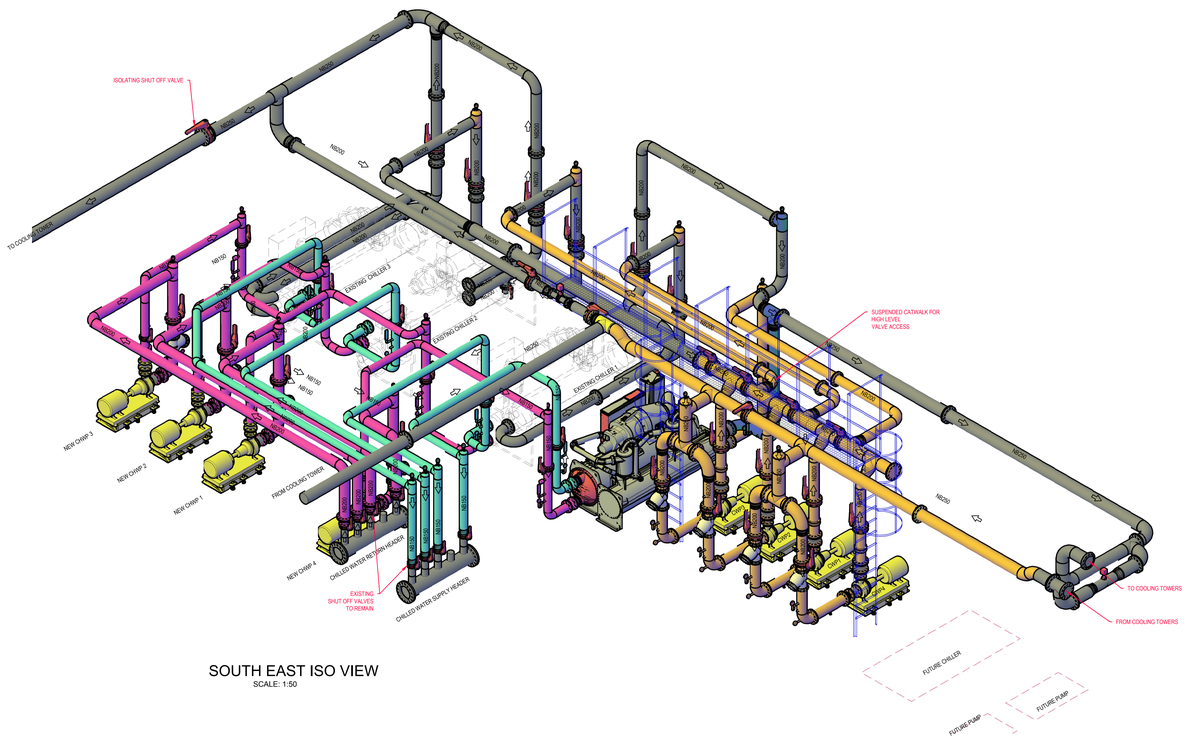

SOUTH EAST ISO VIEW
SCALE: 1:50

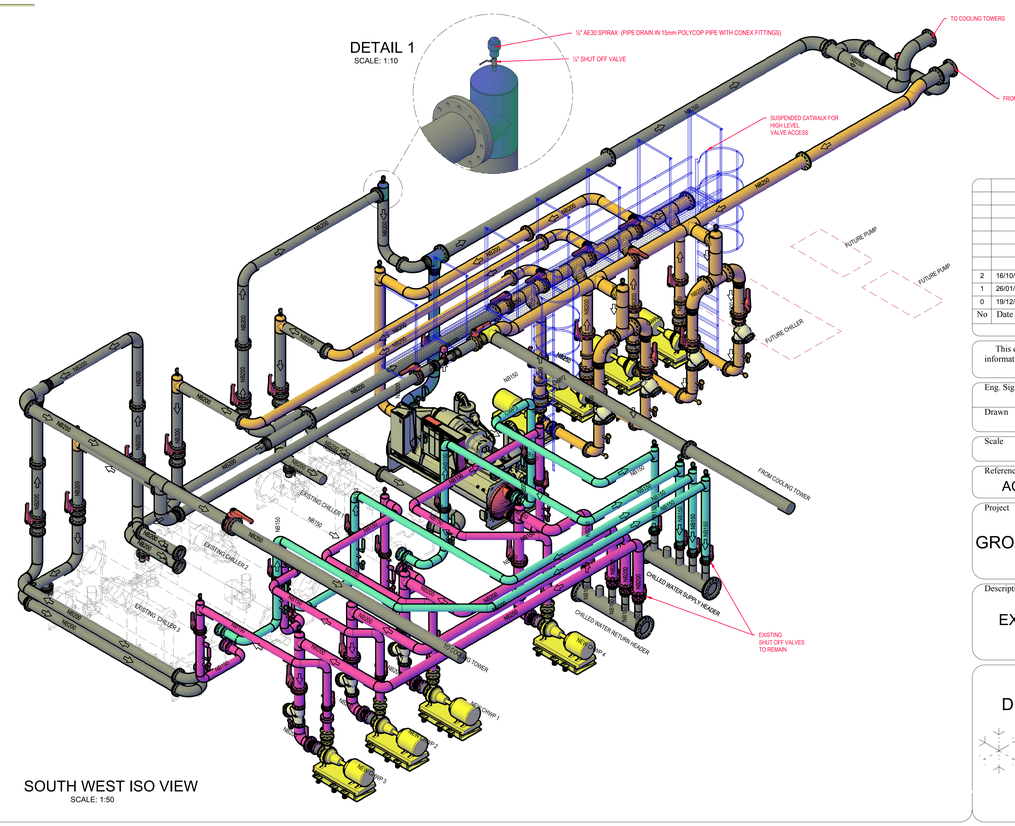

SOUTH WEST ISO VIEW
SCALE: 1:50

No	Date	Details	By
2	16/10/17	AS BUILD	JR
1	26/01/17	CHW PIPING CHANGED FROM 125 TO 200	JR
0	19/12/16	ISSUED FOR APPROVAL	JR

Revisions

This drawing is issued on the strict understanding that all information contained herein will be treated as confidential and not used without permission.

Eng. Sign

Drawn	Checked	Engineer
JR		JF

Scale	Date
1:50	19/12/16

Reference No	Dwg No	Rev
AC 105794	4	2

Project

GROOTE SCHUUR HOSPITAL

Description

EXISTING PLANT LAYOUT

DRAWING 4